


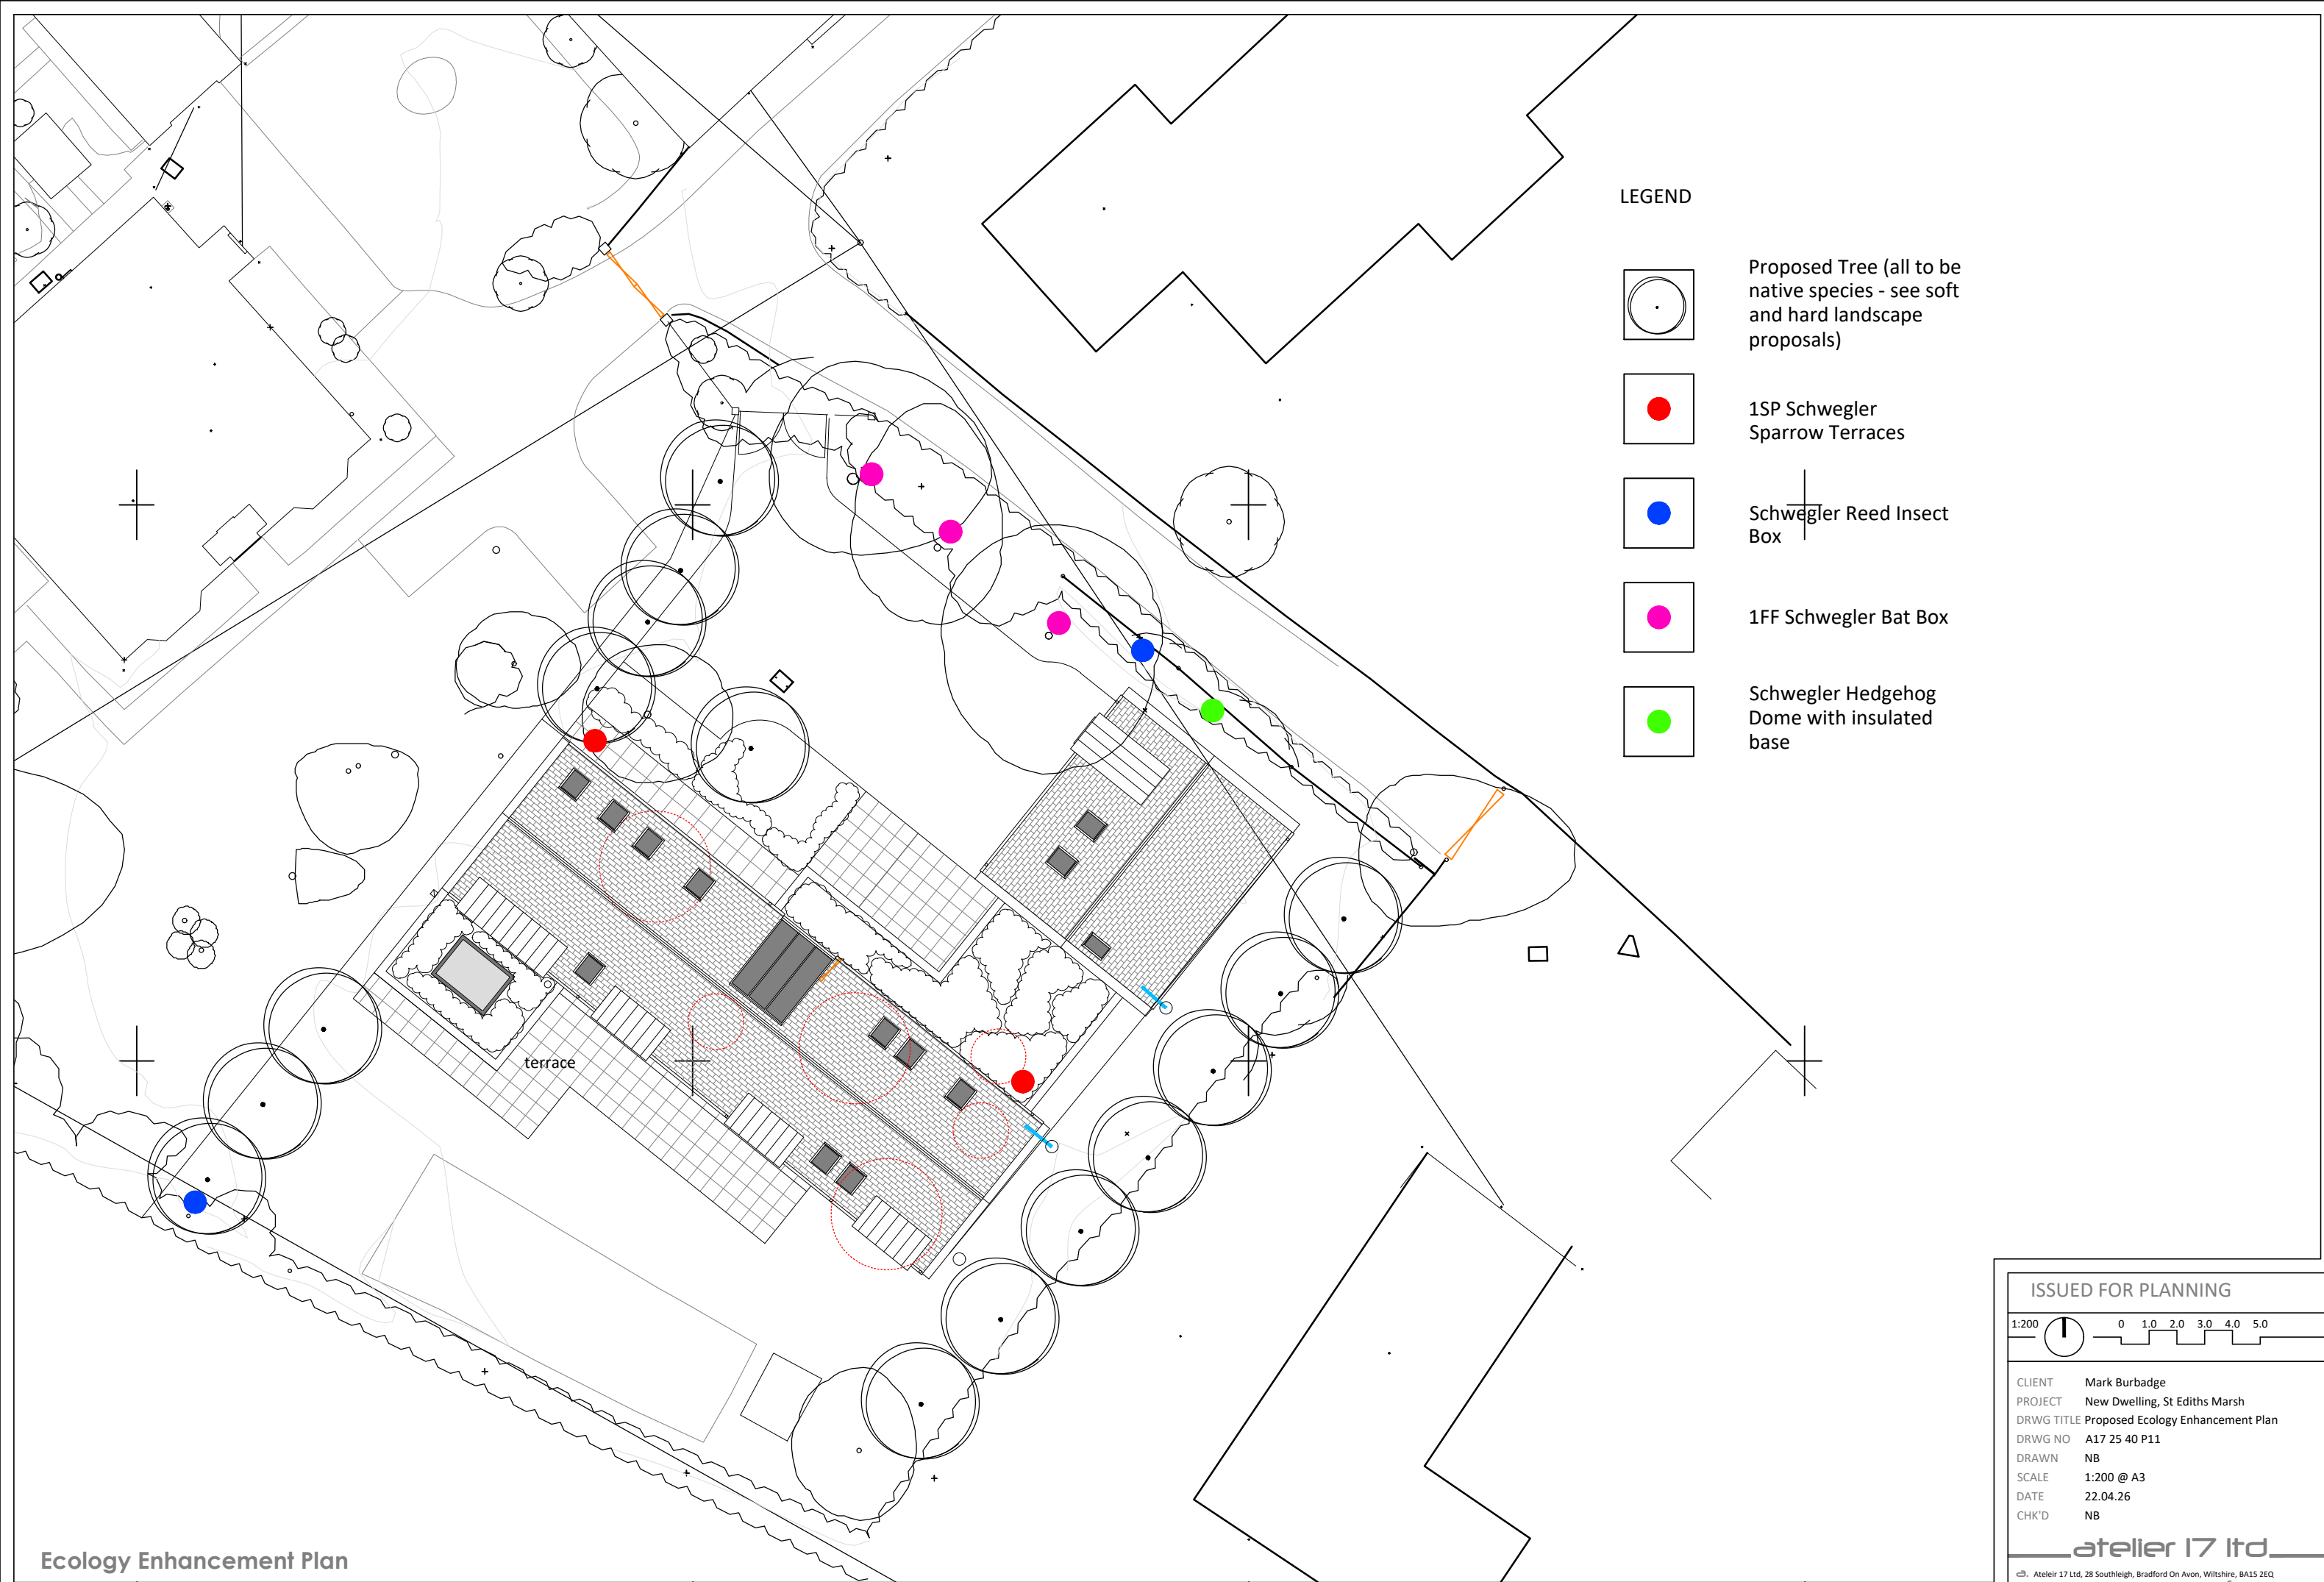

Ecology Enhancement Plan

Proposed Drawings-New Dwelling, St Ediths Marsh