


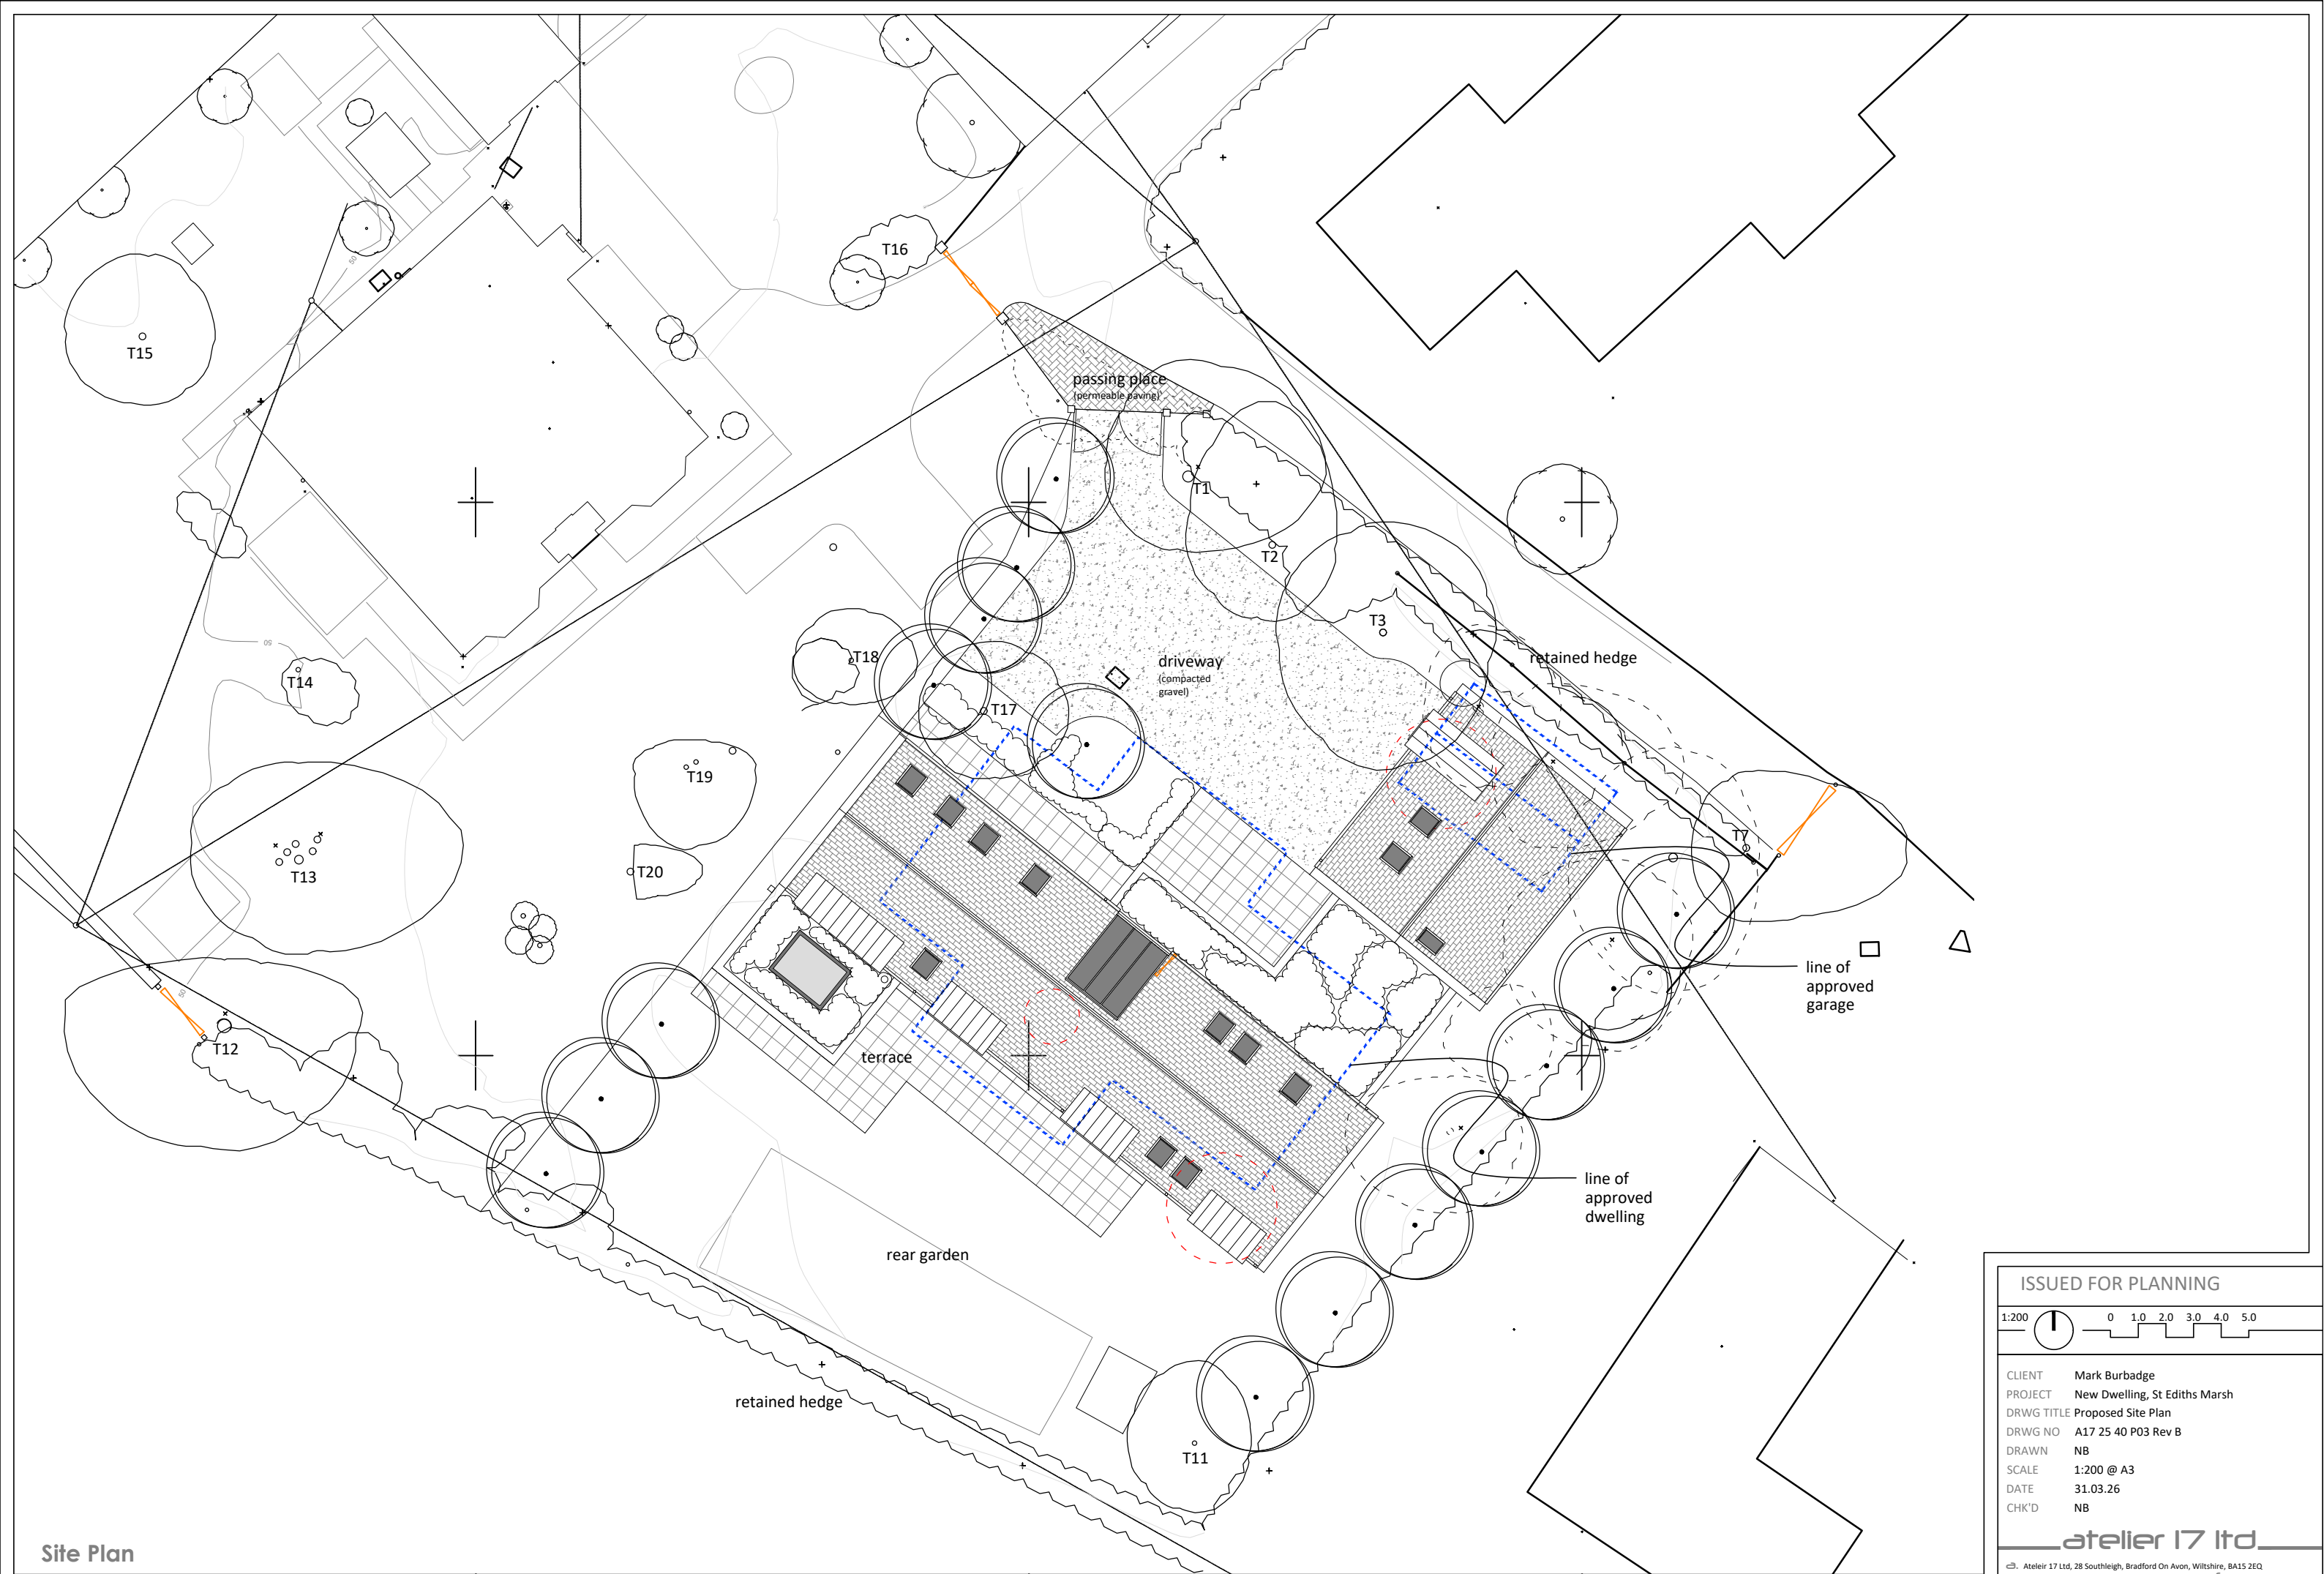

Site Plan

Proposed Drawings-New Dwelling, St Ediths Marsh

ISSUED FOR PLANNING

1:200

0

1.0

2.0

3.0

4.0

5.0

CLIENT	Mark Burbadge
PROJECT	New Dwelling, St Ediths Marsh
DRWG TITLE	Proposed Site Plan
DRWG NO	A17 25 40 P03 Rev B
DRAWN	NB
SCALE	1:200 @ A3
DATE	31.03.26
CHK'D	NB

atelier 17 ltd

Atelier 17 Ltd, 28 Southleigh, Bradford On Avon, Wiltshire, BA15 2EQ

nigel.a.w.bedford@gmail.com

www.atelier17.co.uk

F. (01225) 862900

This drawing is copyright. Responsibility is not accepted for errors made by others in scaling from this drawing. All dimensions to be checked on site prior to commencement of work. All construction information should be taken from figured dimensions only. Only to be used on the site for which designed. Any discrepancies are to be reported to the architect.