


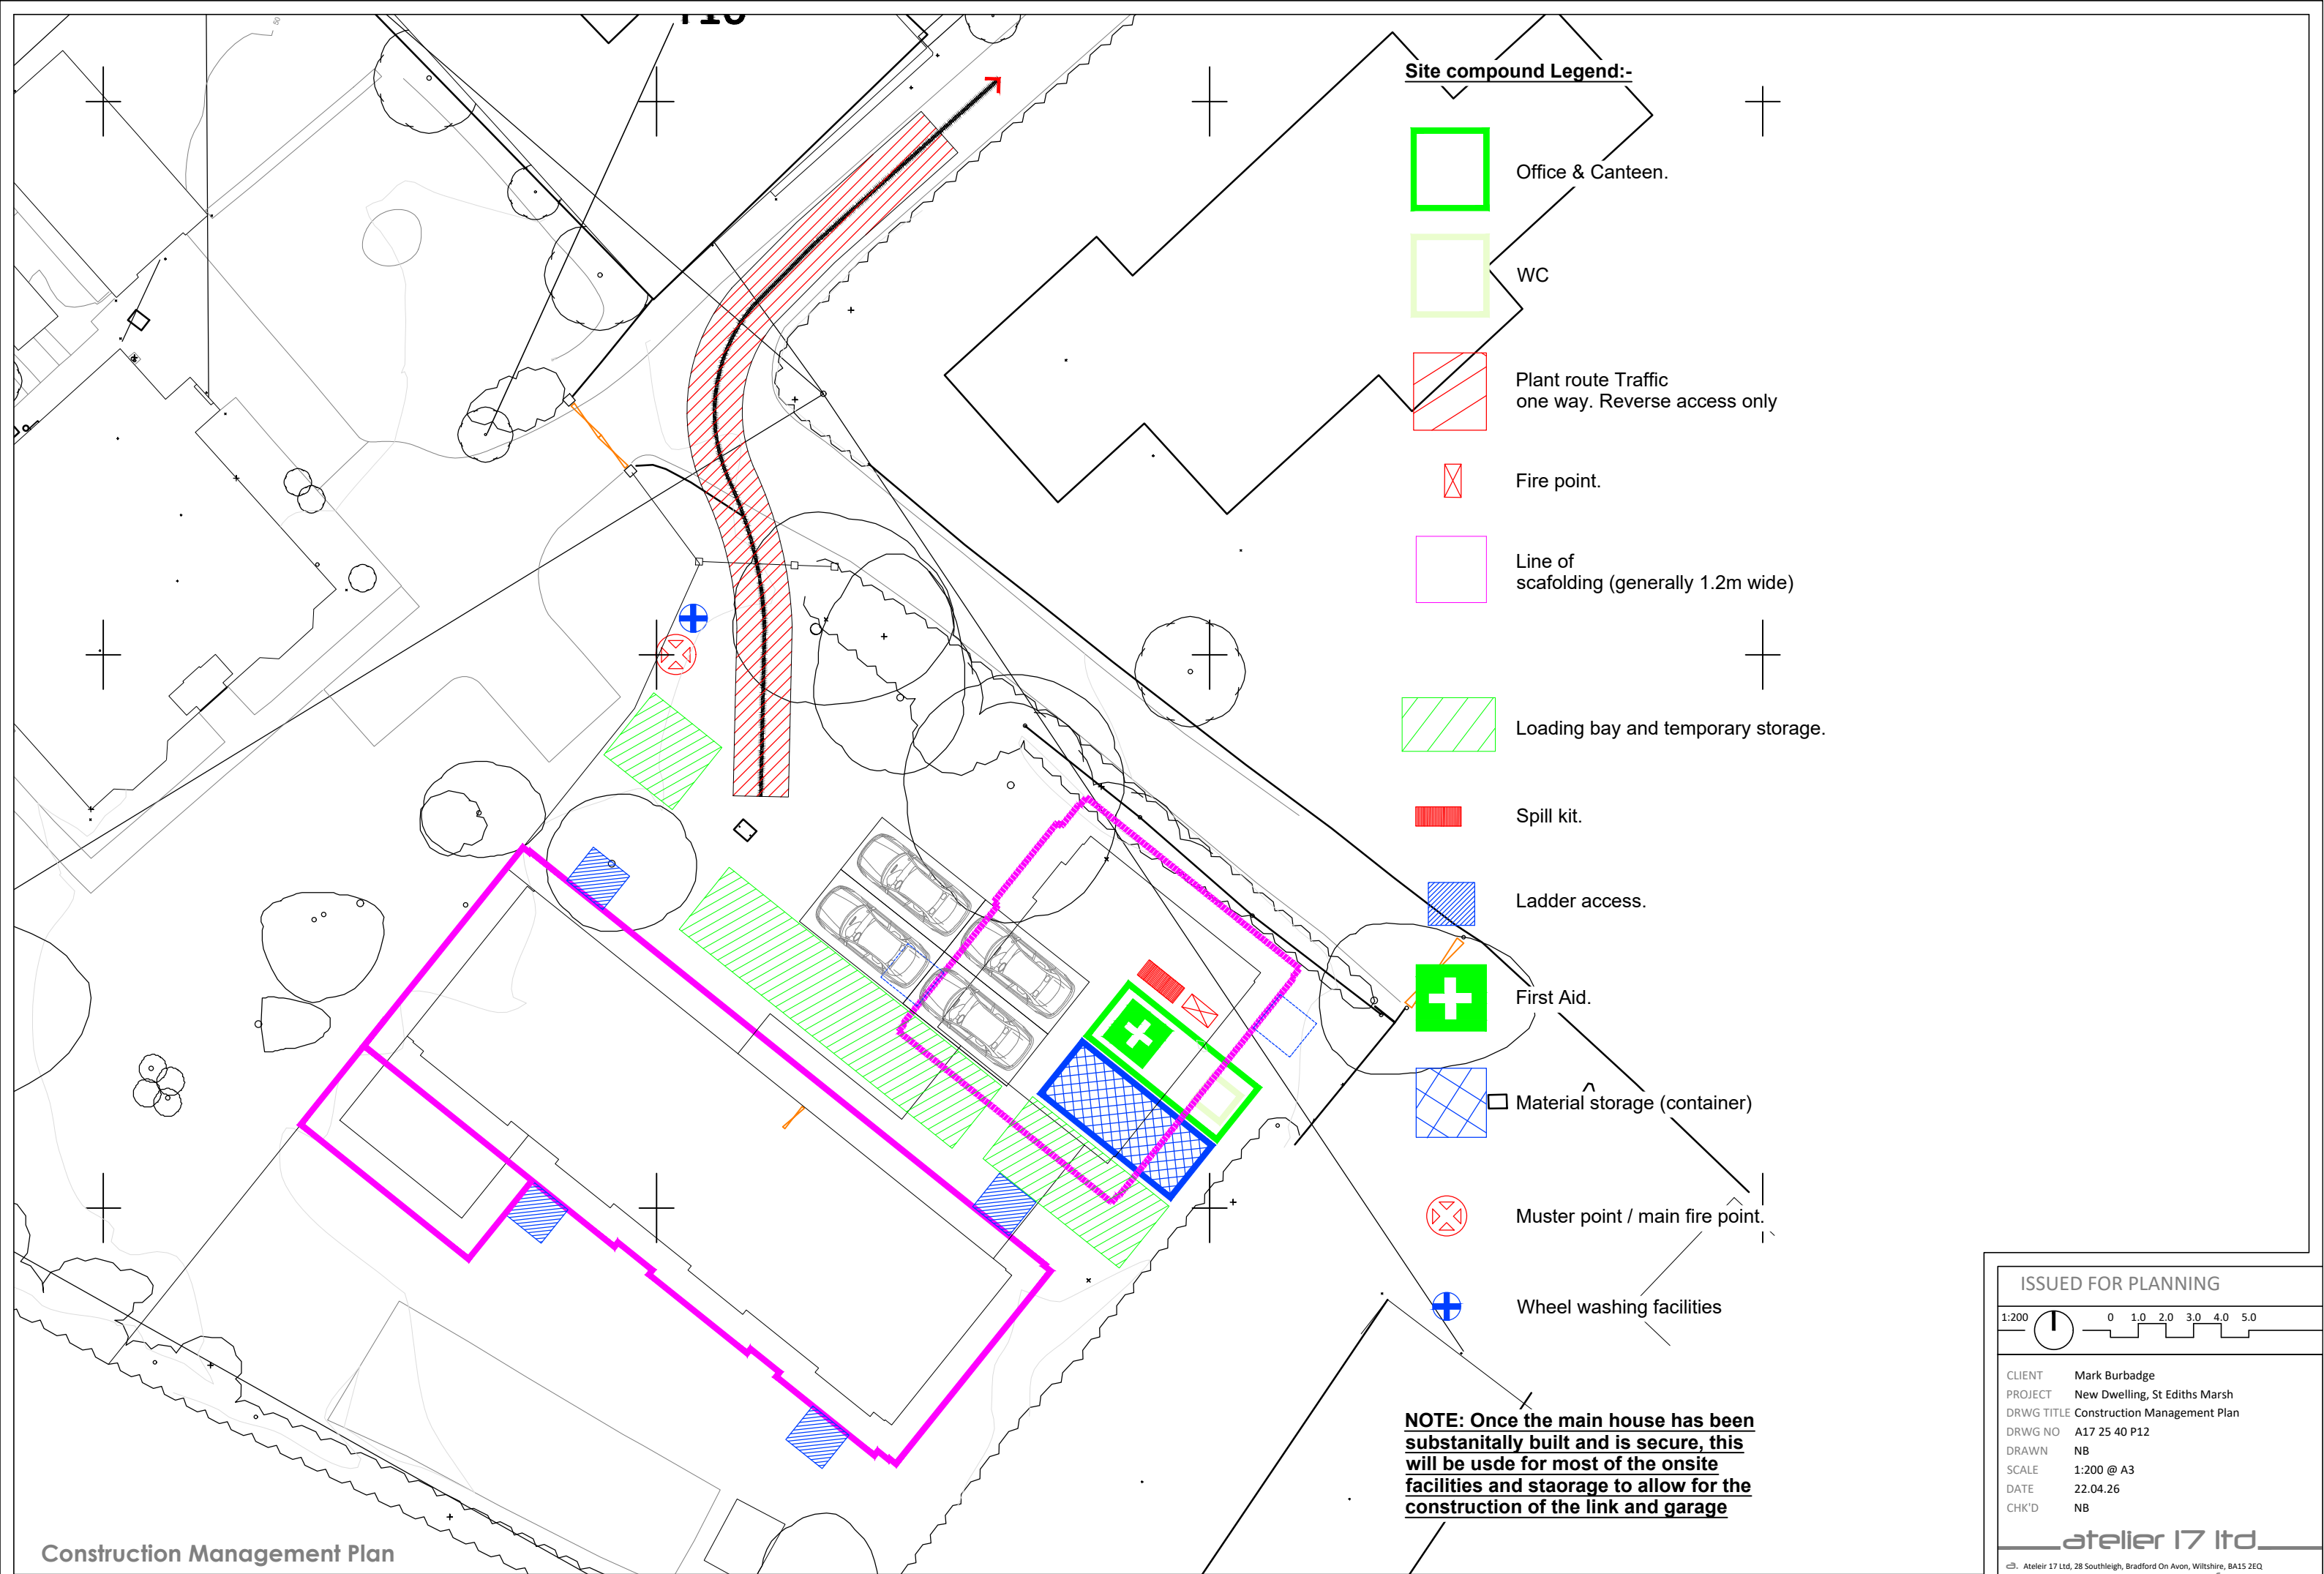


Site compound Legend:-

- Office & Canteen.
- WC
- Plant route Traffic one way. Reverse access only
- Fire point.
- Line of scaffolding (generally 1.2m wide)
- Loading bay and temporary storage.
- Spill kit.
- Ladder access.
- First Aid.
- Material storage (container)
- Muster point / main fire point.
- Wheel washing facilities

NOTE: Once the main house has been substantially built and is secure, this will be used for most of the onsite facilities and storage to allow for the construction of the link and garage

ISSUED FOR PLANNING

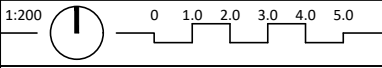

CLIENT	Mark Burbadge
PROJECT	New Dwelling, St Ediths Marsh
DRWG TITLE	Construction Management Plan
DRWG NO	A17 25 40 P12
DRAWN	NB
SCALE	1:200 @ A3
DATE	22.04.26
CHK'D	NB

atelier 17 ltd

Atelier 17 Ltd, 28 Southleigh, Bradford On Avon, Wiltshire, BA15 2EQ
nigel.a.w.bedford@gmail.com www.atelier17.co.uk F.(01225) 862900

This drawing is copyright. Responsibility is not accepted for errors made by others in scaling from this drawing. All dimensions to be checked on site prior to commencement of work. All construction information should be taken from figured dimensions only. Only to be used on the site for which designed. Any discrepancies are to be reported to the architect.

Construction Management Plan

Proposed Drawings-New Dwelling, St Ediths Marsh