


Notes:
Responsibility will not be accepted for errors made by others in scaling from this drawing; all construction information should be taken from figured dimensions only. If any discrepancies are found inform AB Architectural Design immediately.

REVISION
2026-03-04 - Preliminary Issue
2026-03-09 - Rev A - Minor amendments following client meeting.
2026-04-30 - Rev B - First floor plan, roof plan, & elevations removed and issued for Planning

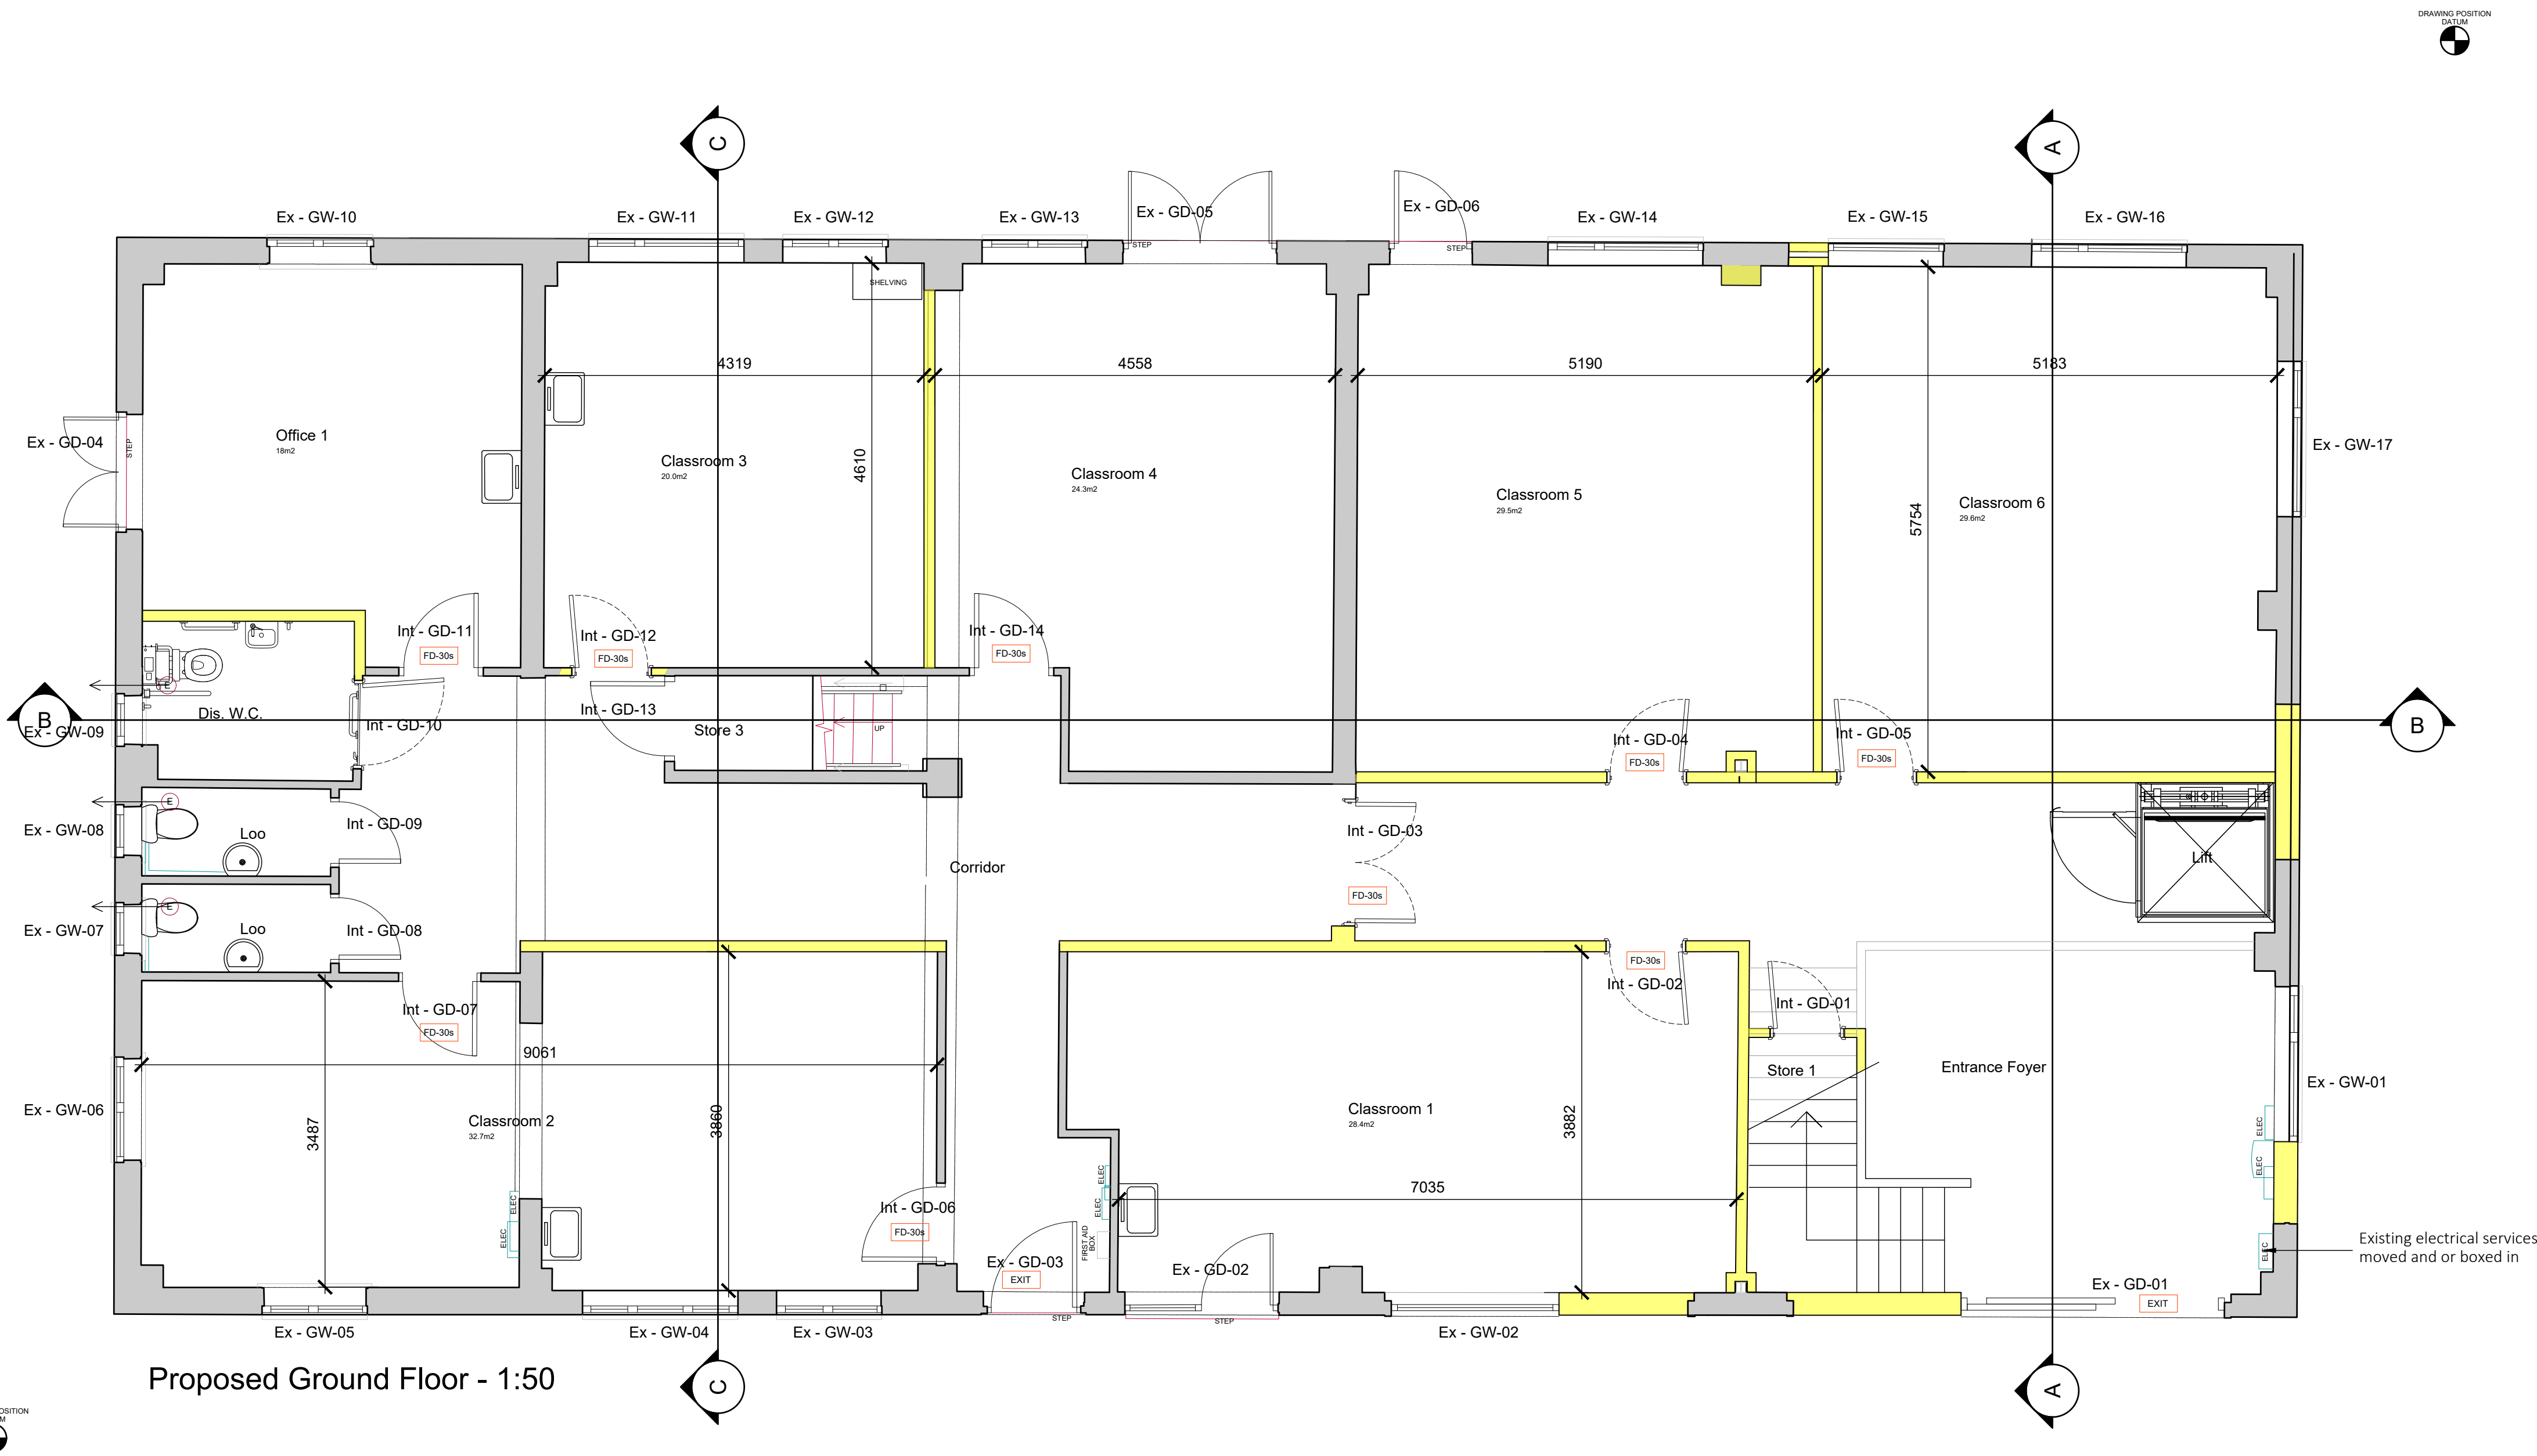

Proposed Ground Floor - 1:50

ISSUE: PLANNING

Proposed alterations to existing engineering building, Fairfield College

Proposed Ground Floor plan

FOR:

Fairfield Trust - Fairfield College,
43 High St, Dilton Marsh, BA13 4DL

1:50 @ A1 Mar. 2026
AB/AB

AL(1)03 Rev - B

AB Architectural design

Job No. 4518

© AB Architectural Design Ltd.
Tel: 01373 832 133 - Email: enquiries@abadesign.co.uk - www.abadesign.co.uk

