



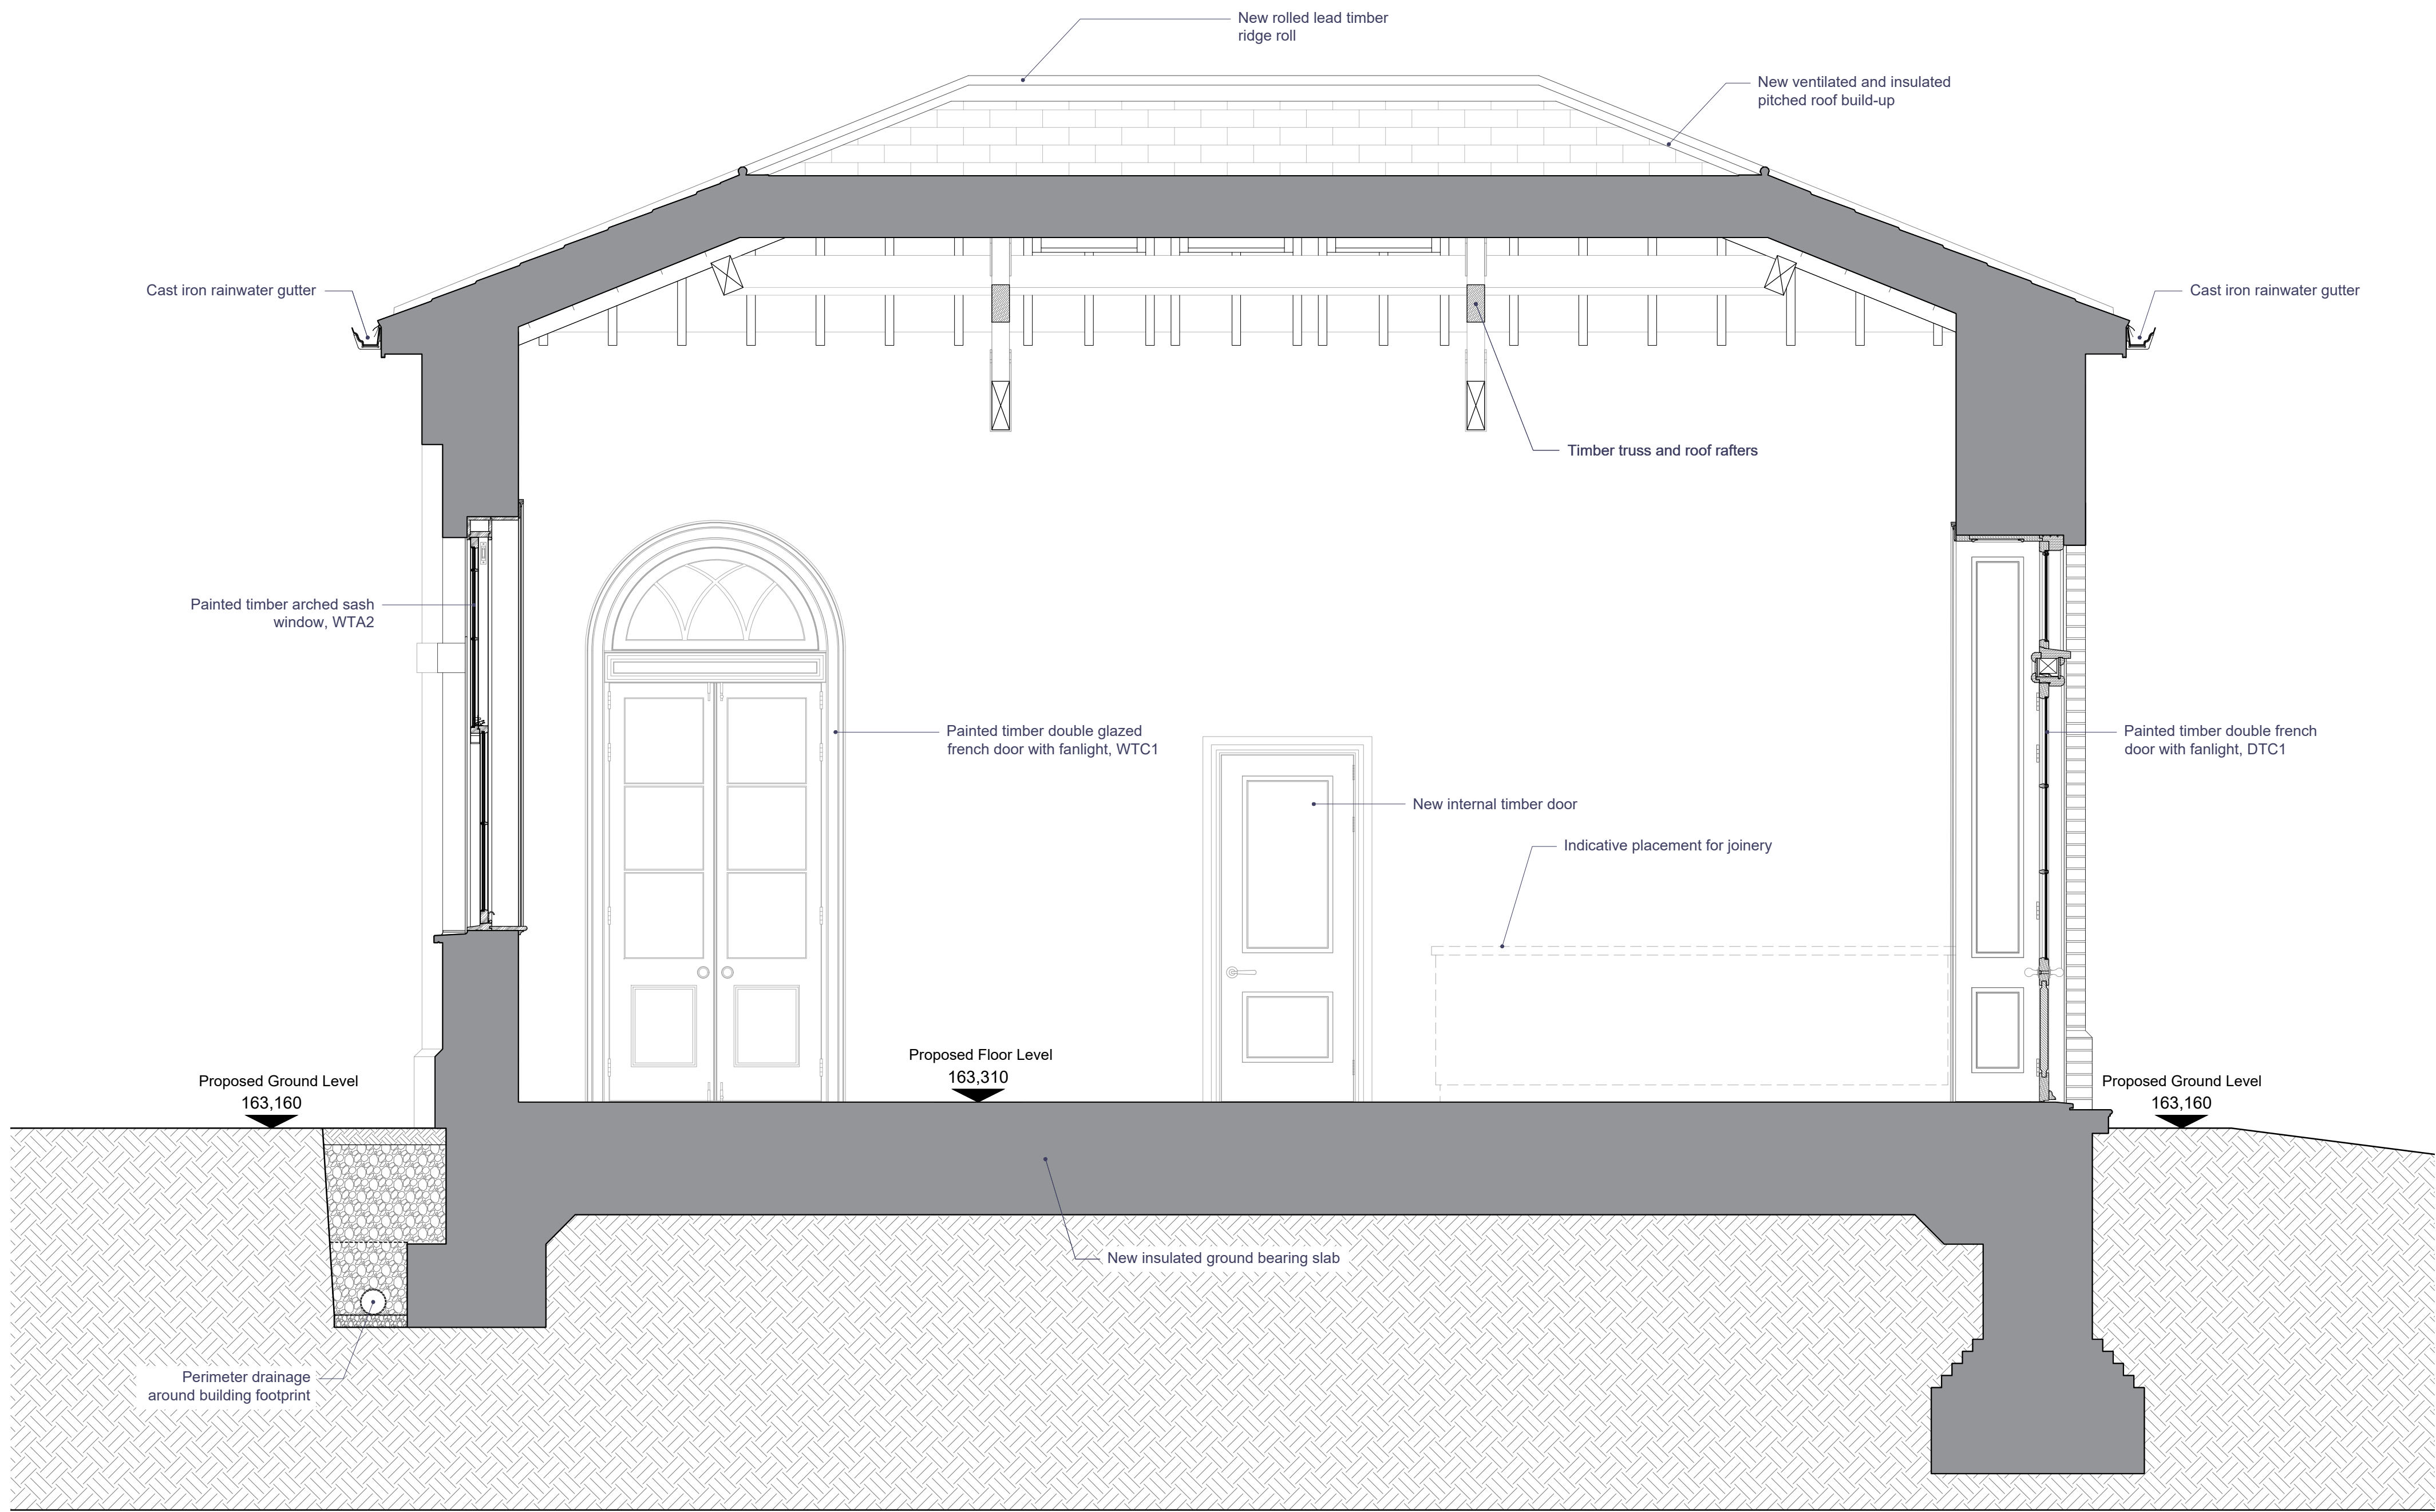


206 Building 5 - Proposed Section A-A
1:25_@_A1

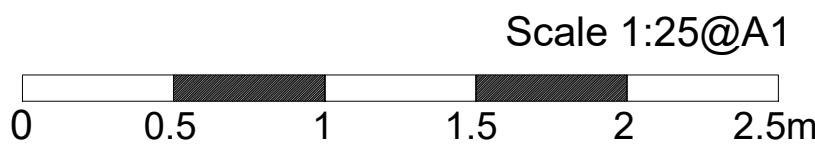

No. Notes

1. Dimensions to be verified on site. Only figured dimensions to be used and any discrepancies in dimensions are to be reported to the architect. No dimensions are to be scaled from printed drawings. Any areas indicated on this drawing are for guidance only. No responsibility is taken for their accuracy.
2. There is a risk of injury or death in construction if the works are not properly planned and supervised. The contractor must not undertake any element of the work without first having carried out the necessary risk assessments and prepared detailed method statements.

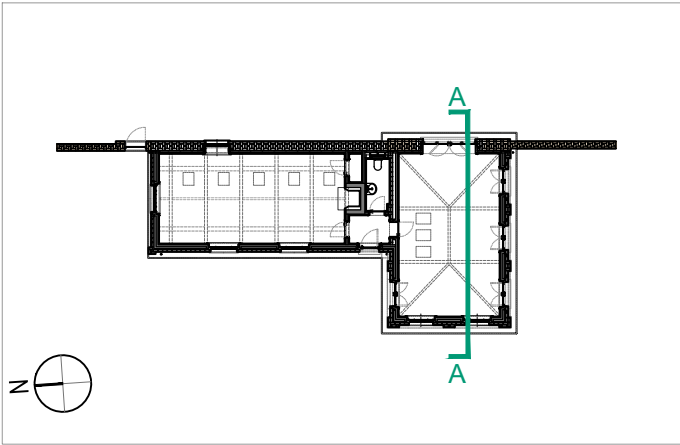

KEY PLAN



All landscaping shown indicatively

FOR PLANNING

P1	Initial	20/03/26
no.	revision	date



RIBA  211 Design Centre East
Chartered Practice Chelsea Harbour
London, SW10 0XF
mail@blda.co.uk
www.blda.co.uk
t +44 (0) 20 7838 5555
f +44 (0) 20 7838 5556

Job: TH - Walled Garden Buildings
Title: Building 5 - Section AA

Type: Building 5	
Status: FOR PLANNING	
drawn by JM	checked by DY
scale 1:25 @ A1	size A1
job number 3124	drawing number 206
	revision P1
approved by DY	date 16/01/26