


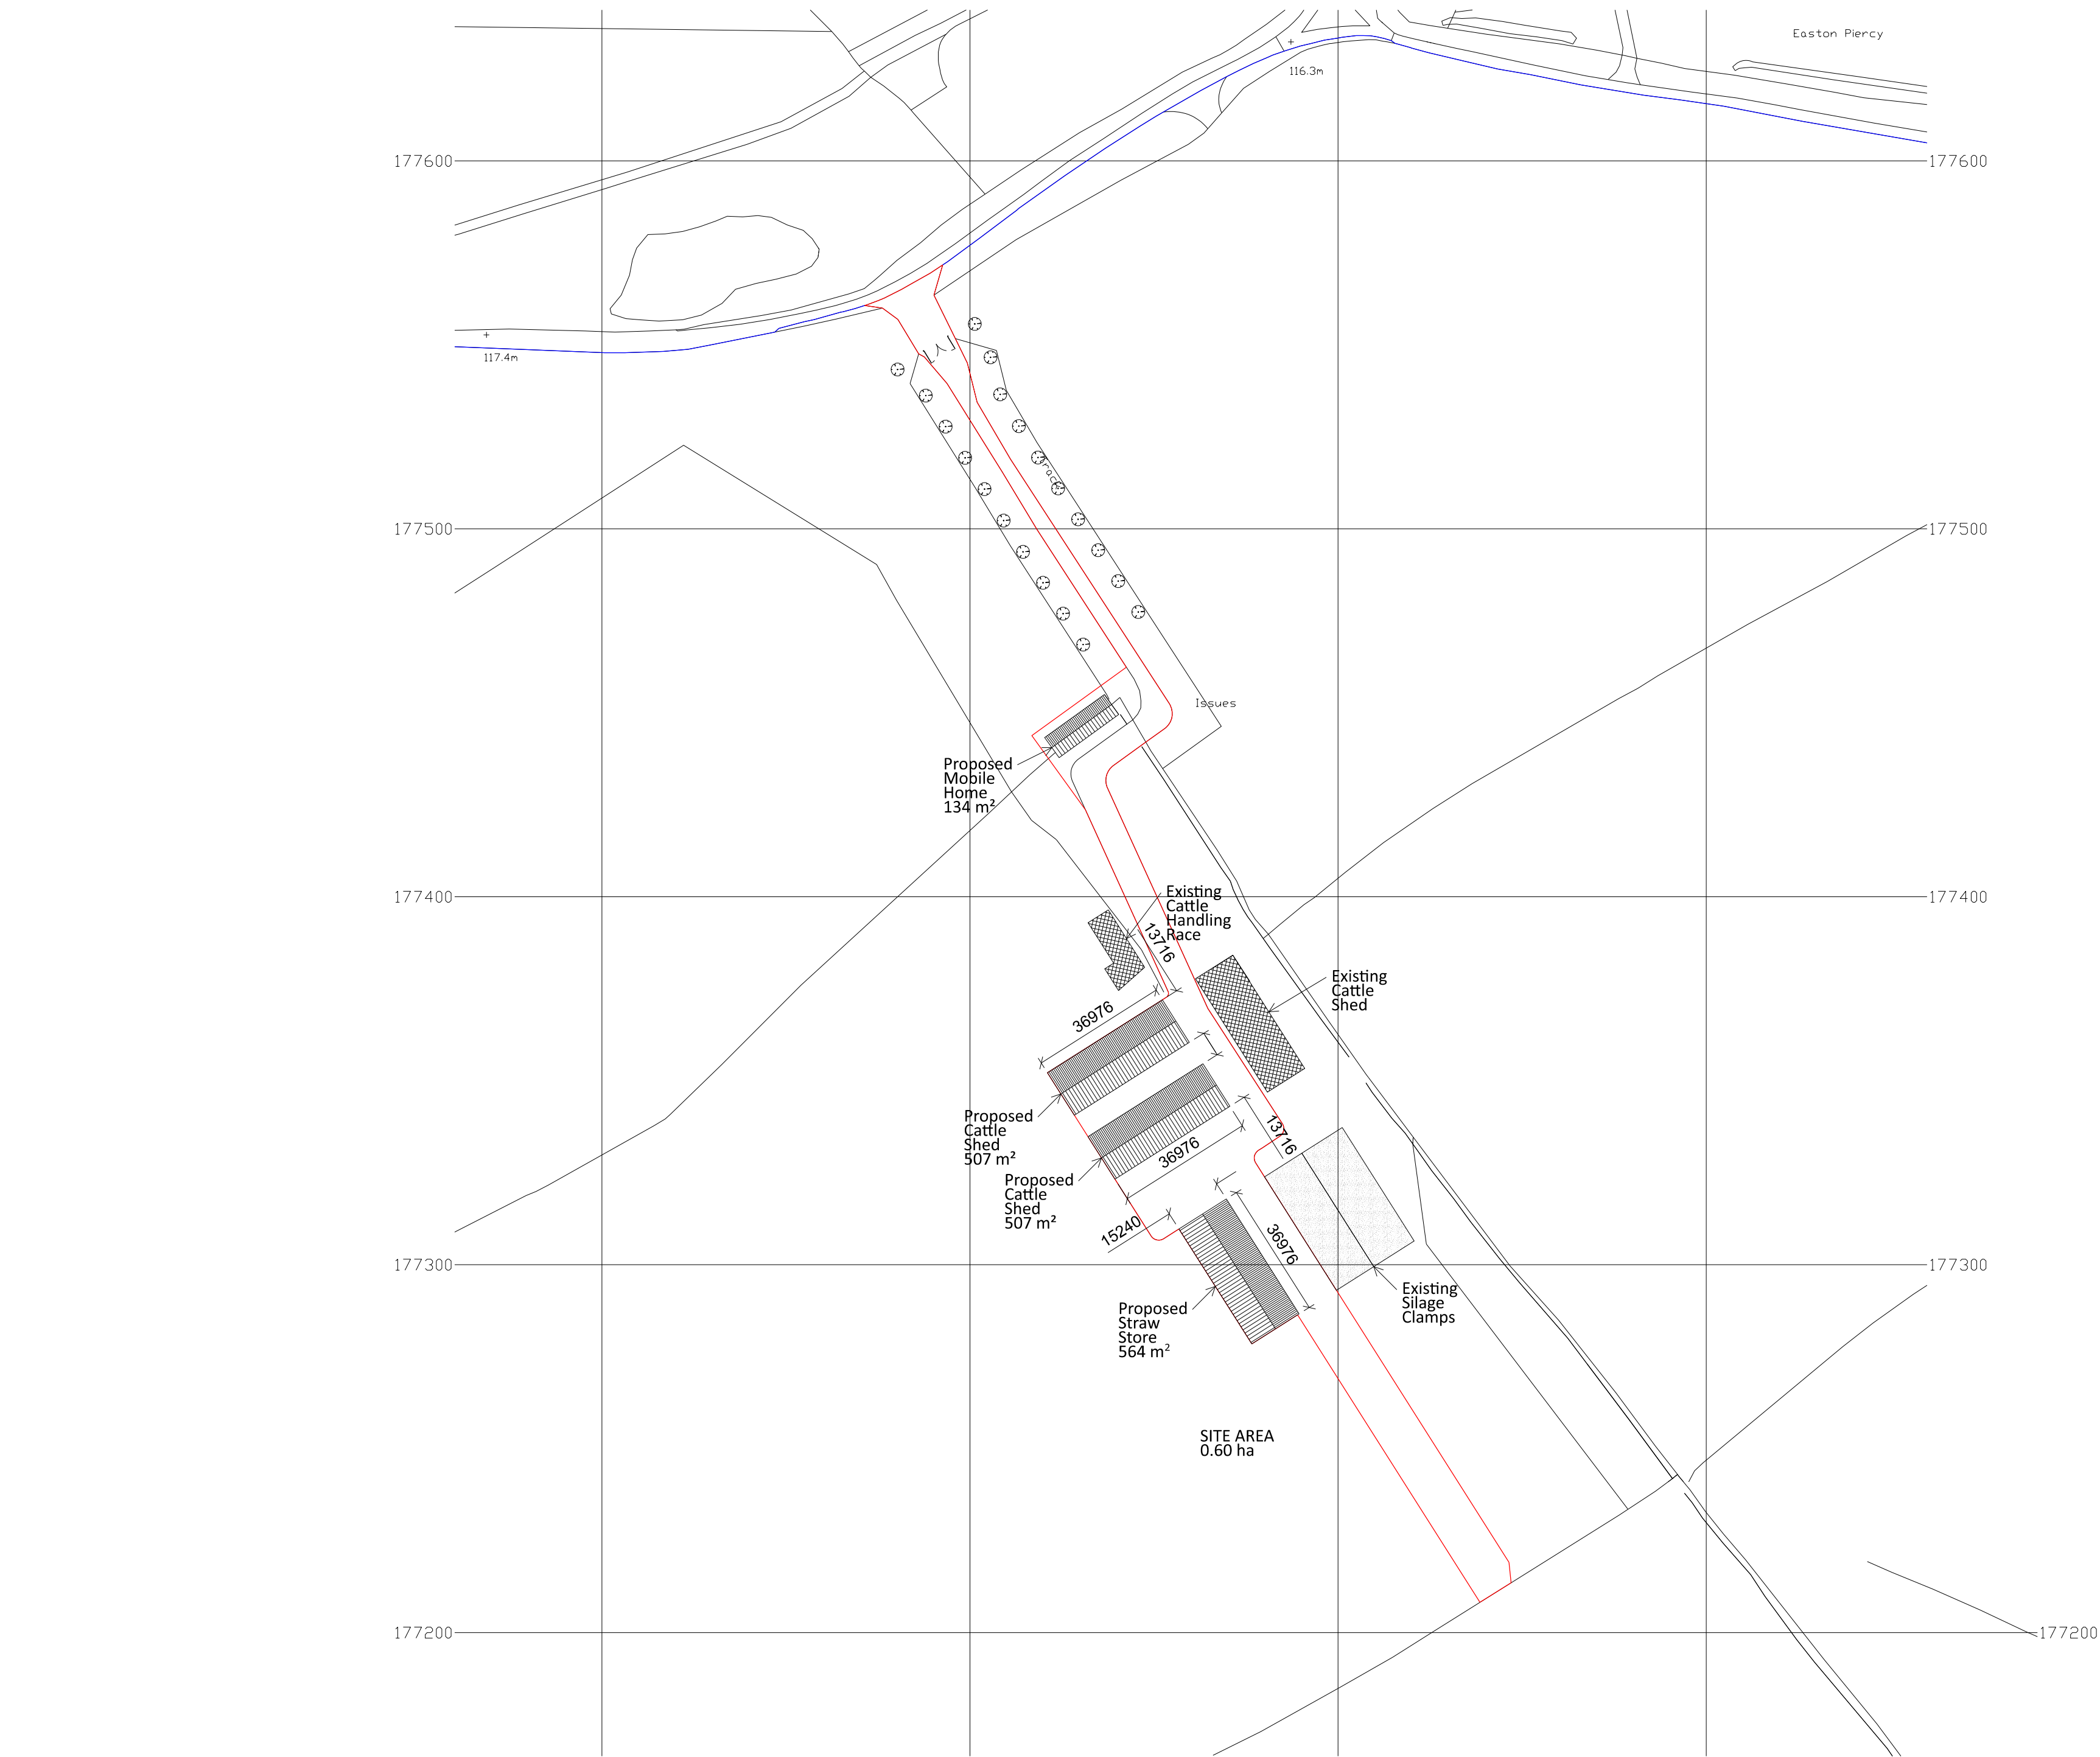

Rev	Date	Notes
E		
D		
C		
B	05/26	Client amends
A	04/26	Client amends

lpc
TOWN AND COUNTRY PLANNING DEVELOPMENT CONSULTANTS

LPC (TRULL) LTD.
TRULL, TETSBURY, GLOUCESTERSHIRE GL8 8SQ
Tel: 01285 841433 email: admin@lpcnll.com

Client Mr T Reynolds	
Project Proposed Agricultural Buildings Manor Farm Easton Piercy Kington St. Michael	
Drawing Block & Location Plan © Crown copyright and database rights 2025 OS Licence 100047474	
Date May 25	Scale 1:1250 @ A2
Drawing Number LPC 6117 PR 01 Rev B	