


Rest of section continued
on drawing 245

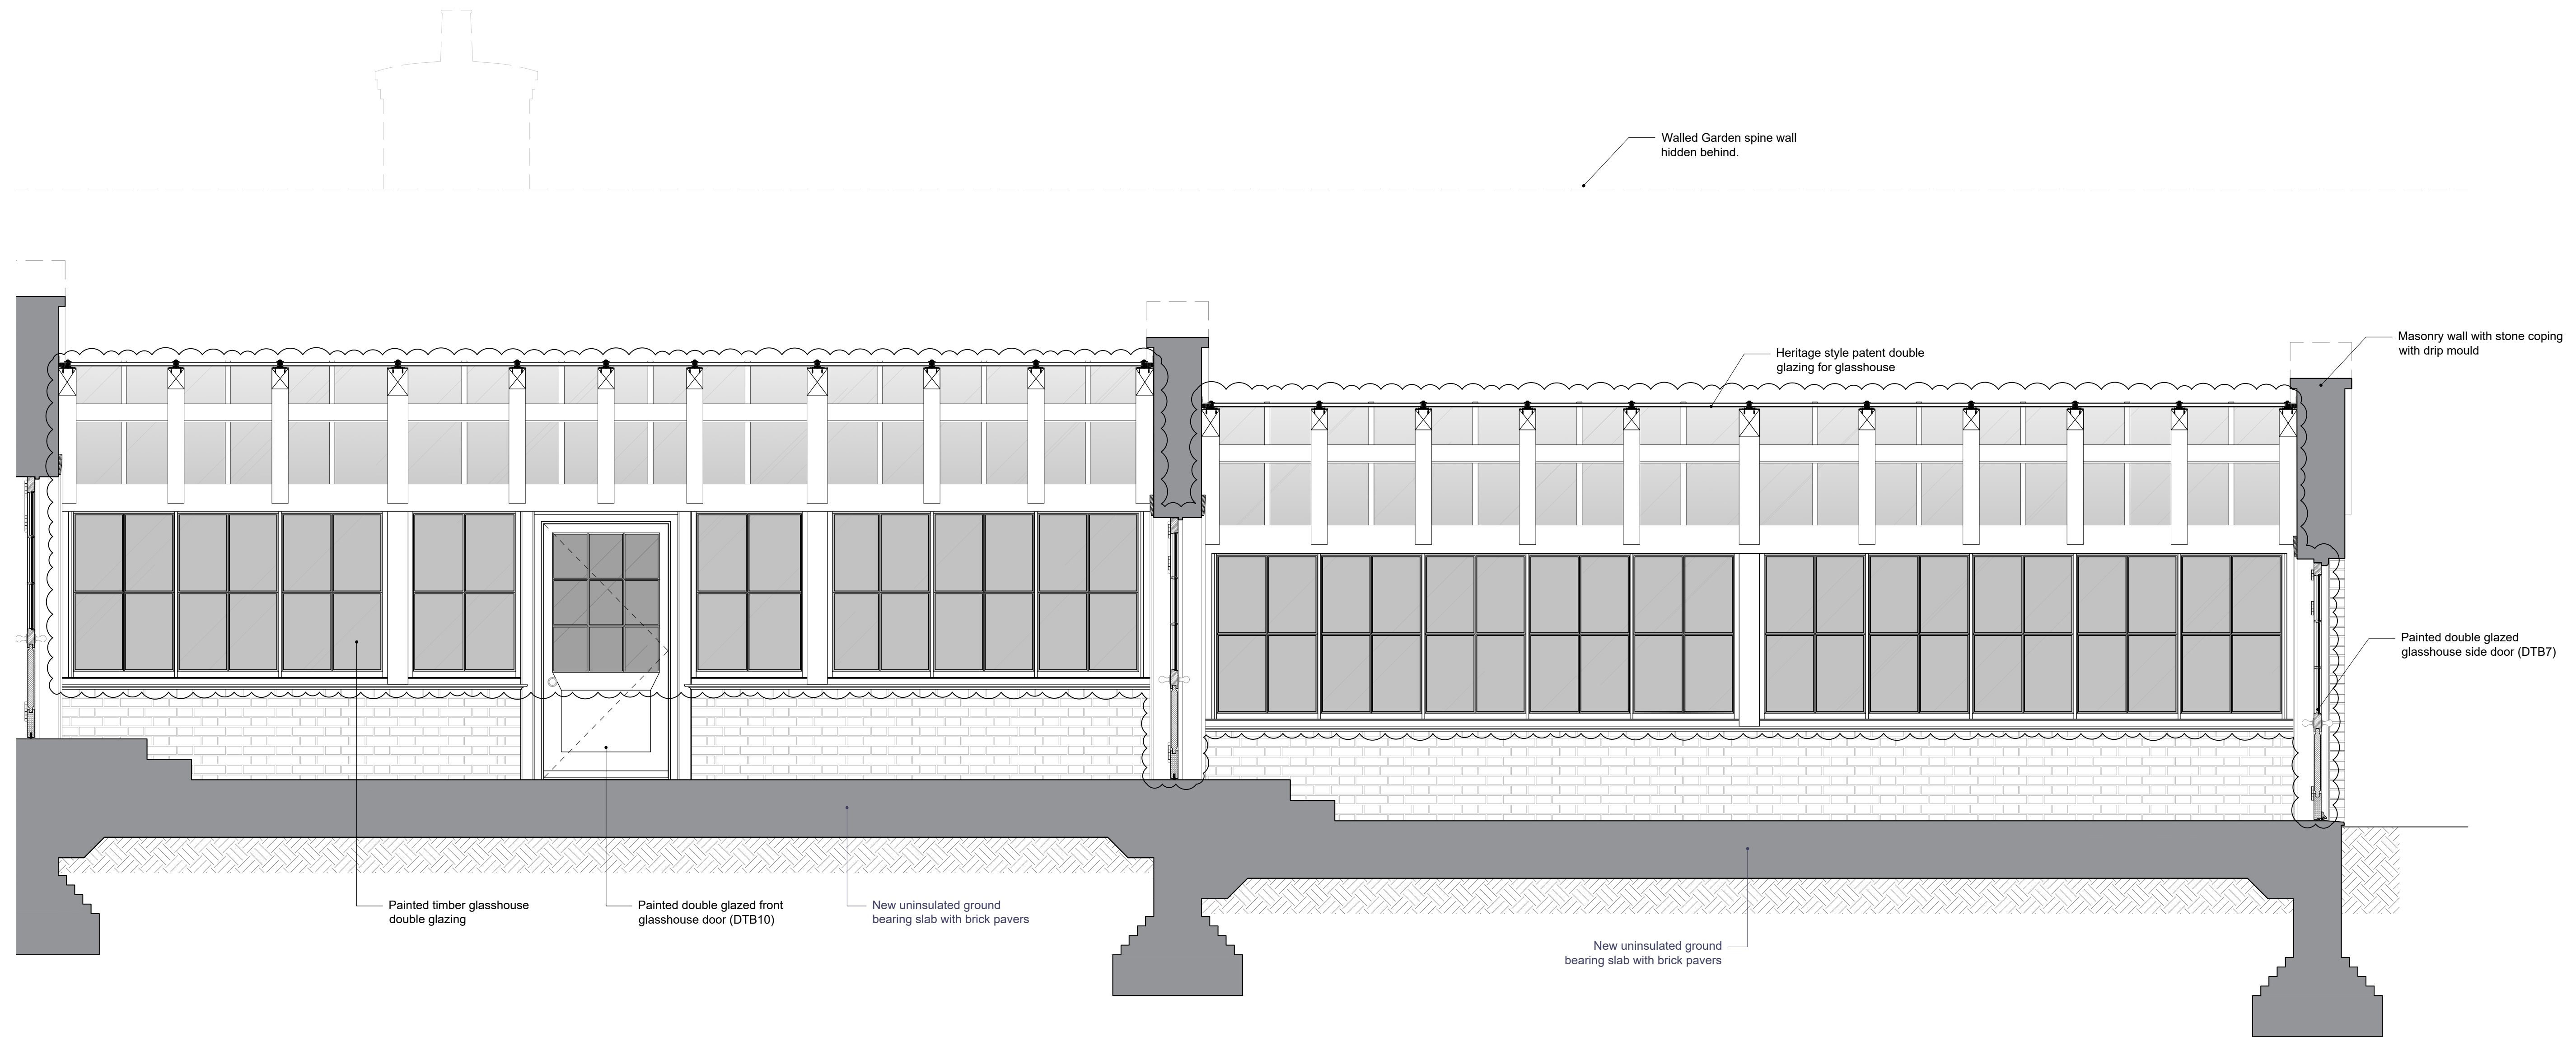

246


Buildings 16 & 16a - Proposed Section B-B

1:25_@_A1

No. Notes


1. Dimensions to be verified on site. Only figured dimensions to be used and any discrepancies in dimensions are to be reported to the architect. No dimensions are to be scaled from printed drawings. Any areas indicated on this drawing are for guidance only. No responsibility is taken for their accuracy.
2. There is a risk of injury or death in construction if the works are not properly planned and supervised. The contractor must not undertake any element of the work without first having carried out the necessary risk assessments and prepared detailed method statements.

All landscaping shown indicatively

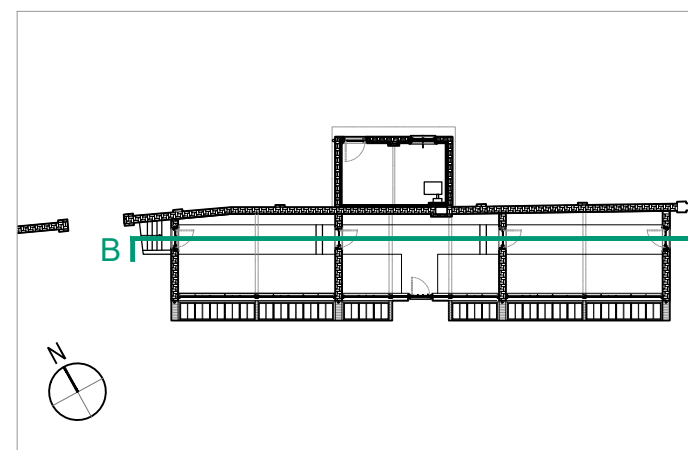

KEY PLAN

Scale 1:25@A1

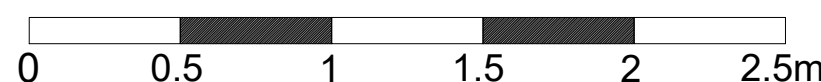

FOR PLANNING

Job: TH - Walled Garden Buildings

Title: Buildings 16 & 16a - Section BB P2

Type: Building 16 & 16a

Status: FOR PLANNING

P2 Glazing bars amended to traditional timber through glazing bars as Officer's comments.
P1 Initial Release
no. revision.

27/03/26
dd/mm/yy
date.

drawn by JM
scale 1:25 @ A1
job number
3124

checked by DY
size A1
drawing number
246

approved by DY
date 27/03/26
revision
P2

BLDA ARCHITECTS

RIBA
Chartered Practice

211 Design Centre East
Chelsea Harbour
London, SW10 0XF

mail@blda.co.uk
www.blda.co.uk
t +44 (0) 20 7838 5555