


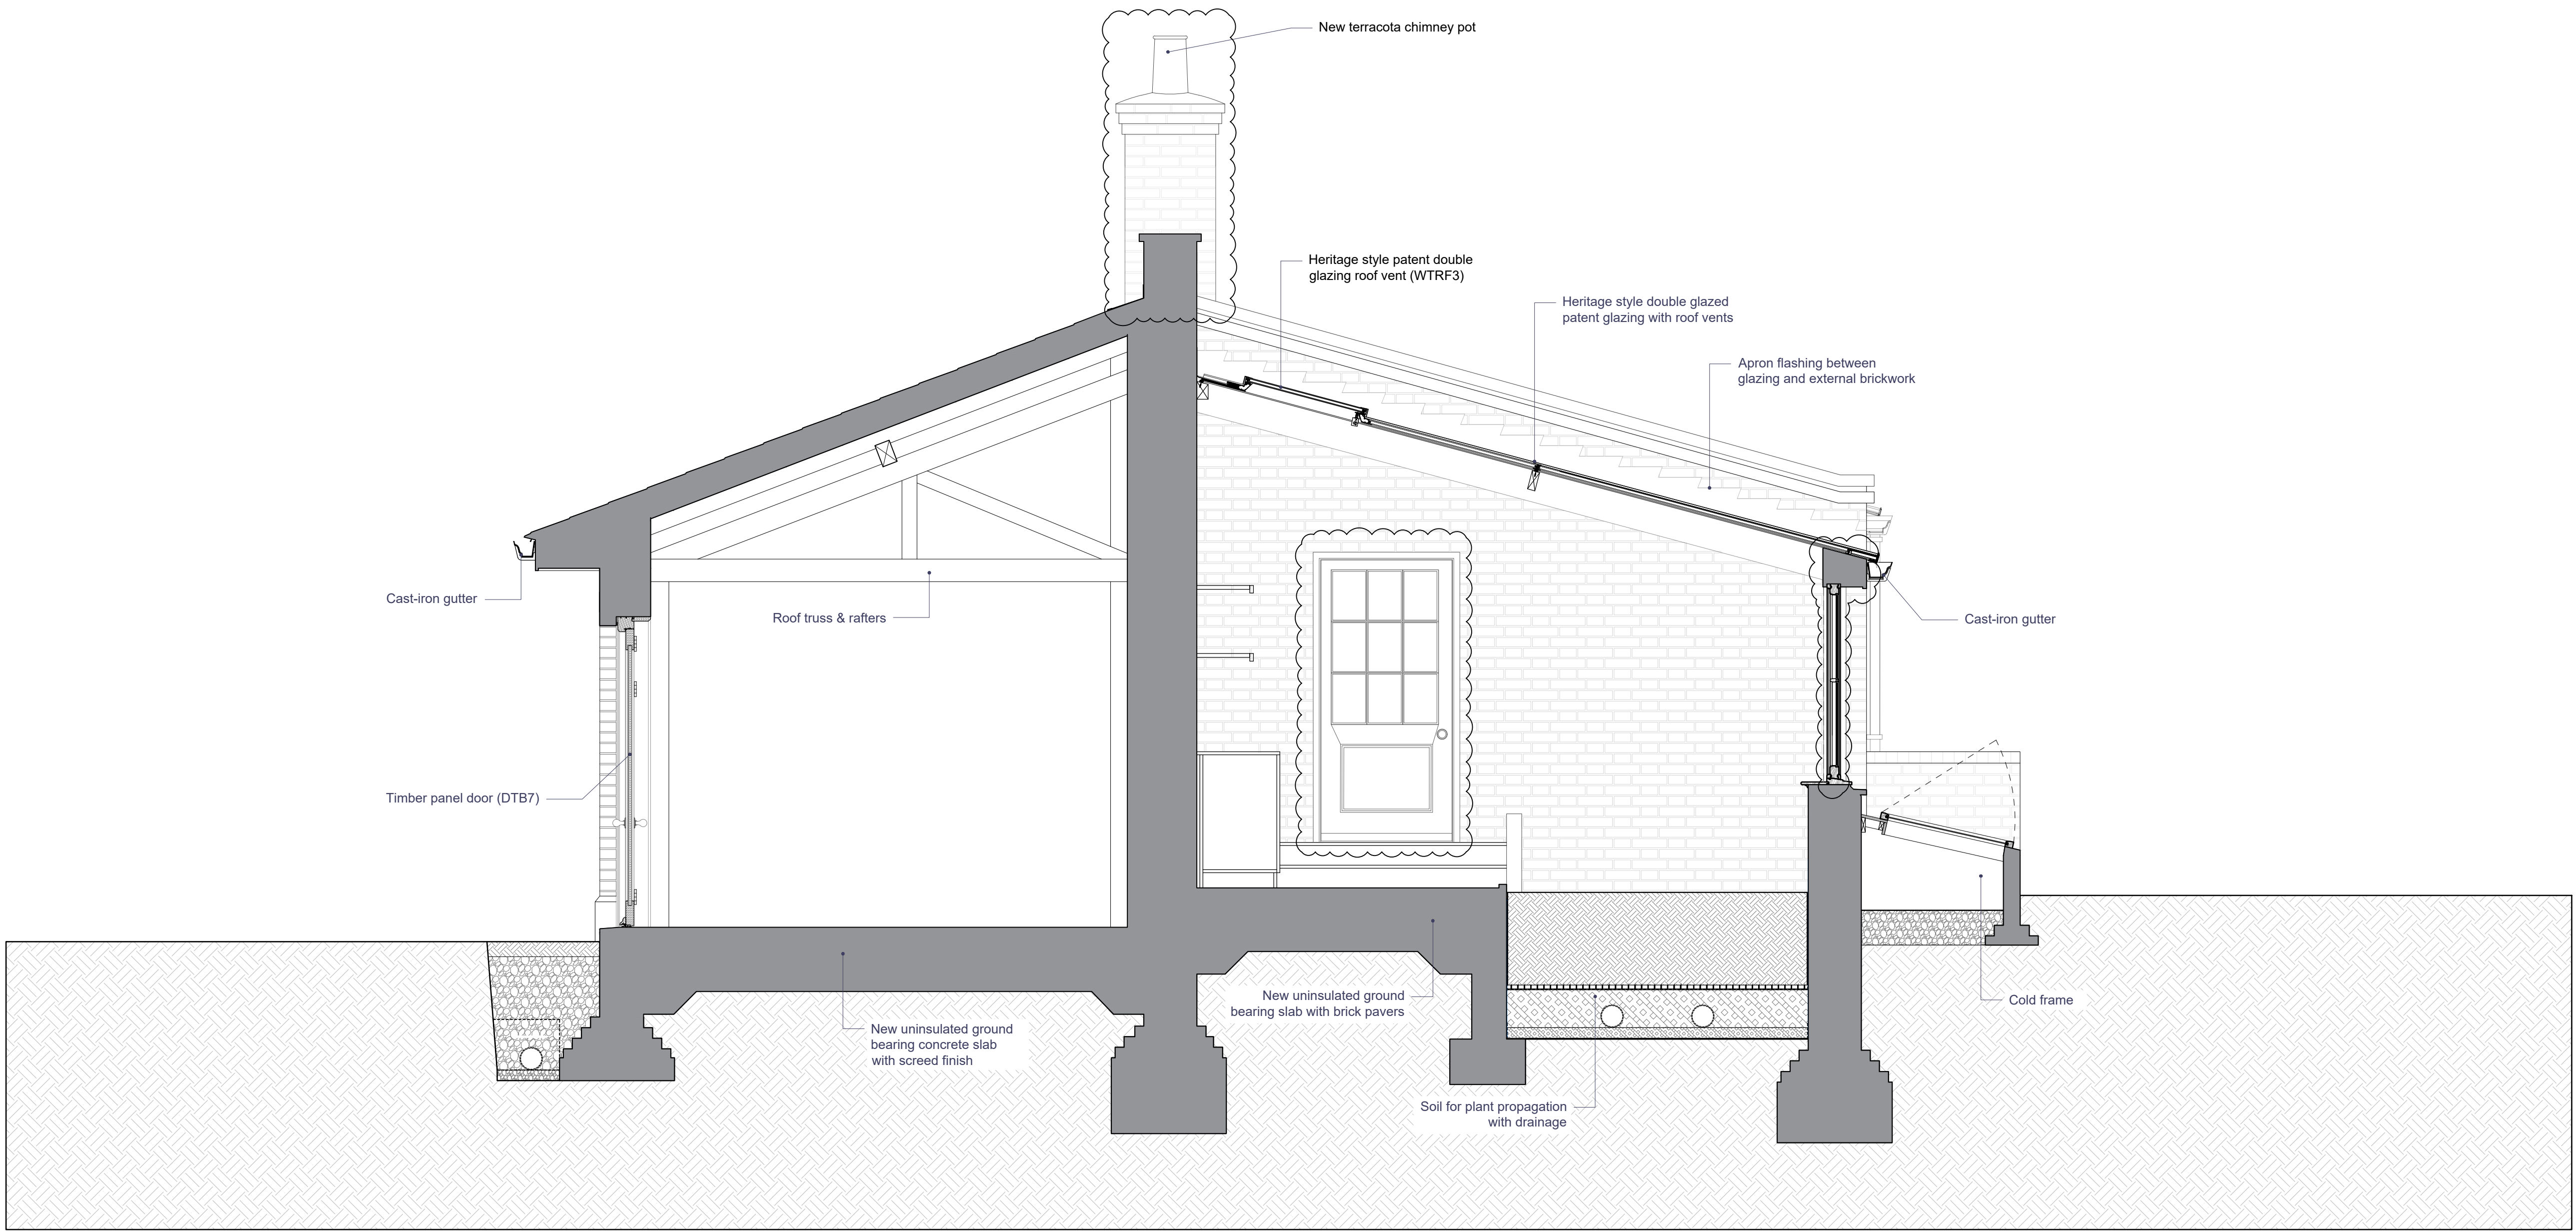

244


Buildings 16 & 16A - Proposed Section A-A

1:25 @\_A1

No. Notes

1. Dimensions to be verified on site. Only figured dimensions to be used and any discrepancies in dimensions are to be reported to the architect. No dimensions are to be scaled from printed drawings. Any areas indicated on this drawing are for guidance only. No responsibility is taken for their accuracy.
2. There is a risk of injury or death in construction if the works are not properly planned and supervised. The contractor must not undertake any element of the work without first having carried out the necessary risk assessments and prepared detailed method statements.

All landscaping shown indicatively

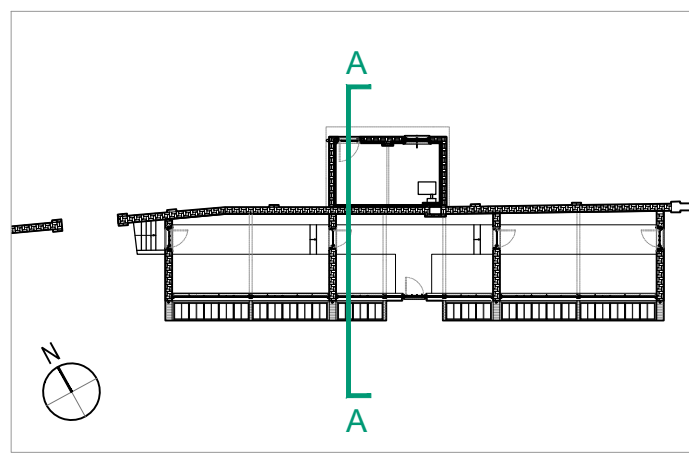

KEY PLAN

Scale 1:25@A1  
0 0.5 1 1.5 2 2.5m

FOR PLANNING

Job: TH - Walled Garden Buildings

Title: Buildings 16 & 16a - Section AA P2

Type: Building 16 & 16a

Status: FOR PLANNING

P2 Chimney, internal door and glazing amended  
P1 Initial Release  
no. revision.

30/03/26  
dd/mm/yy  
date.

drawn by JM  
scale 1:25 @ A1  
job number  
3124

checked by DY  
size A1  
drawing number  
244

approved by DY  
date 30/03/26  
revision  
P2

BLDA ARCHITECTS

RIBA  
Chartered Practice

211 Design Centre East  
Chelsea Harbour  
London, SW10 0XF

mail@blda.co.uk  
www.blda.co.uk  
t +44 (0) 20 7838 5555