


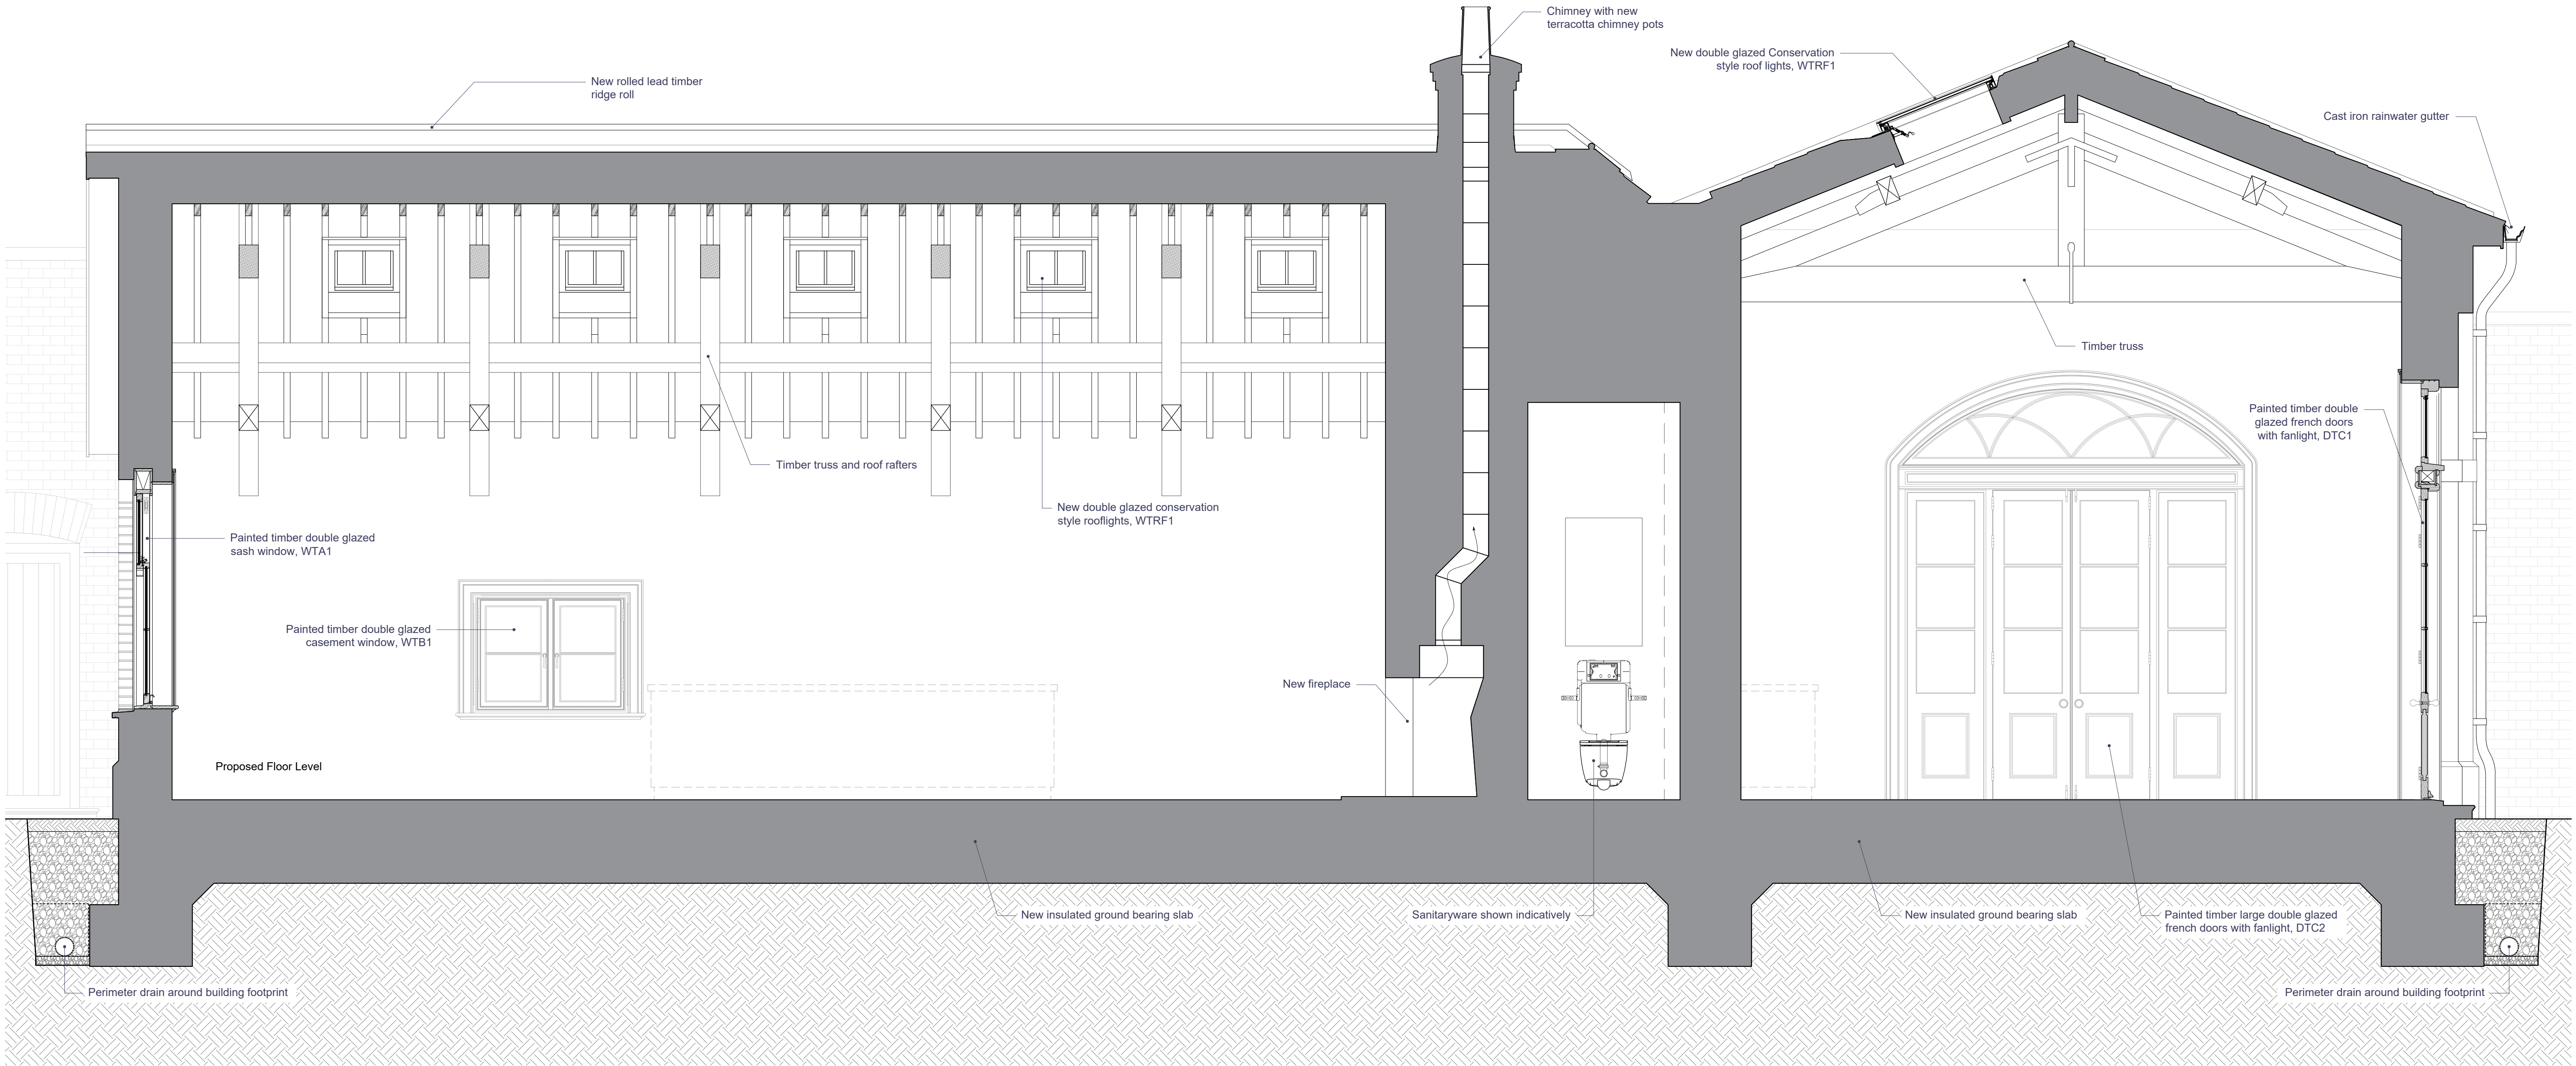

207


Building 5 - Proposed Section B-B

1:25_@_A1

No. Notes

1. Dimensions to be verified on site. Only figured dimensions to be used and any discrepancies in dimensions are to be reported to the architect. No dimensions are to be scaled from printed drawings. Any areas indicated on this drawing are for guidance only. No responsibility is taken for their accuracy.
2. There is a risk of injury or death in construction if the works are not properly planned and supervised. The contractor must not undertake any element of the work without first having carried out the necessary risk assessments and prepared detailed method statements.

All landscaping shown indicatively

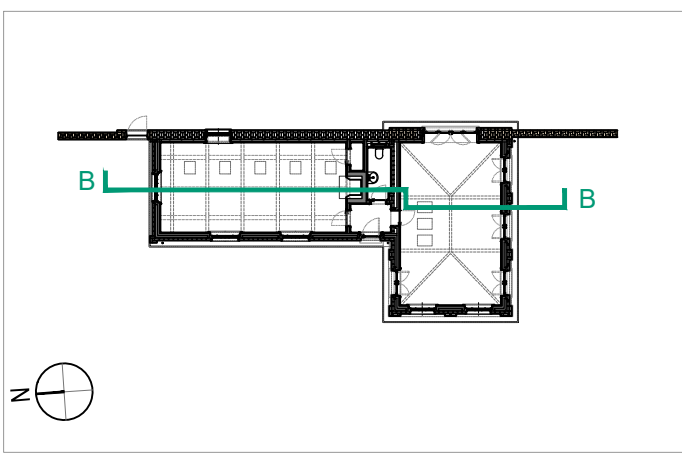

KEY PLAN

Scale 1:25@A1

0 0.5 1 1.5 2 2.5m

FOR PLANNING

Job: TH - Walled Garden Buildings

Title: Building 5 - Section BB

Type: Building 5

Status: FOR PLANNING

drawn by	JM	checked by	DY	approved by	DY
scale	1:25 @ A1	size	A1	date	08/01/26
job number	3124	drawing number	207	revision	P1
date	20/03/26				

P1 Initial
no. revision.

BLDA ARCHITECTS

RIBA
Chartered Practice

211 Design Centre East
Chelsea Harbour
London, SW10 0XF

mail@blda.co.uk
www.blda.co.uk
t +44 (0) 20 7838 5555