




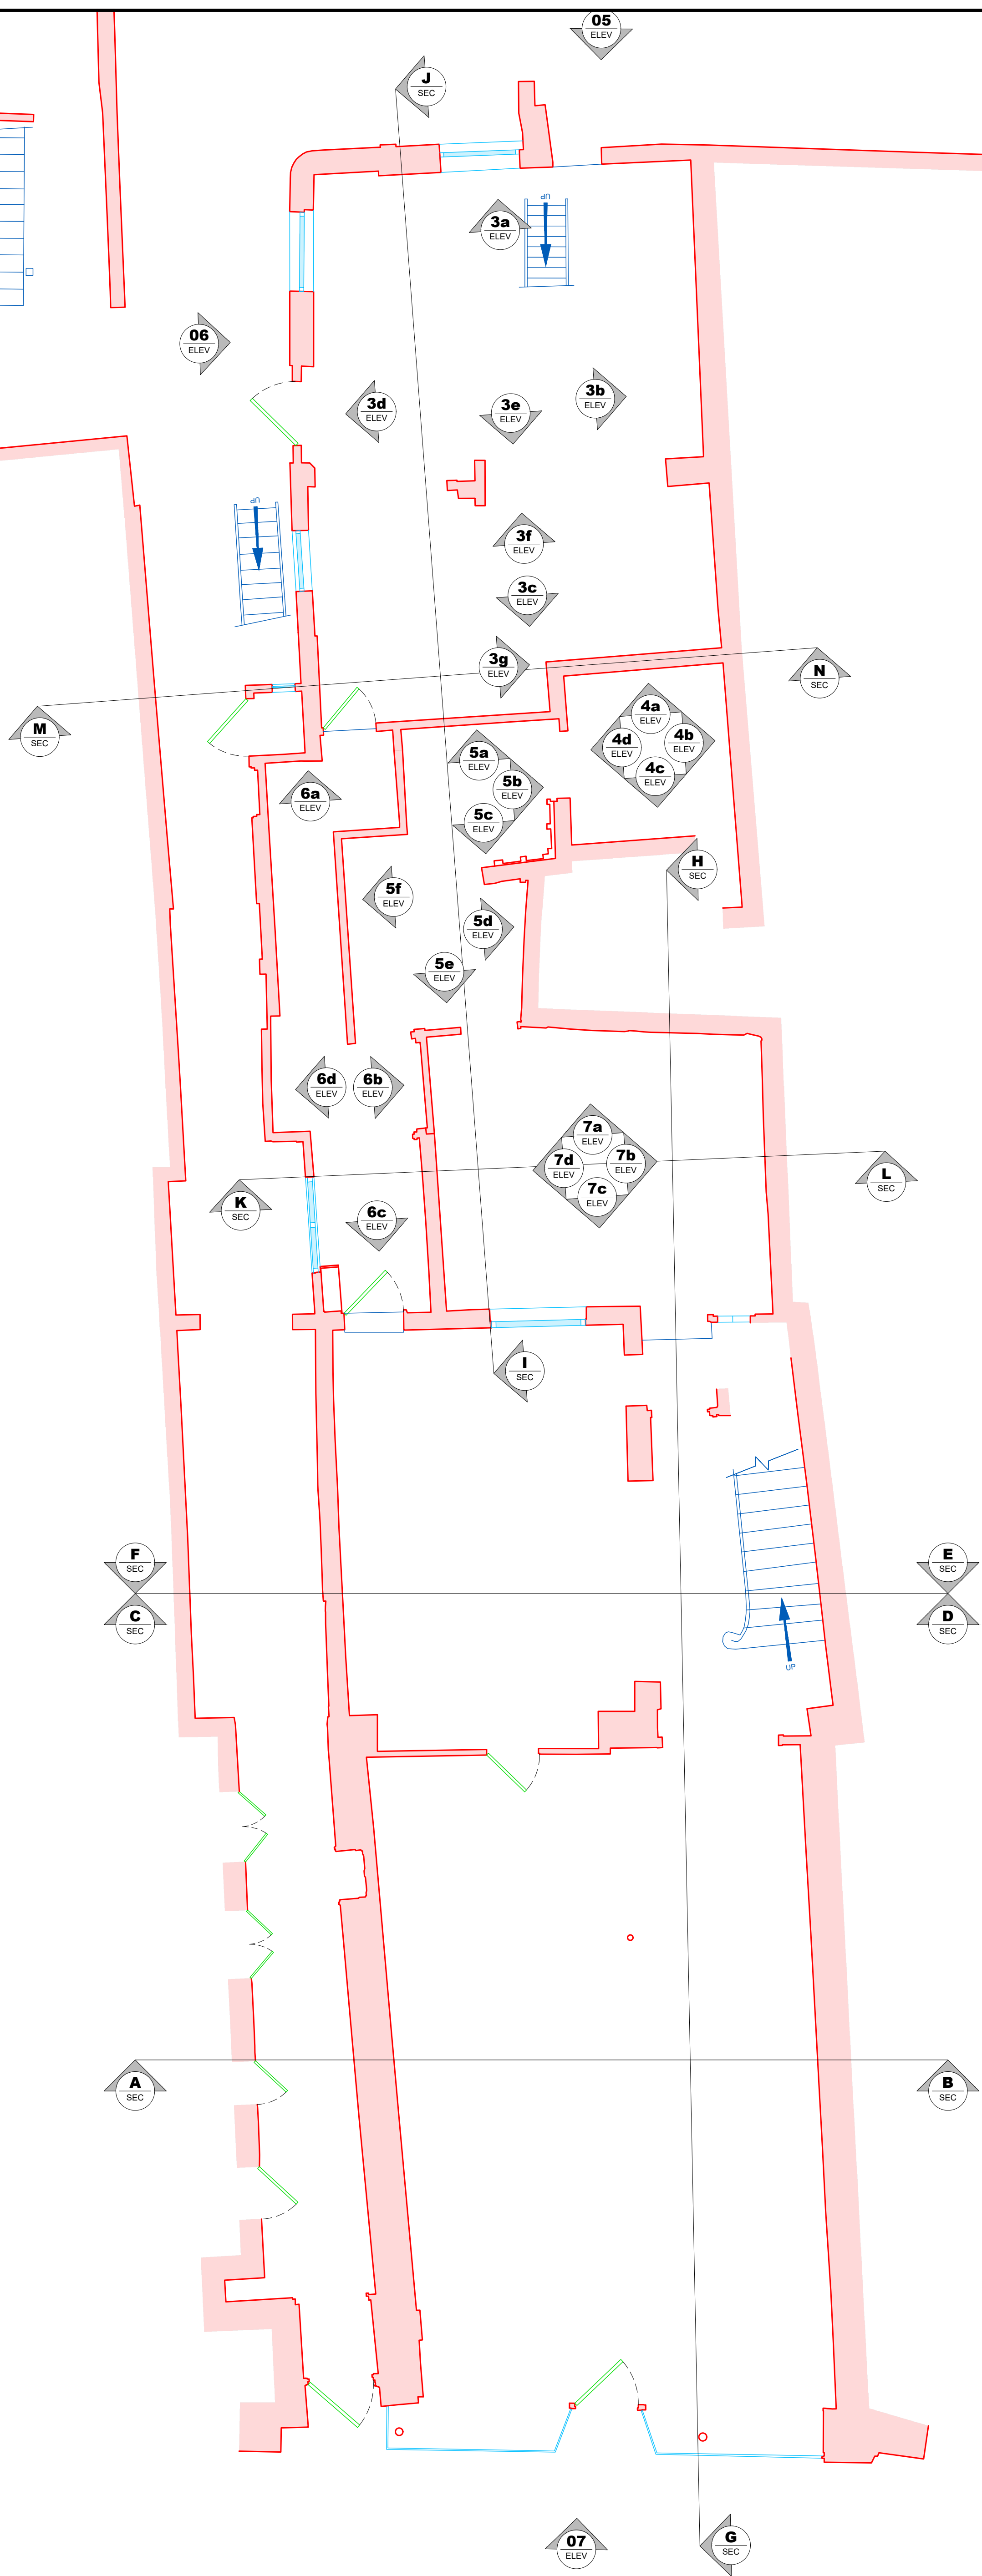

GROUND FLOOR

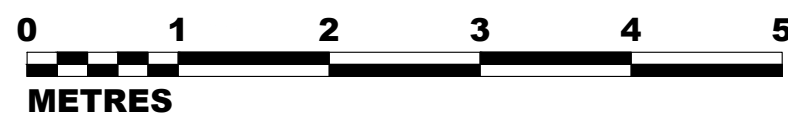

**WWW.LDS-SURVEY.CO.UK**  
01722 338232 / ENQUIRIES@LDS-SURVEY.CO.UK

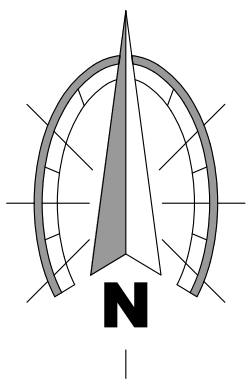

Land Development Services Ltd.  
Unit 15, Glenmore Business Park, Telford Rd, Salisbury. SP2 7GL

Client:  
**LUDLOW CONSTRUCTION**

Drawing Title:  
**ELEVATION LOCATIONS**

Project:  
**47 BLUE BOAR ROW  
SALISBURY**

Survey is to OS Grid, located via use of GPS positioning.  
Level values in metres, related to Ordnance Datum Newlyn.

|                                        |                                                                              |                       |
|----------------------------------------|------------------------------------------------------------------------------|-----------------------|
| Scale:<br><b>1:50</b><br>Plotted on A1 | Drawing No:<br><b>LDS/18677 FP9</b><br>© Land Development Services Ltd. 2024 | Revision:<br><b>C</b> |
|----------------------------------------|------------------------------------------------------------------------------|-----------------------|