


NOTES



1. All dimensions and levels are to be checked on site by the Main Contractor before work commences. The Architect is to be informed immediately of any discrepancies.
2. Do not scale this drawing, use written dimensions only.
3. Larger scale drawings are to be used over smaller scale drawings.
4. All dimensions are in millimetres unless otherwise stated.
5. If in doubt ask.

© Copyright of Mitchell Berry Architects.

Rev	Date	Notes

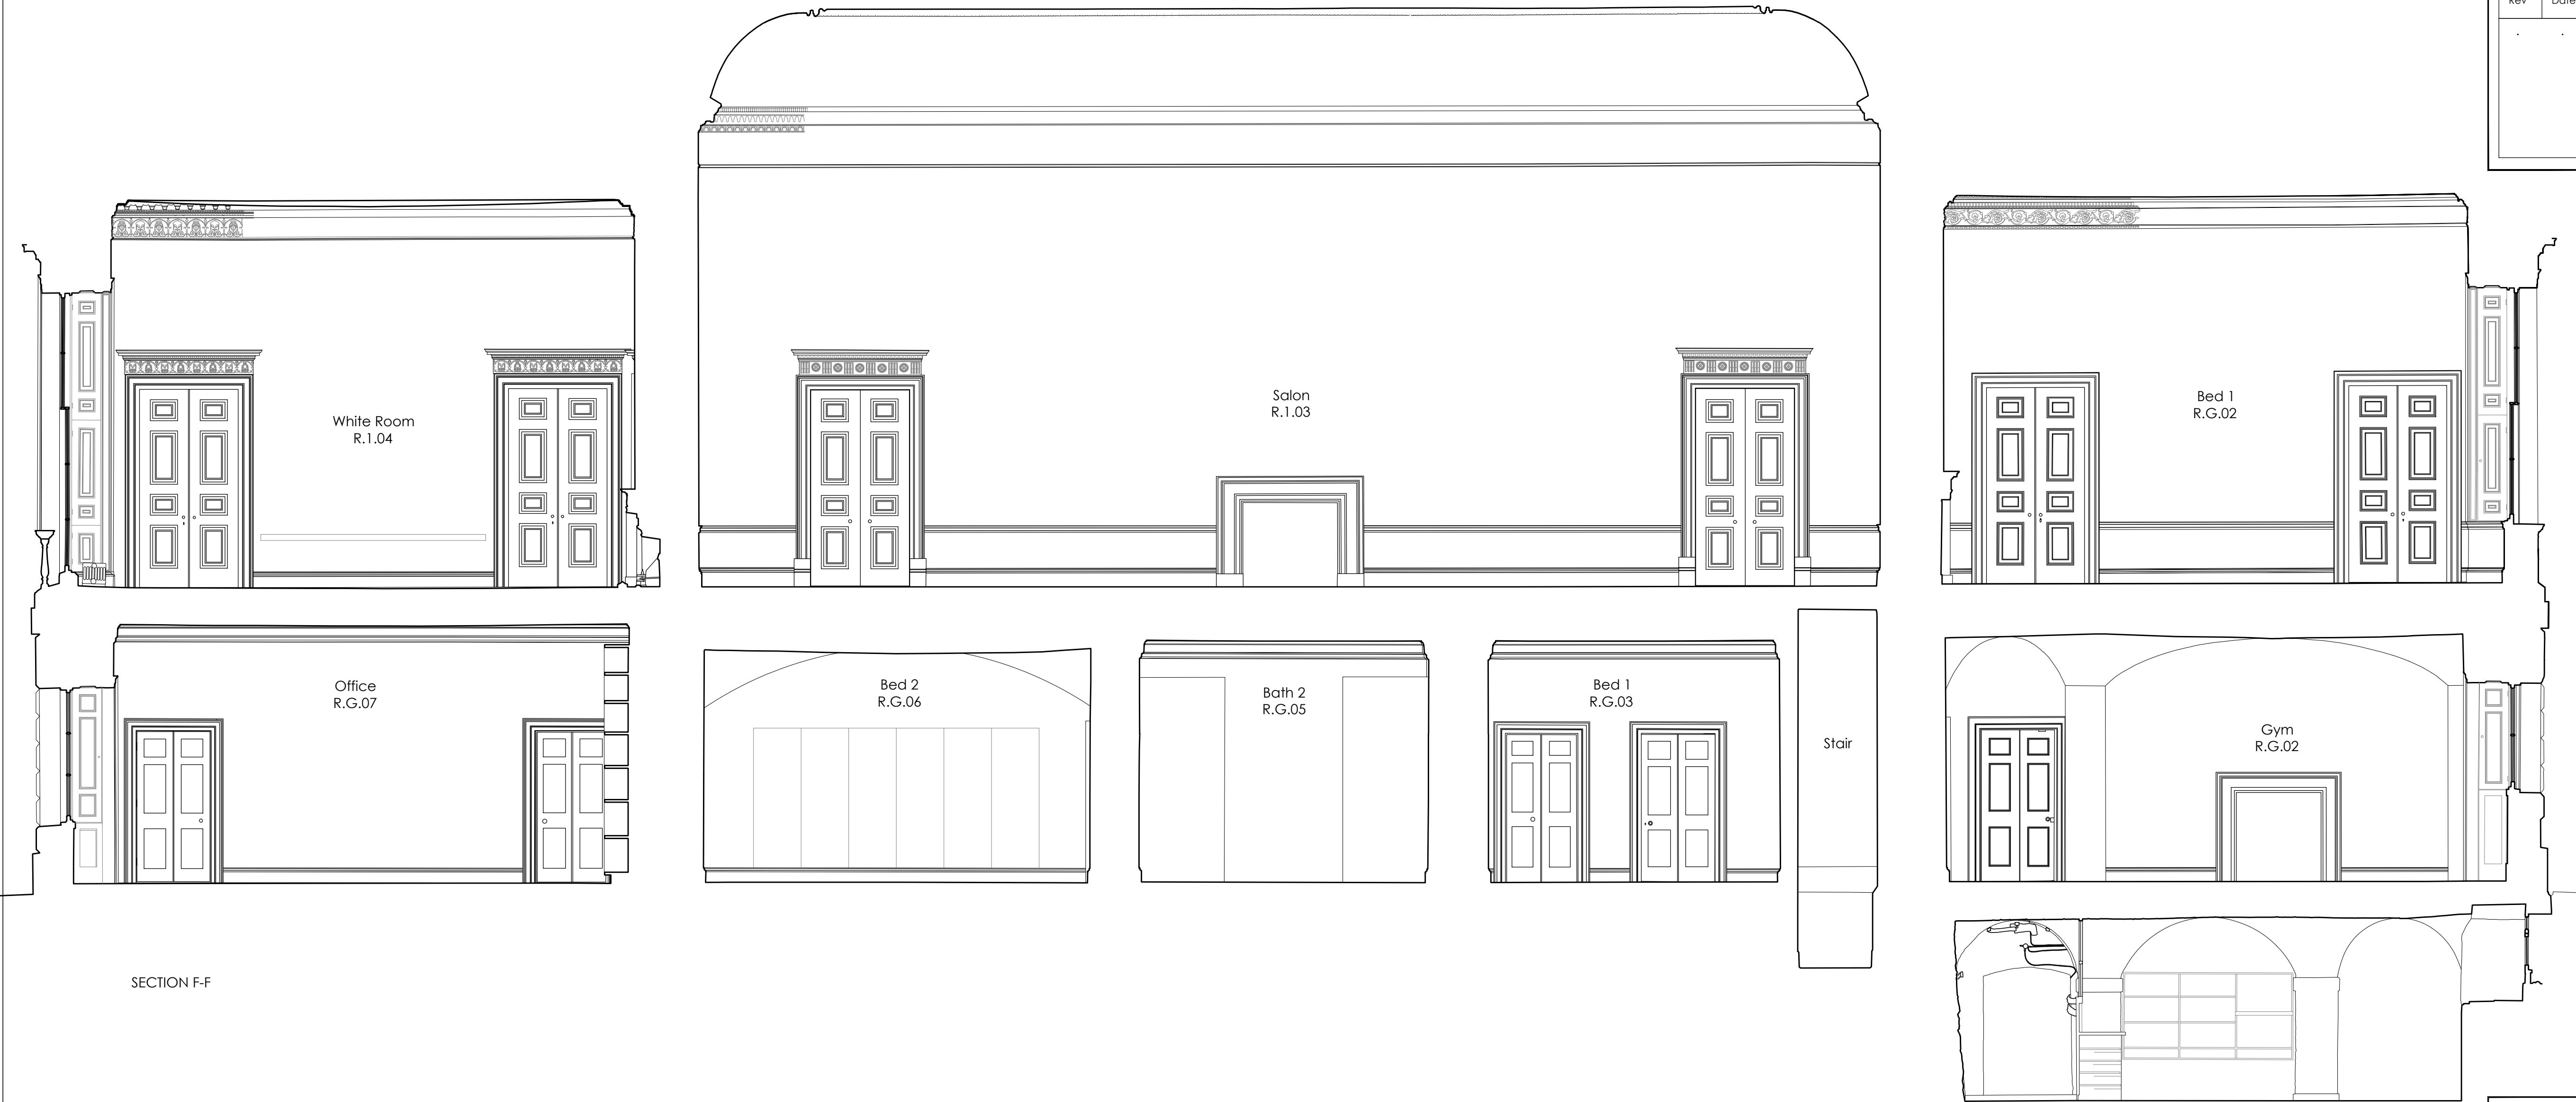

SECTION F-F

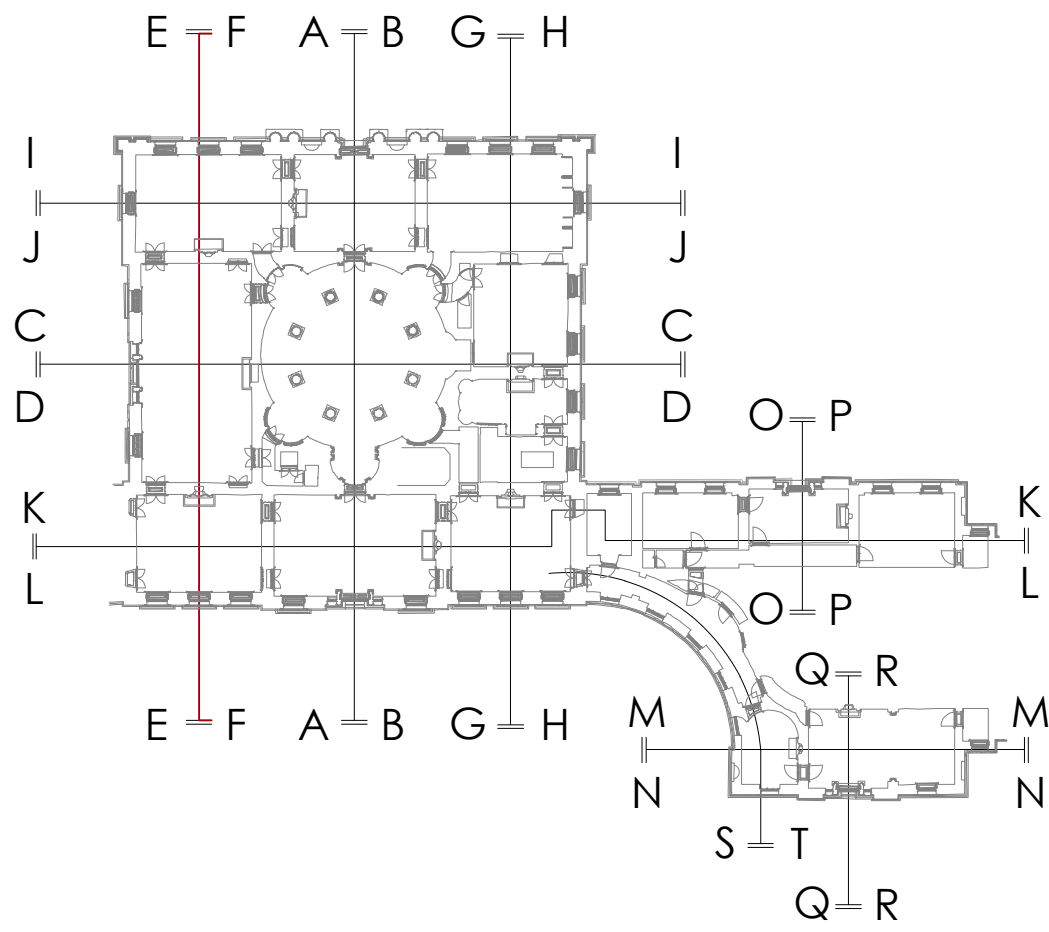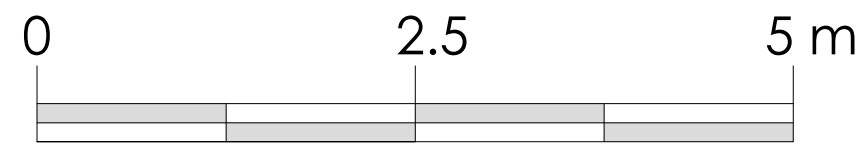

Status			
PLANNING			
Project	New Wardour Castle, Tisbury, Salisbury SP3 6RP		
Client	Private Client		
Title	Existing Section FF Central Block		
Scale	1:50@A1	Drawn by	VR
Date	MARCH26	Checked by	JB
Drawing Number	2517-P19	Revision	.
MITCHELL BERRY ARCHITECTS THE STUDIO · 9 STRATFORD ROAD · LONDON · W8 6RF TEL 020 7938 4358 EMAIL studio@mitchellberryarchitects.co.uk			