

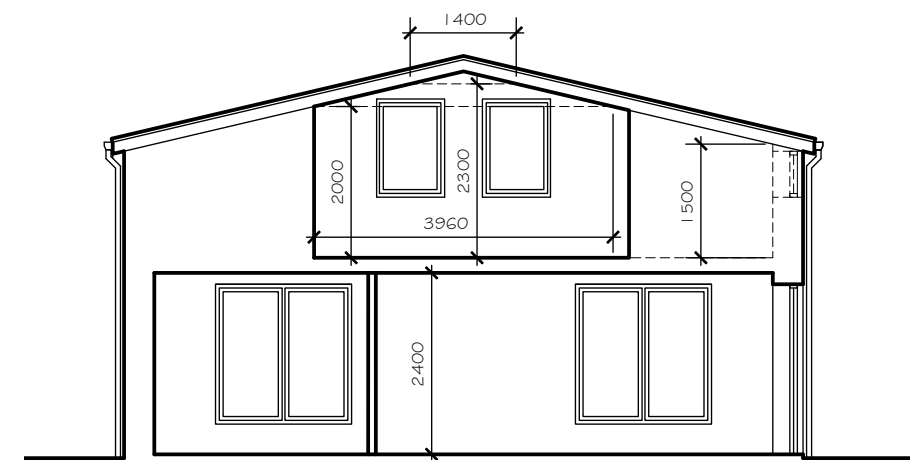


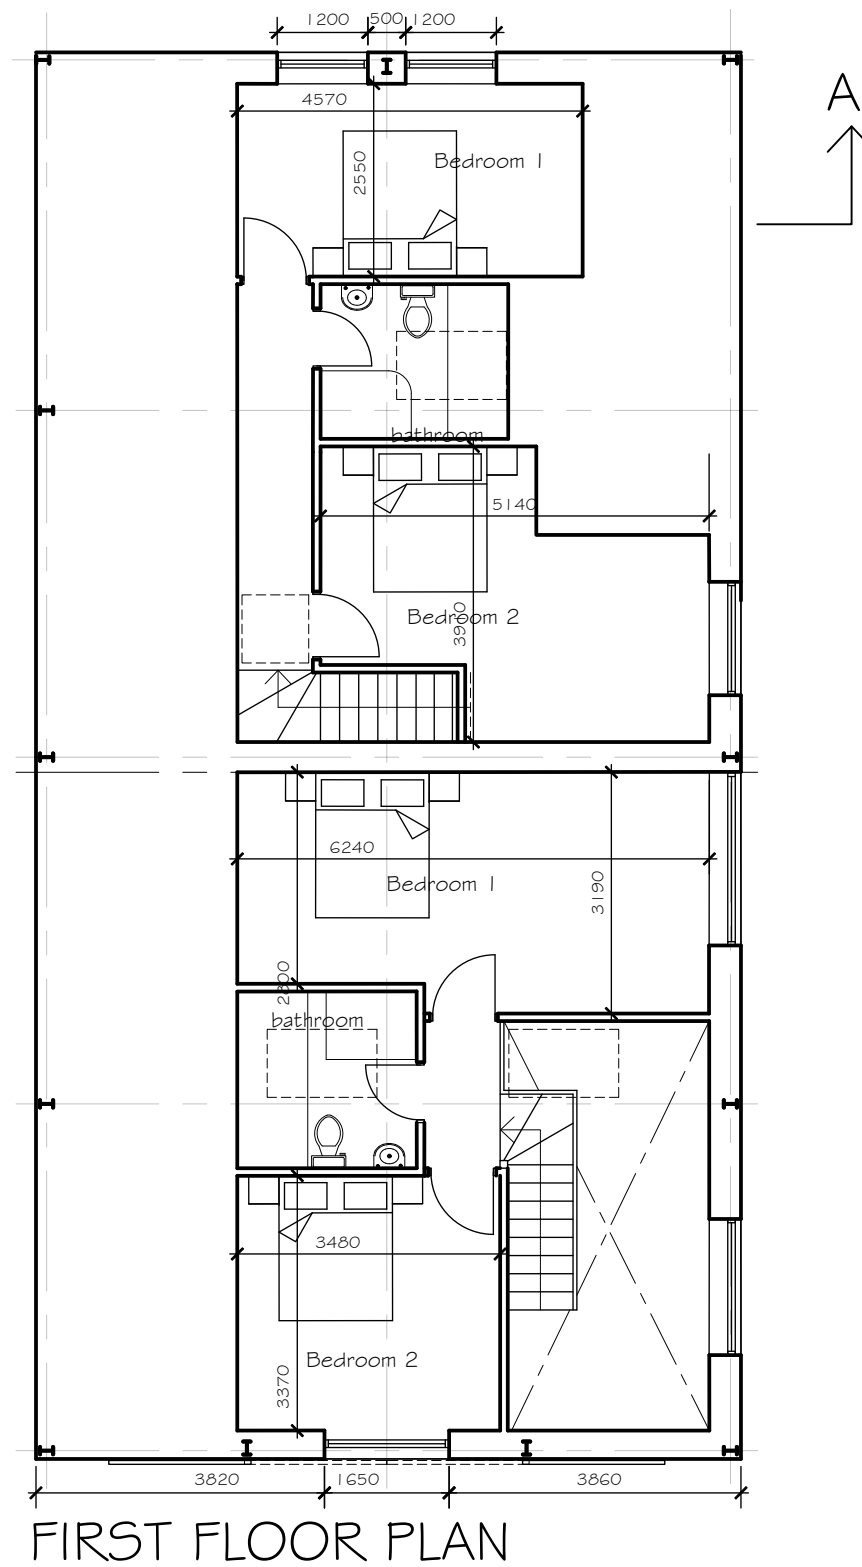

SECTION A

Gross internal area:
 Unit 1 116.05m²
 Unit 2 114.1m²

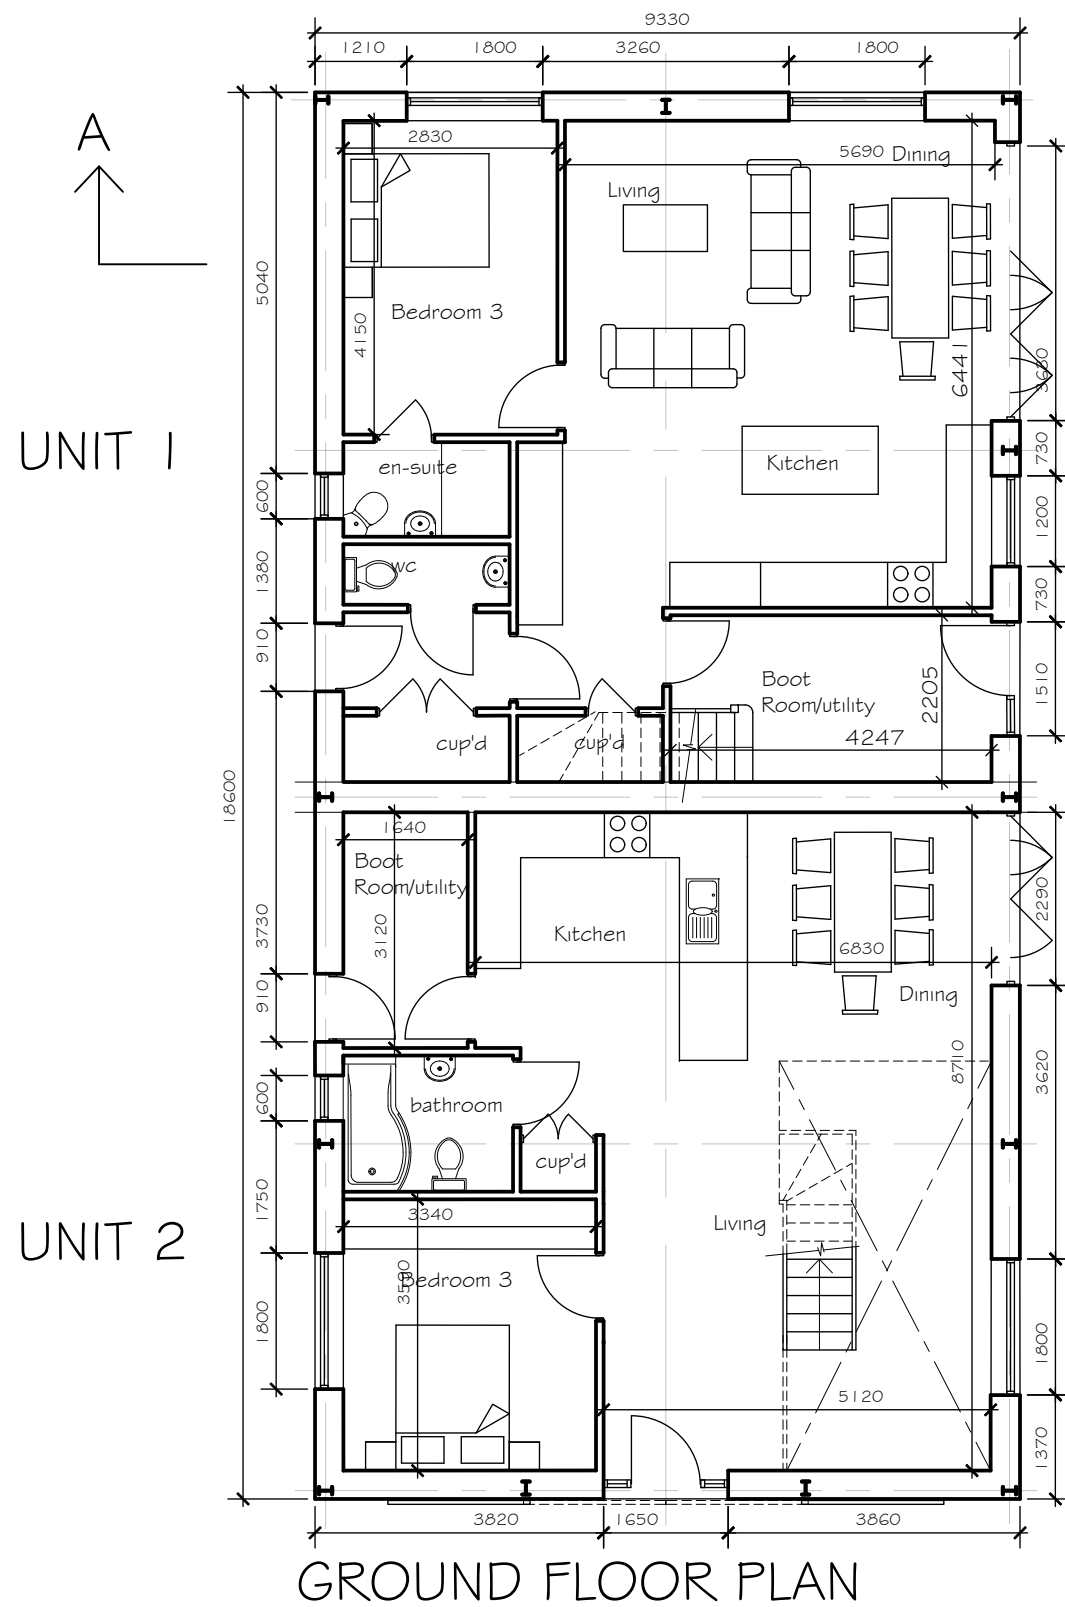