

Generally:

- New plumbing and electrical services and new lighting to re-use existing routes.
- Radiators to be disconnected and reconditioned with new valves.
- Interior shutters restored to good working order. Repairs to windows and draught-proofing.
- Architraves partly removed to facilitate wiring for light switches and heating sensors, and then re-instated.
- Non-original skirtings removed to facilitate installation of new power points, and then reinstated.
- Redecoration of wall and ceiling finishes throughout.

Kitchen (R.1.01)

- Kitchen joinery is indicative only.

A1 Sheet Size

NOTES





1. All dimensions and levels are to be checked on site by the Main Contractor before work commences. The Architect is to be informed immediately of any discrepancies.
2. Do not scale this drawing, use written dimensions only.
3. Larger scale drawings are to be used over smaller scale drawings.
4. All dimensions are in millimetres unless otherwise stated.
5. If in doubt ask.

© Copyright of Mitchell Berry Architects.

Rev

Date

Notes

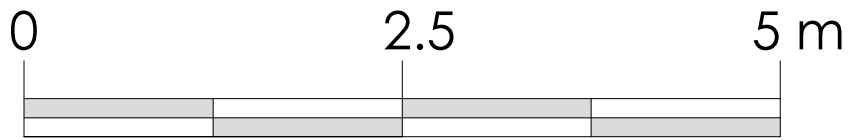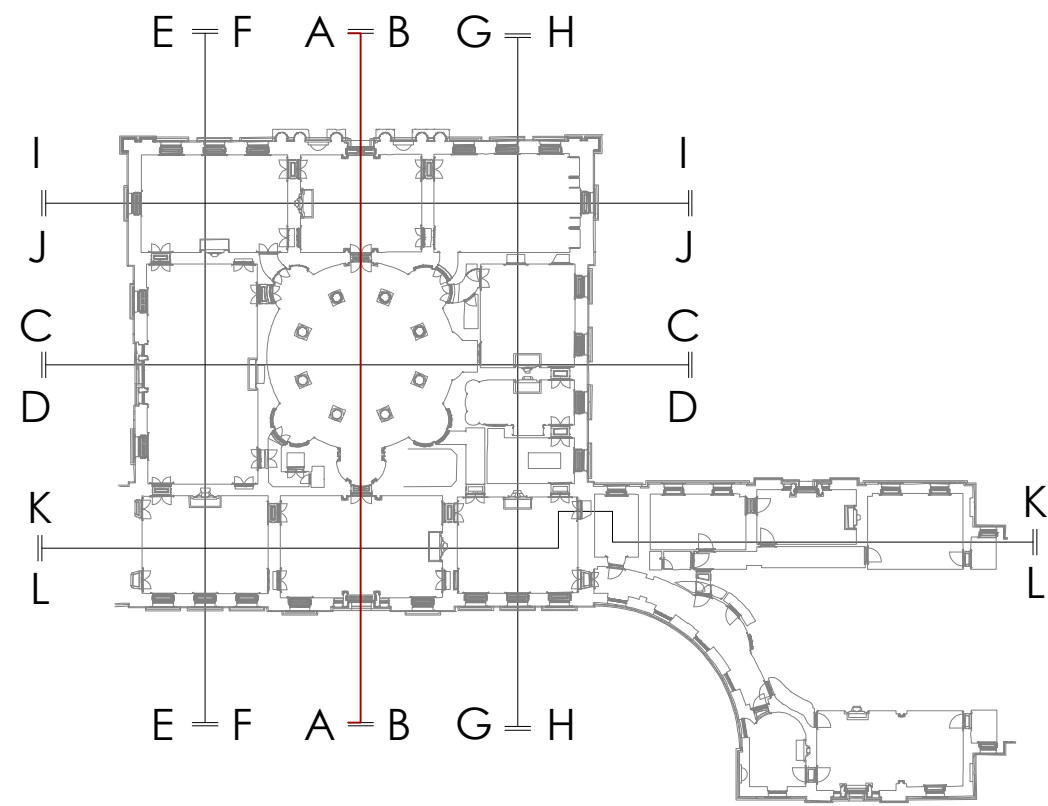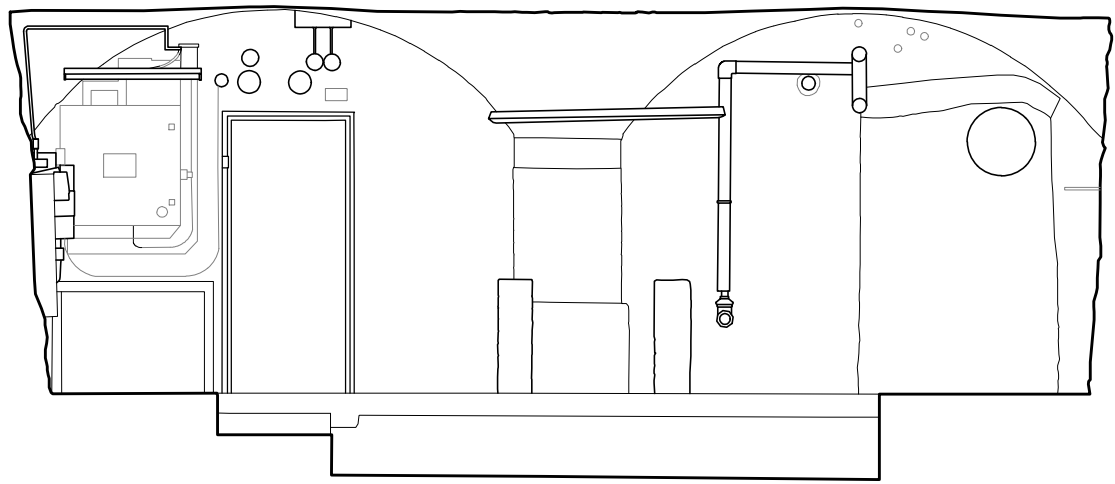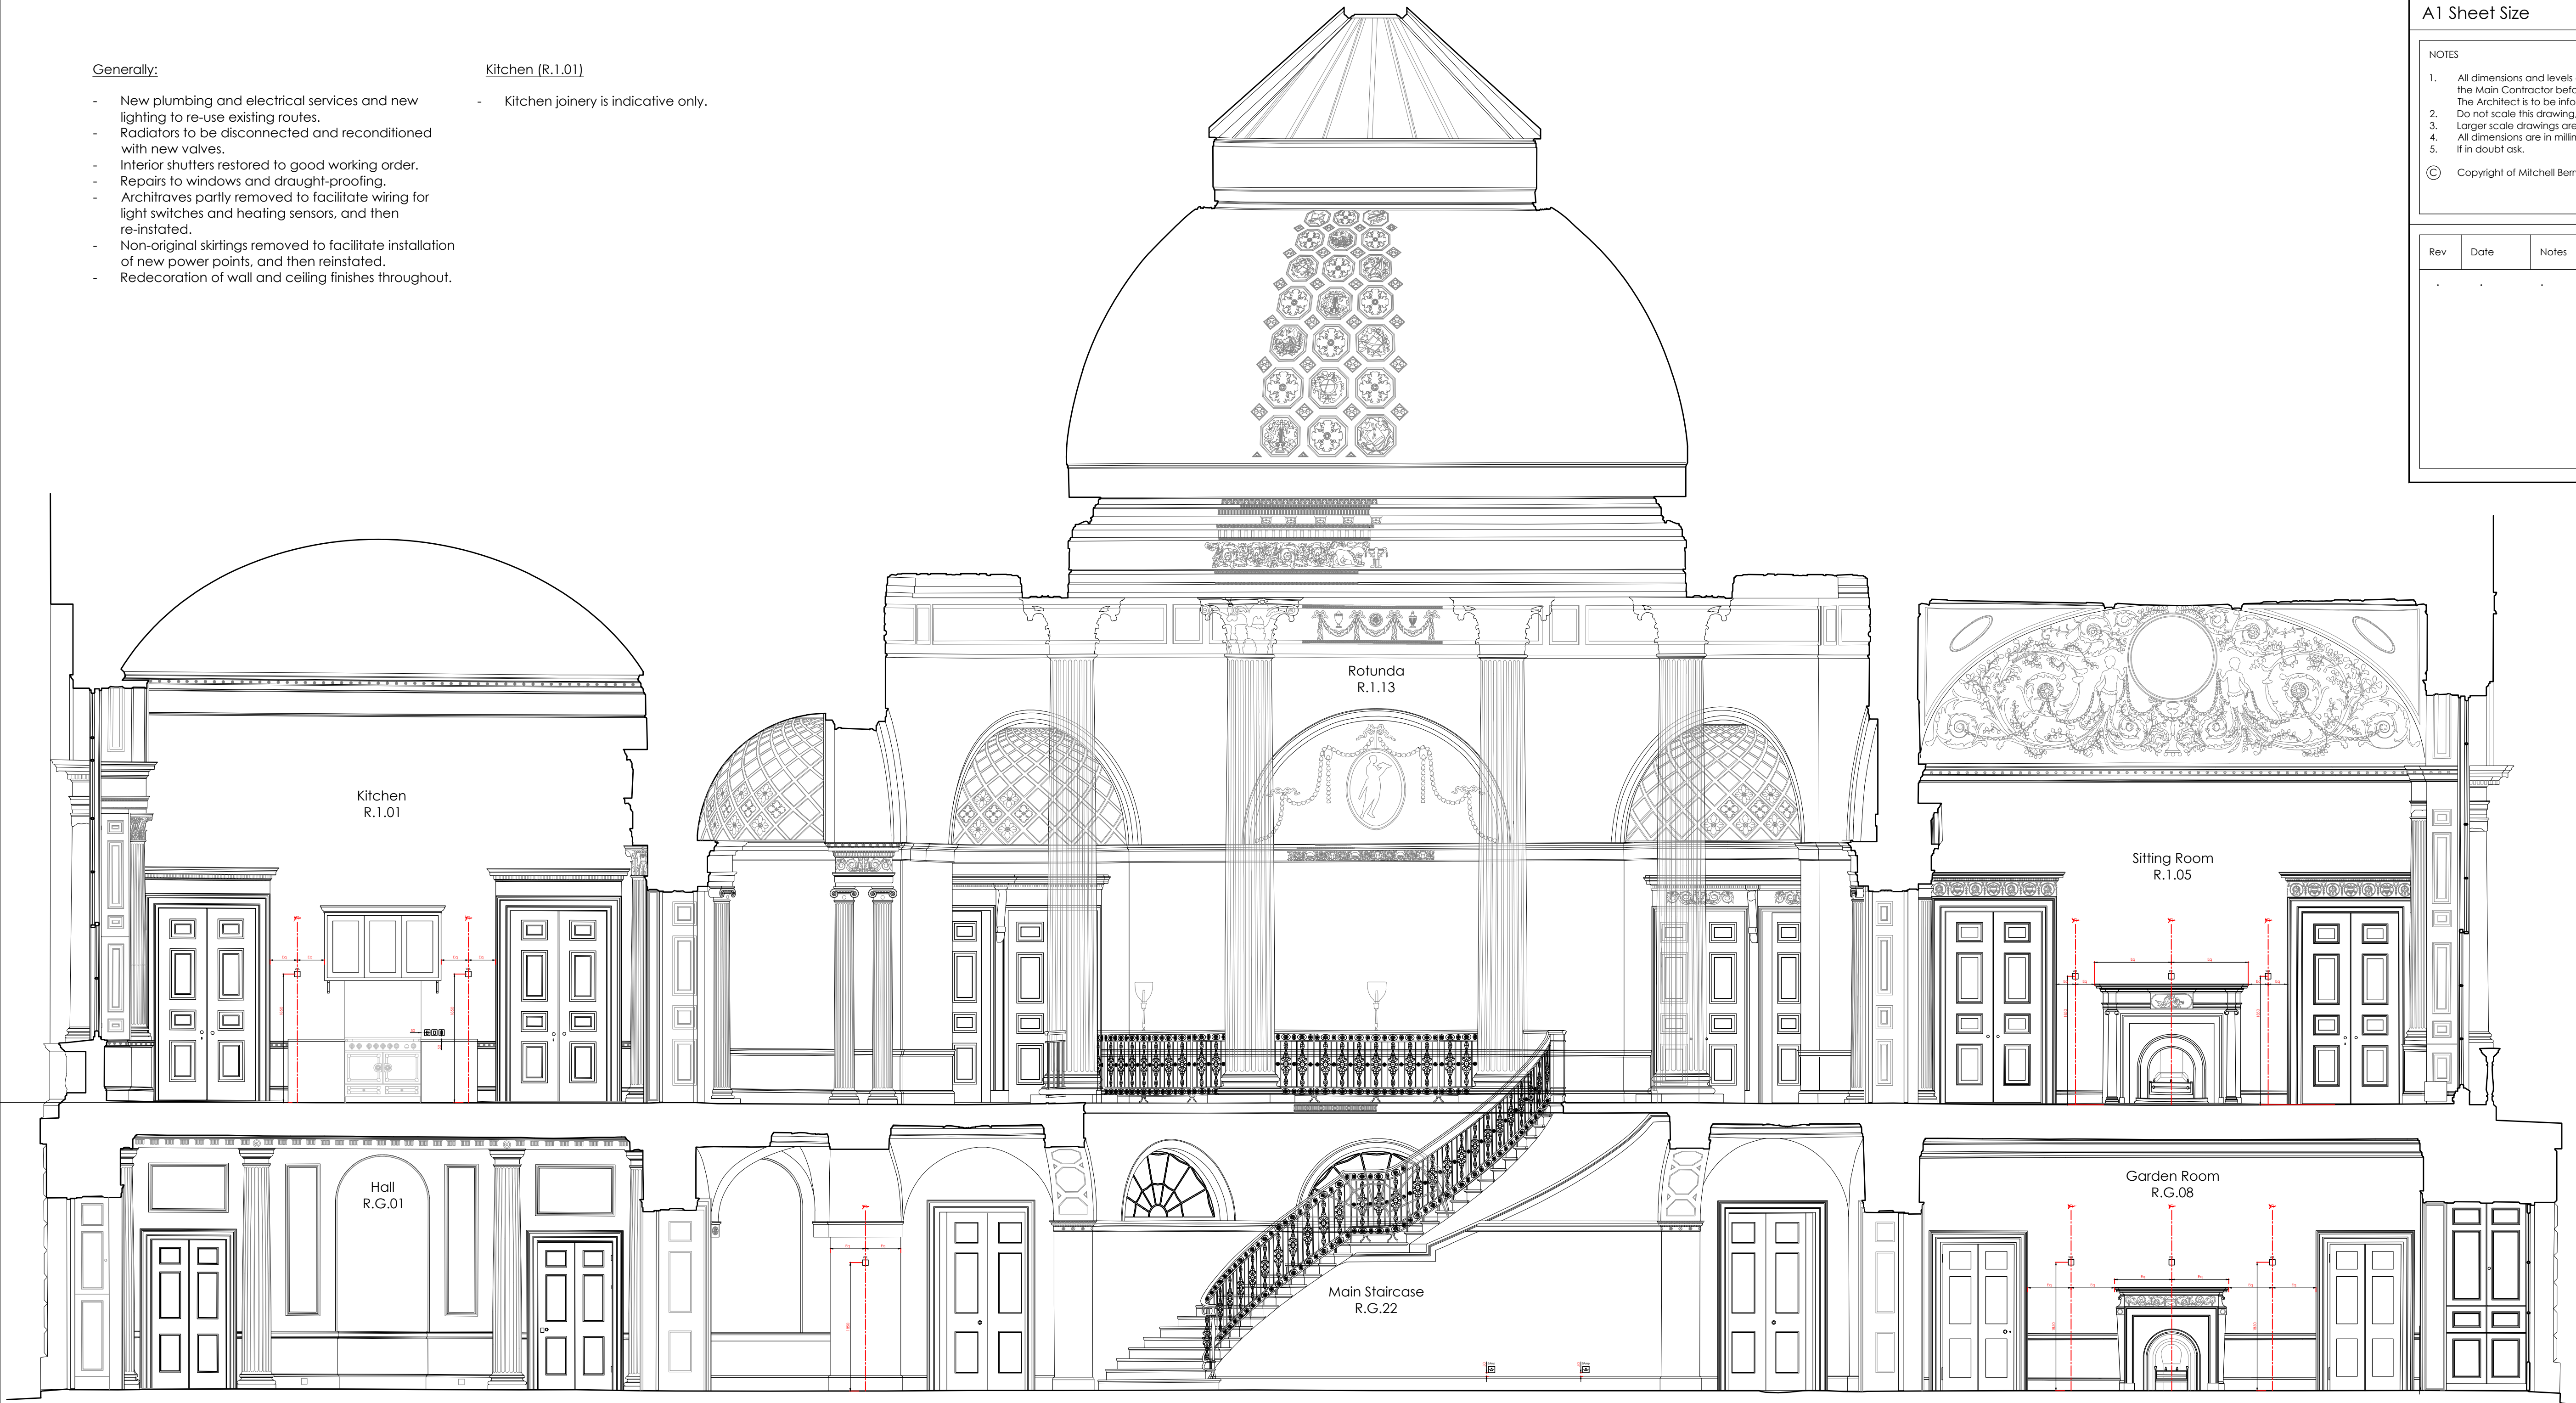

Existing Fabric
Proposed Fabric

Status	PLANNING		
Project	New Wardour Castle, Tisbury, Salisbury SP3 6RP		
Client	Private Client		
Title	Proposed Section AA Central Block		
Scale	1:50@A1	Drawn by	VR
Date	MARCH26	Checked by	JB
Drawing Number	2517-P54	Revision	.

MITCHELL BERRY
ARCHITECTS

THE STUDIO · 9 STRATFORD ROAD · LONDON · W8 6RF
TEL 020 7938 4358
EMAIL studio@mitchellberryarchitects.co.uk