
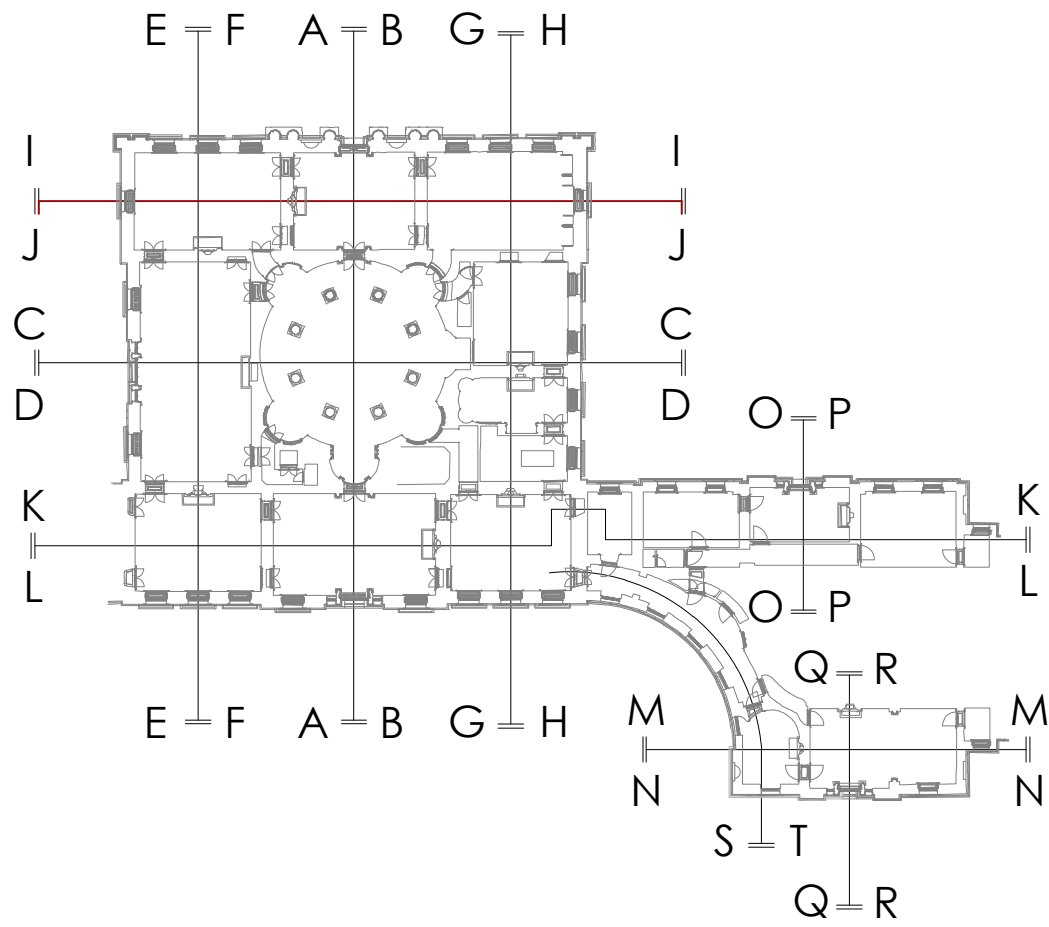
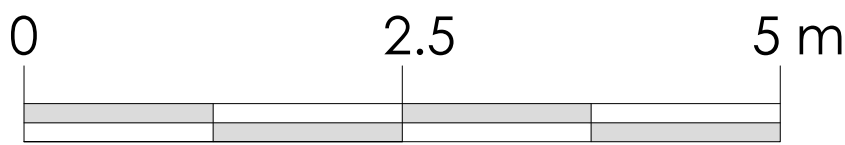


NOTES

1. All dimensions and levels are to be checked on site by the Main Contractor before work commences. The Architect is to be informed immediately of any discrepancies.
2. Do not scale this drawing, use written dimensions only.
3. Larger scale drawings are to be used over smaller scale drawings.
4. All dimensions are in millimetres unless otherwise stated.
5. If in doubt ask.

© Copyright of Mitchell Berry Architects.

Rev	Date	Notes

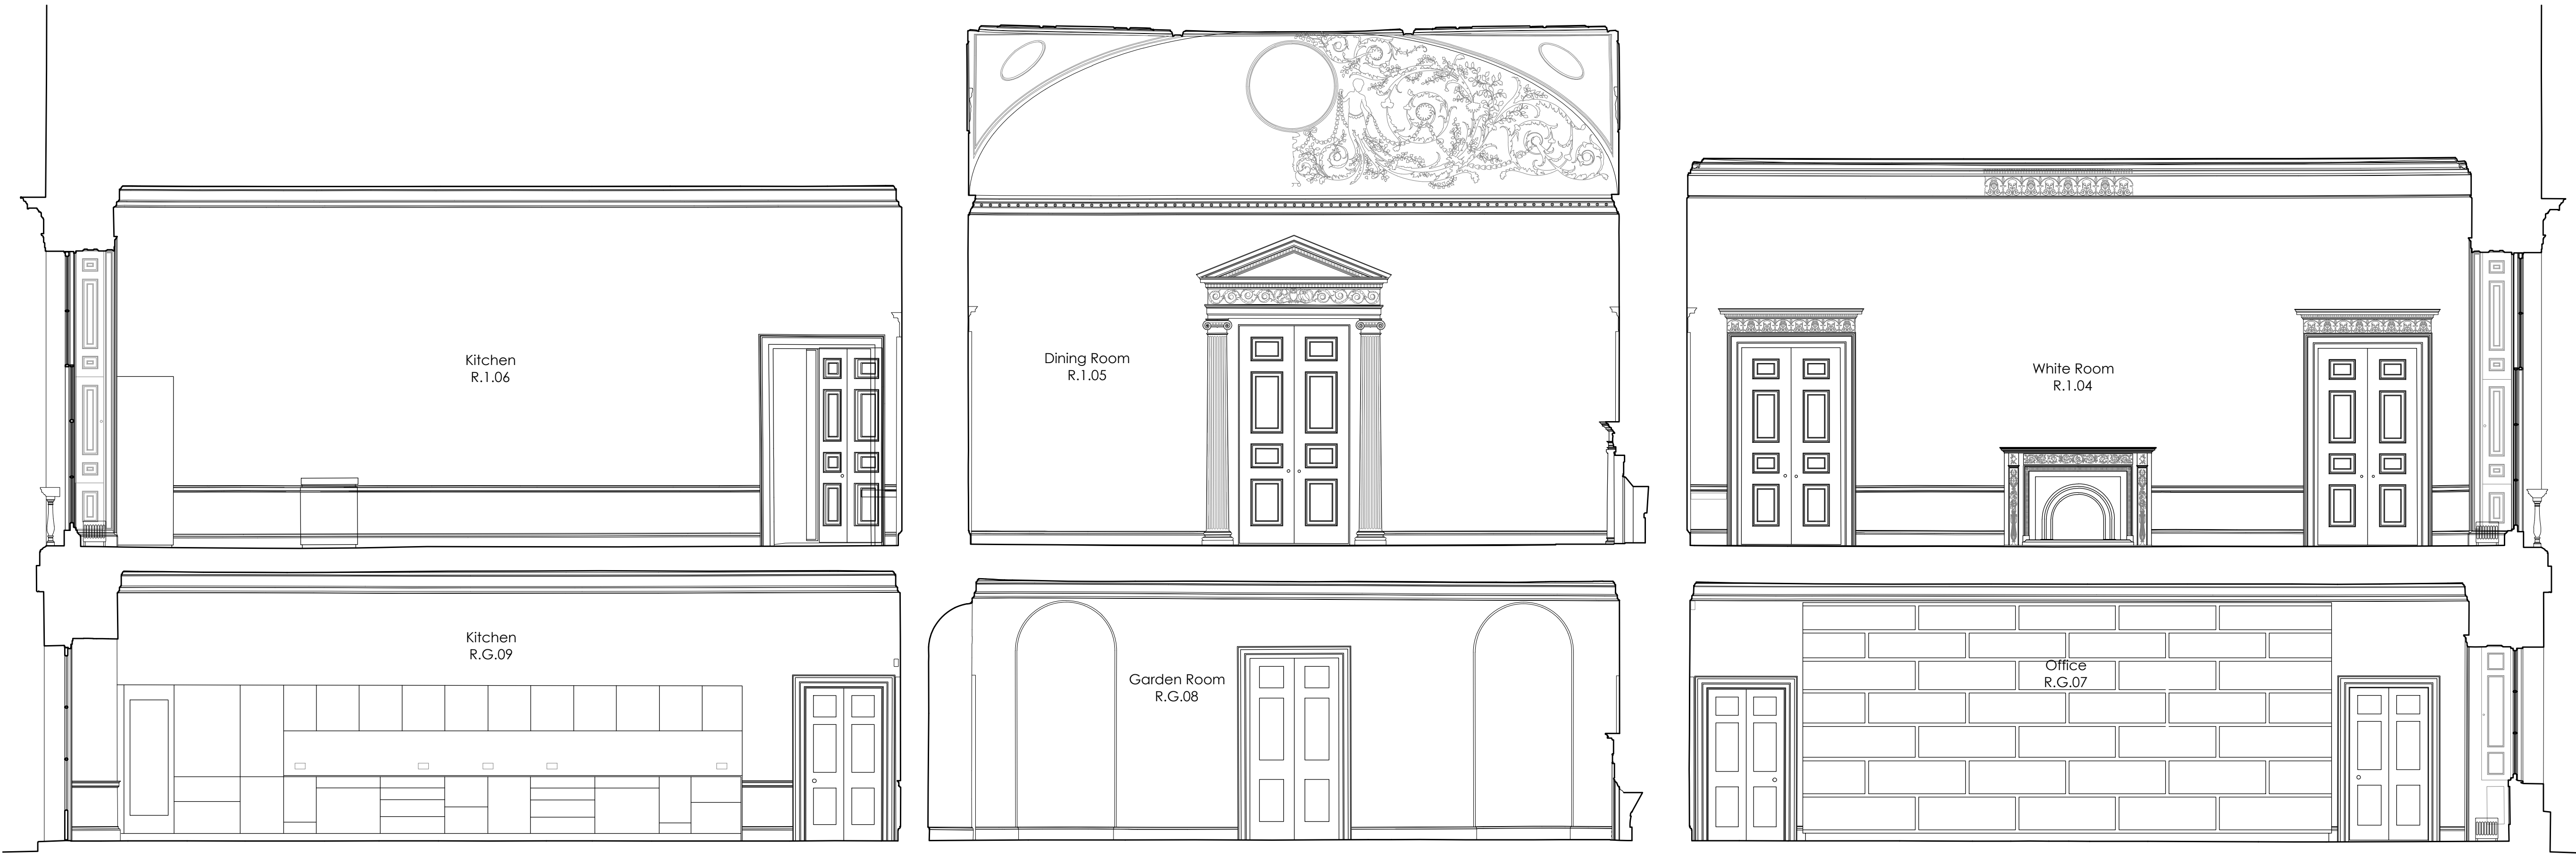

Status

PLANNING

Project

New Wardour Castle,
Tisbury, Salisbury SP3 6RP

Client

Private Client

Title

Existing Section JJ
Central Block

Scale

1:50@A1

Drawn by

VR

Date

MARCH26

Checked by

JB

Drawing Number

2517-P23

Revision

.

MITCHELL BERRY
ARCHITECTS

THE STUDIO · 9 STRATFORD ROAD · LONDON · W8 6RF
TEL 020 7938 4358
EMAIL studio@mitchellberryarchitects.co.uk