


NOTES

1. All dimensions and levels are to be checked on site by the Main Contractor before work commences. The Architect is to be informed immediately of any discrepancies.
2. Do not scale this drawing, use written dimensions only.
3. Larger scale drawings are to be used over smaller scale drawings.
4. All dimensions are in millimetres unless otherwise stated.
5. If in doubt ask.

© Copyright of Mitchell Berry Architects.

Rev	Date	Notes

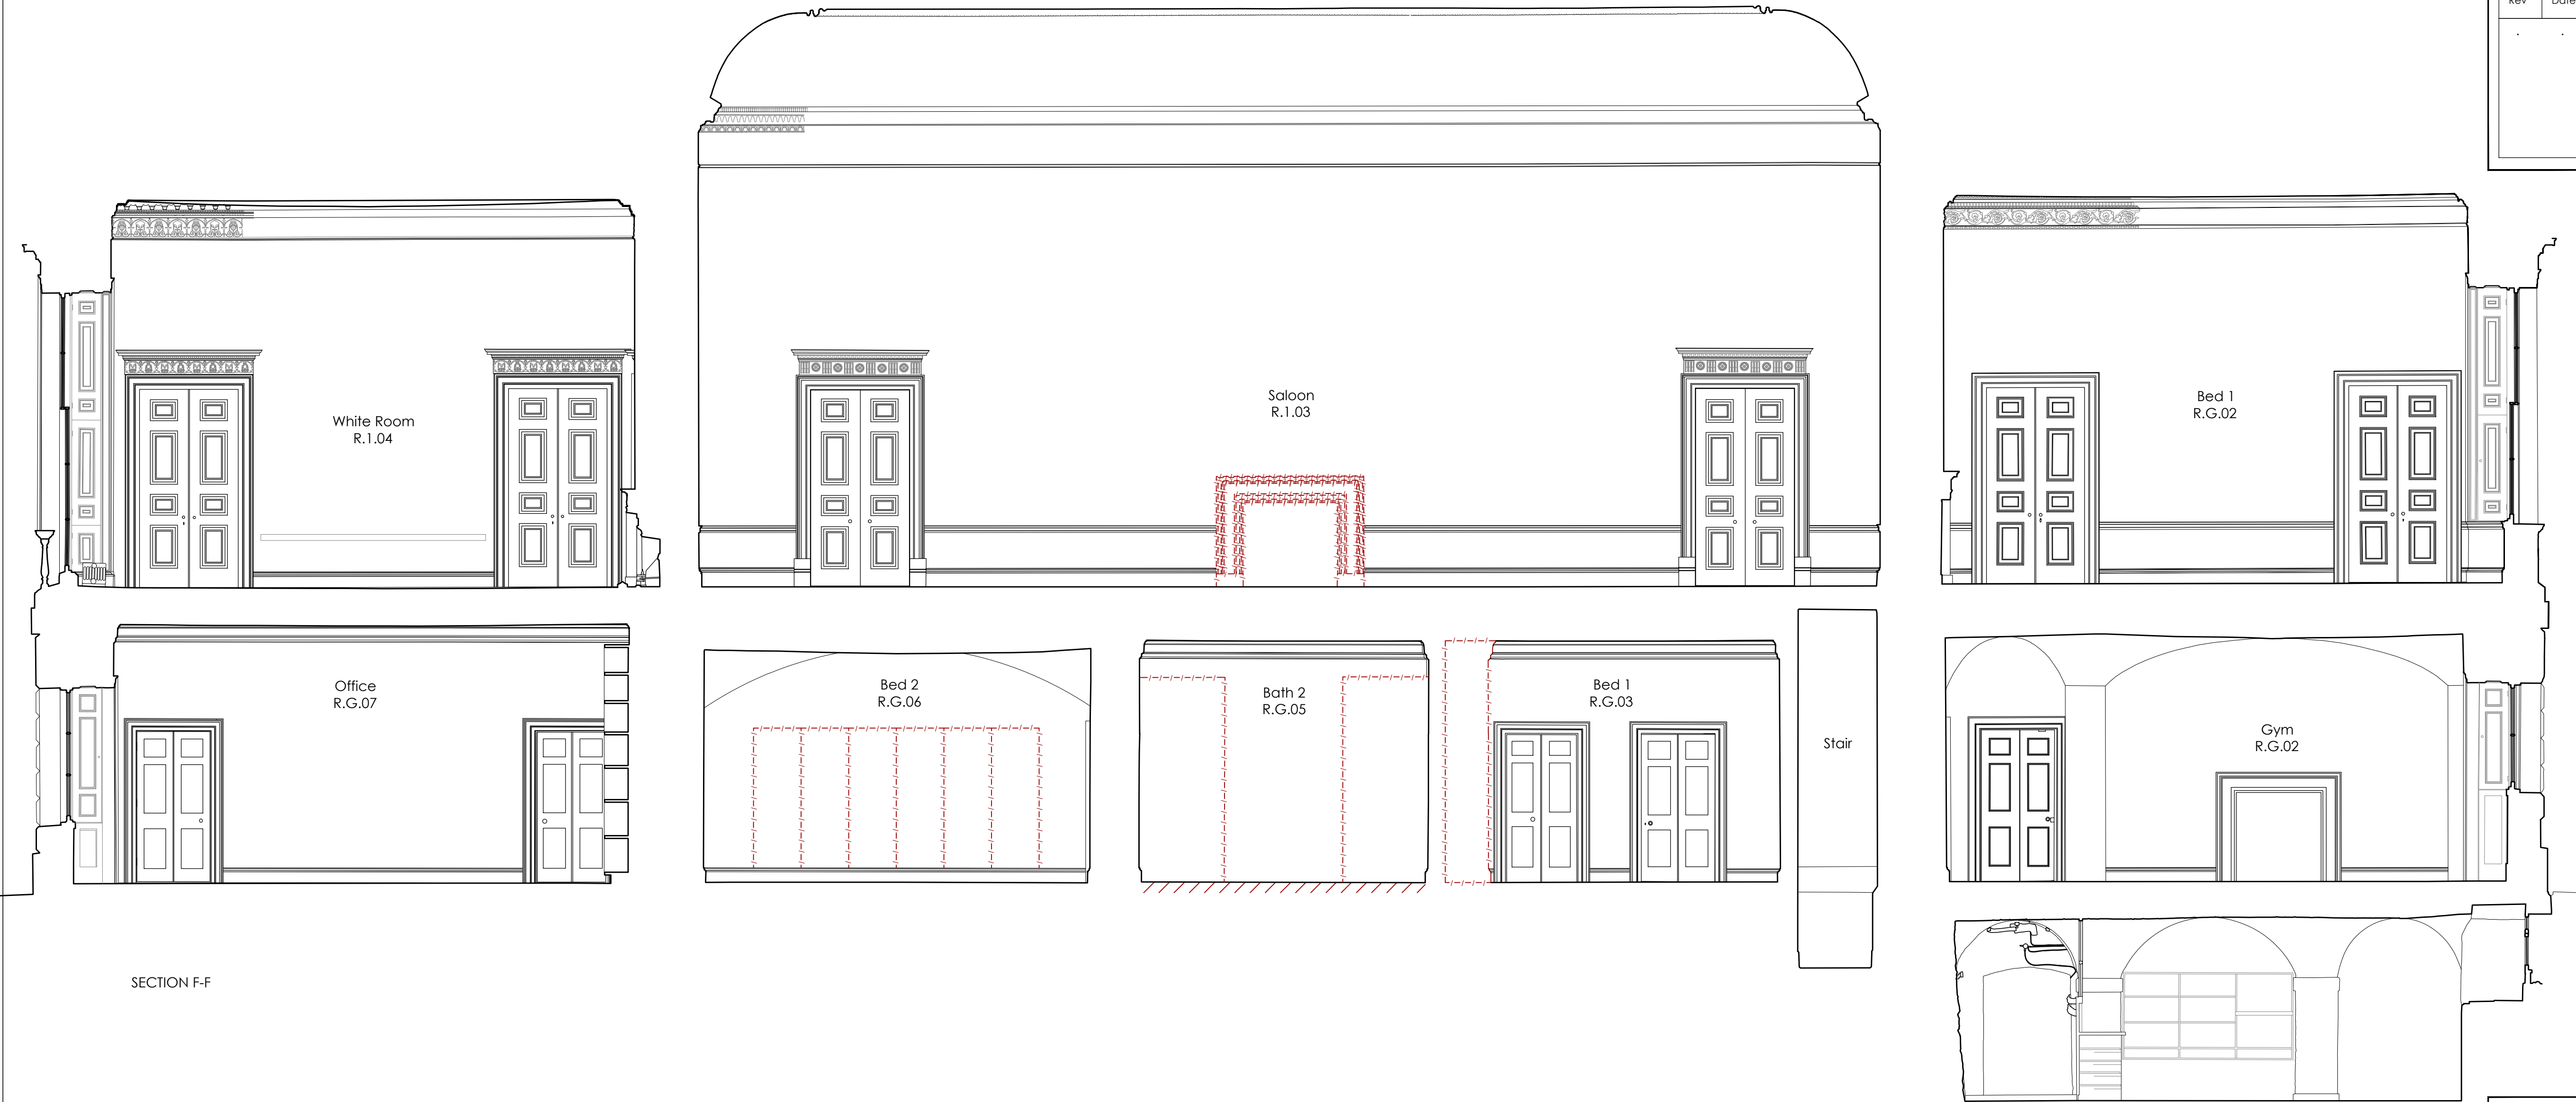

Generally:

- All existing historic fabric is to be retained in situ unless stated otherwise.
- Existing ceiling plaster to be retained.
- Existing wall plaster to be retained.
- Existing heating and pipework to be carefully removed.
- Existing wiring to be removed.
- Existing windows and doors to be retained, unless stated otherwise.
- Existing fireplaces and chimney pieces to be retained.
- Existing radiators to be removed and refurbished or replaced.
- Existing non-original floor finishes to be lifted around perimeter to facilitate replacement pipework for radiators, as indicated.

Bed 2


- Existing non-original joinery to be removed.

Bath 2:

- Glass screens to be removed.
- Non-original stone floor finishes to be removed.



- Existing fabric to be retained
- Existing fabric to be removed
- Existing floor finishes to be removed

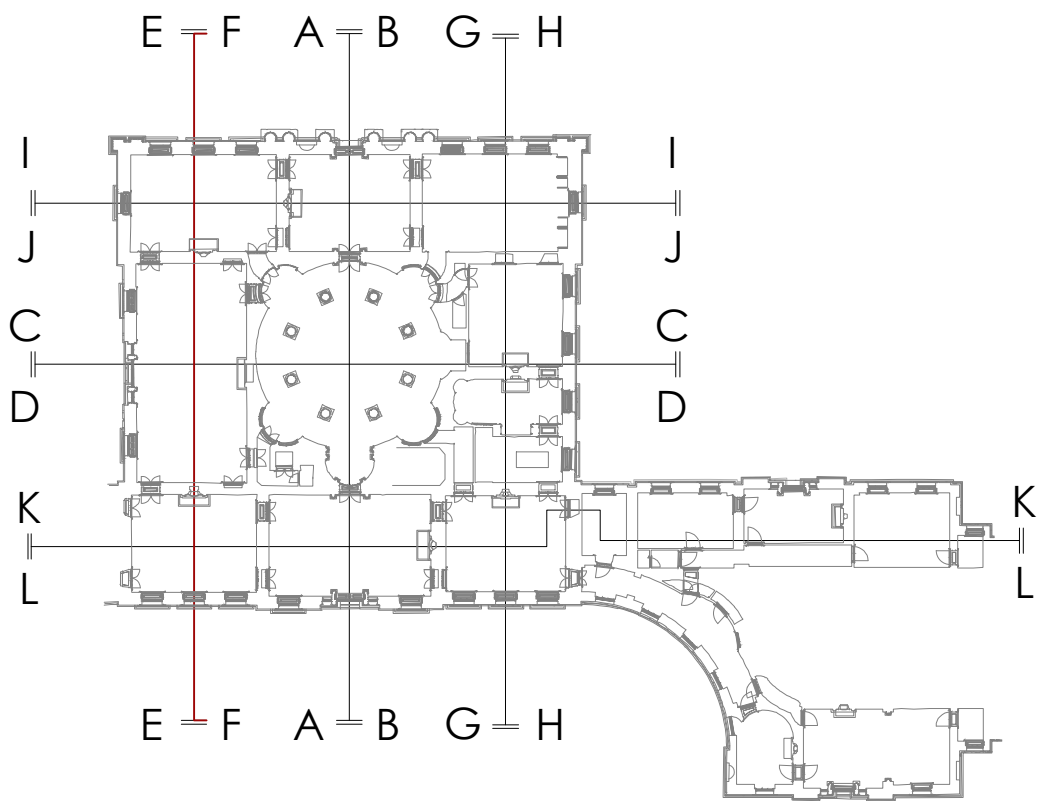

Status	PLANNING		
Project	New Wardour Castle, Tisbury, Salisbury SP3 6RP		
Client	Private Client		
Title	Demolition Section FF Central Block		
Scale	1:50@A1	Drawn by	VR
Date	MARCH26	Checked by	JB
Drawing Number	2517-P35	Revision	.
MITCHELL BERRY ARCHITECTS THE STUDIO · 9 STRATFORD ROAD · LONDON · W8 6RF TEL 020 7938 4358 EMAIL studio@mitchellberryarchitects.co.uk			