




Proposed Street Elevation

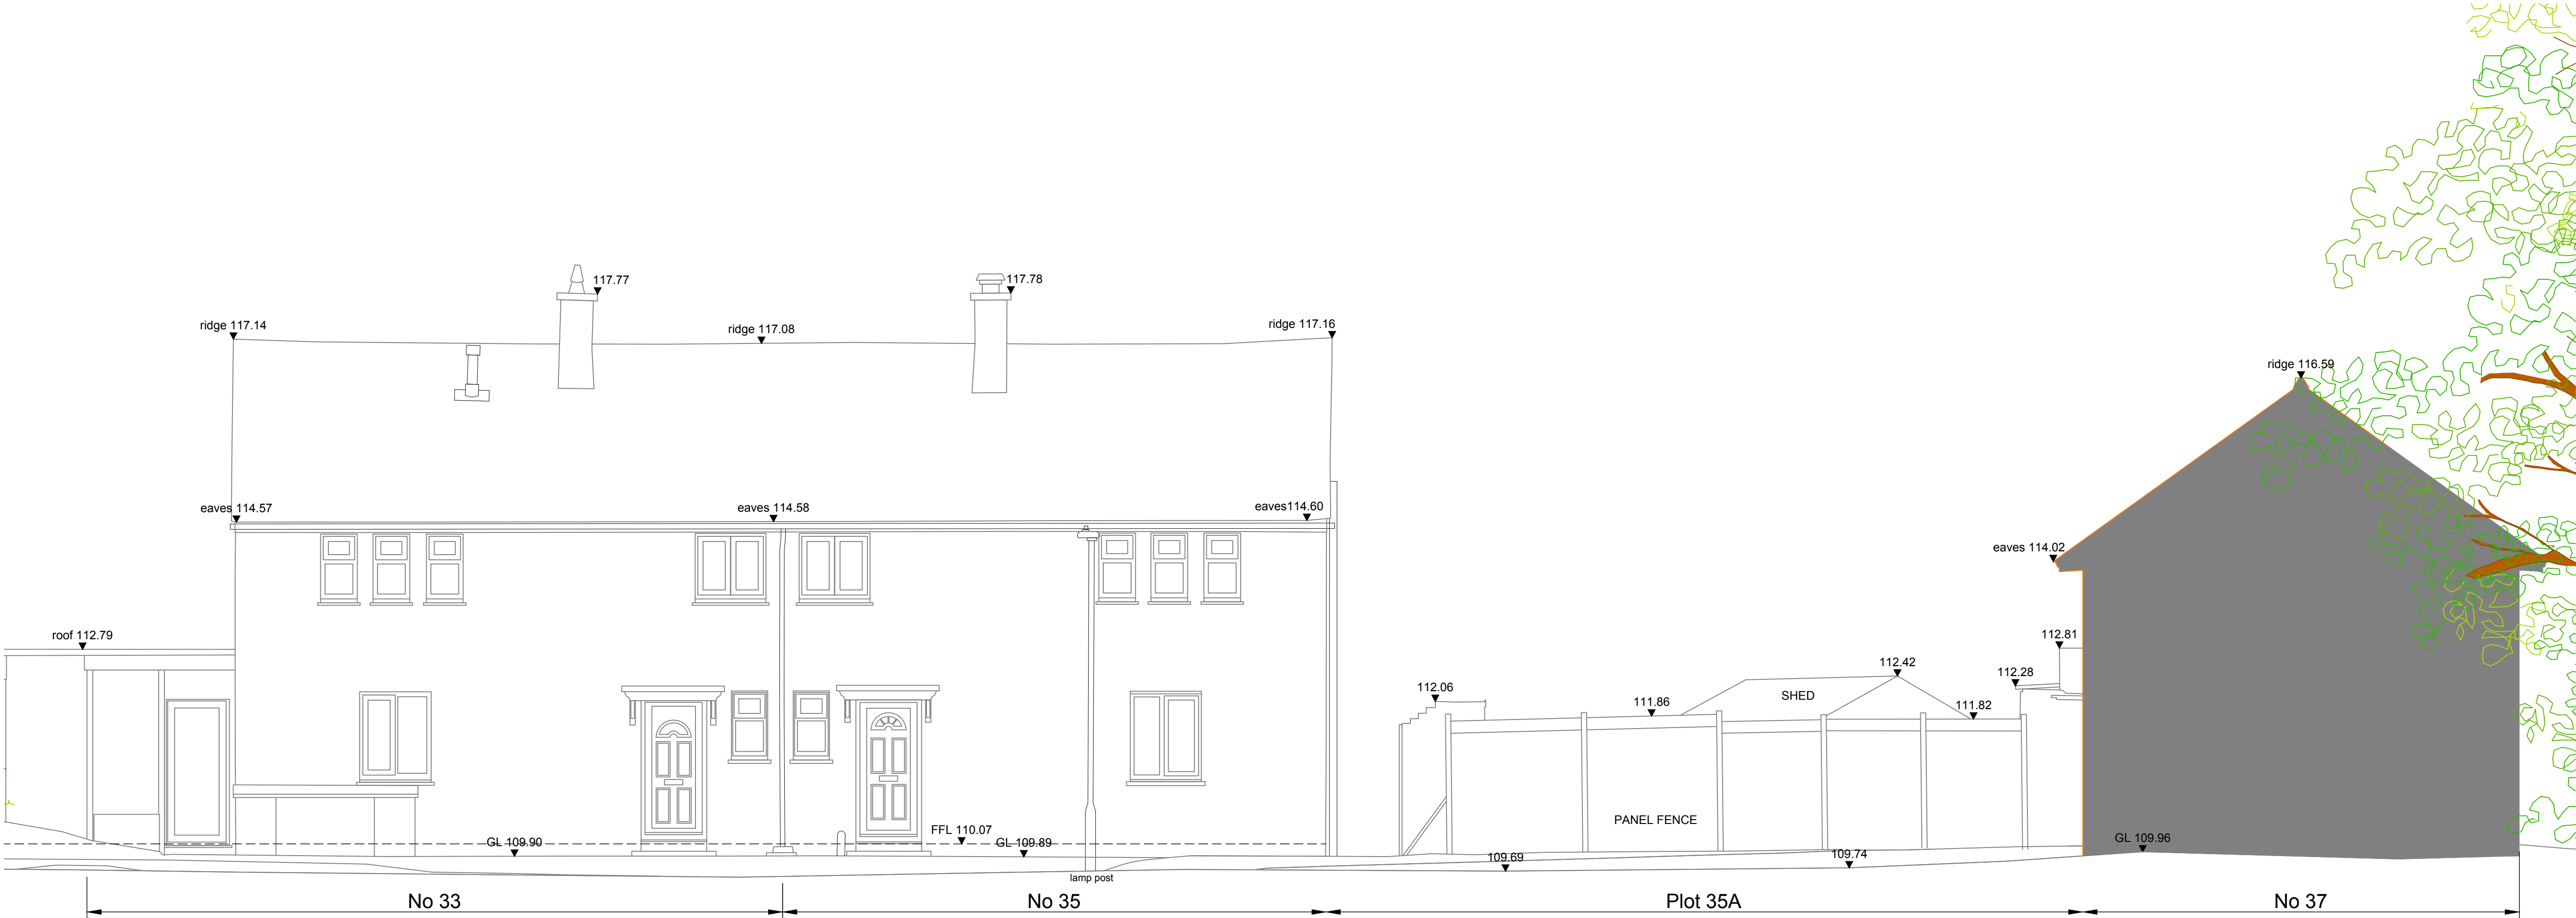

Existing Street Elevation



General Notes

This drawing is copyright. It may not be reproduced or disclosed either wholly or in part without written consent from DALE ROBERTS DESIGN.

All dimensions are to be checked on site prior to commencement of work.

Figured dimensions are to be taken in preference to scaled dimensions.

If in doubt ask DALE ROBERTS DESIGN.

This drawing could be subject to a Planning / Building Regulations application and should this be the case all works undertaken prior to approval are at the contractors / clients risk.

This drawing has received Planning approval dated:

This drawing has received Building Regulations approval dated:

No.	Revisions	Date
Client		
MR N HIBBS		
Project		
PROPOSED NEW DWELLING LAND ADJACENT TO 35 BEAULIEU ROAD AMESBURY SP4 7PD		
Drawing Title		
EXISTING & PROPOSED STREET ELEVATIONS		
		DALE ROBERTS DESIGN ARCHITECTURAL SERVICES
The Studio 22 Brickley Lane Devizes Wiltshire SN10 3BQ		Scale 1:50 @ A1
E 01380 819900 info@drdesigns.co.uk W www.drdesigns.co.uk		Date MAY 26
DR		Drawn Checked
Drawing No.		25016 / P112