



889 Ashton Park, Trowbridge



Persimmon


NOTES

1. Do not scale drawing. View only on the specified paper size.
2. Drawing is to be read in reference to all other relevant drawings and details.
3. Any conflicts found between the details indicated on this drawing and those on other drawings should be raised with the Engineer prior to any construction on site.
4. All dimensions are in metres unless otherwise stated.

Persimmon Homes (Wessex)
Verona House, Tetbury Hill
Malmesbury, Wiltshire, SN16 9JR

Tel: 01666 824721
Fax: 01666 826152

www.persimmonhomes.com

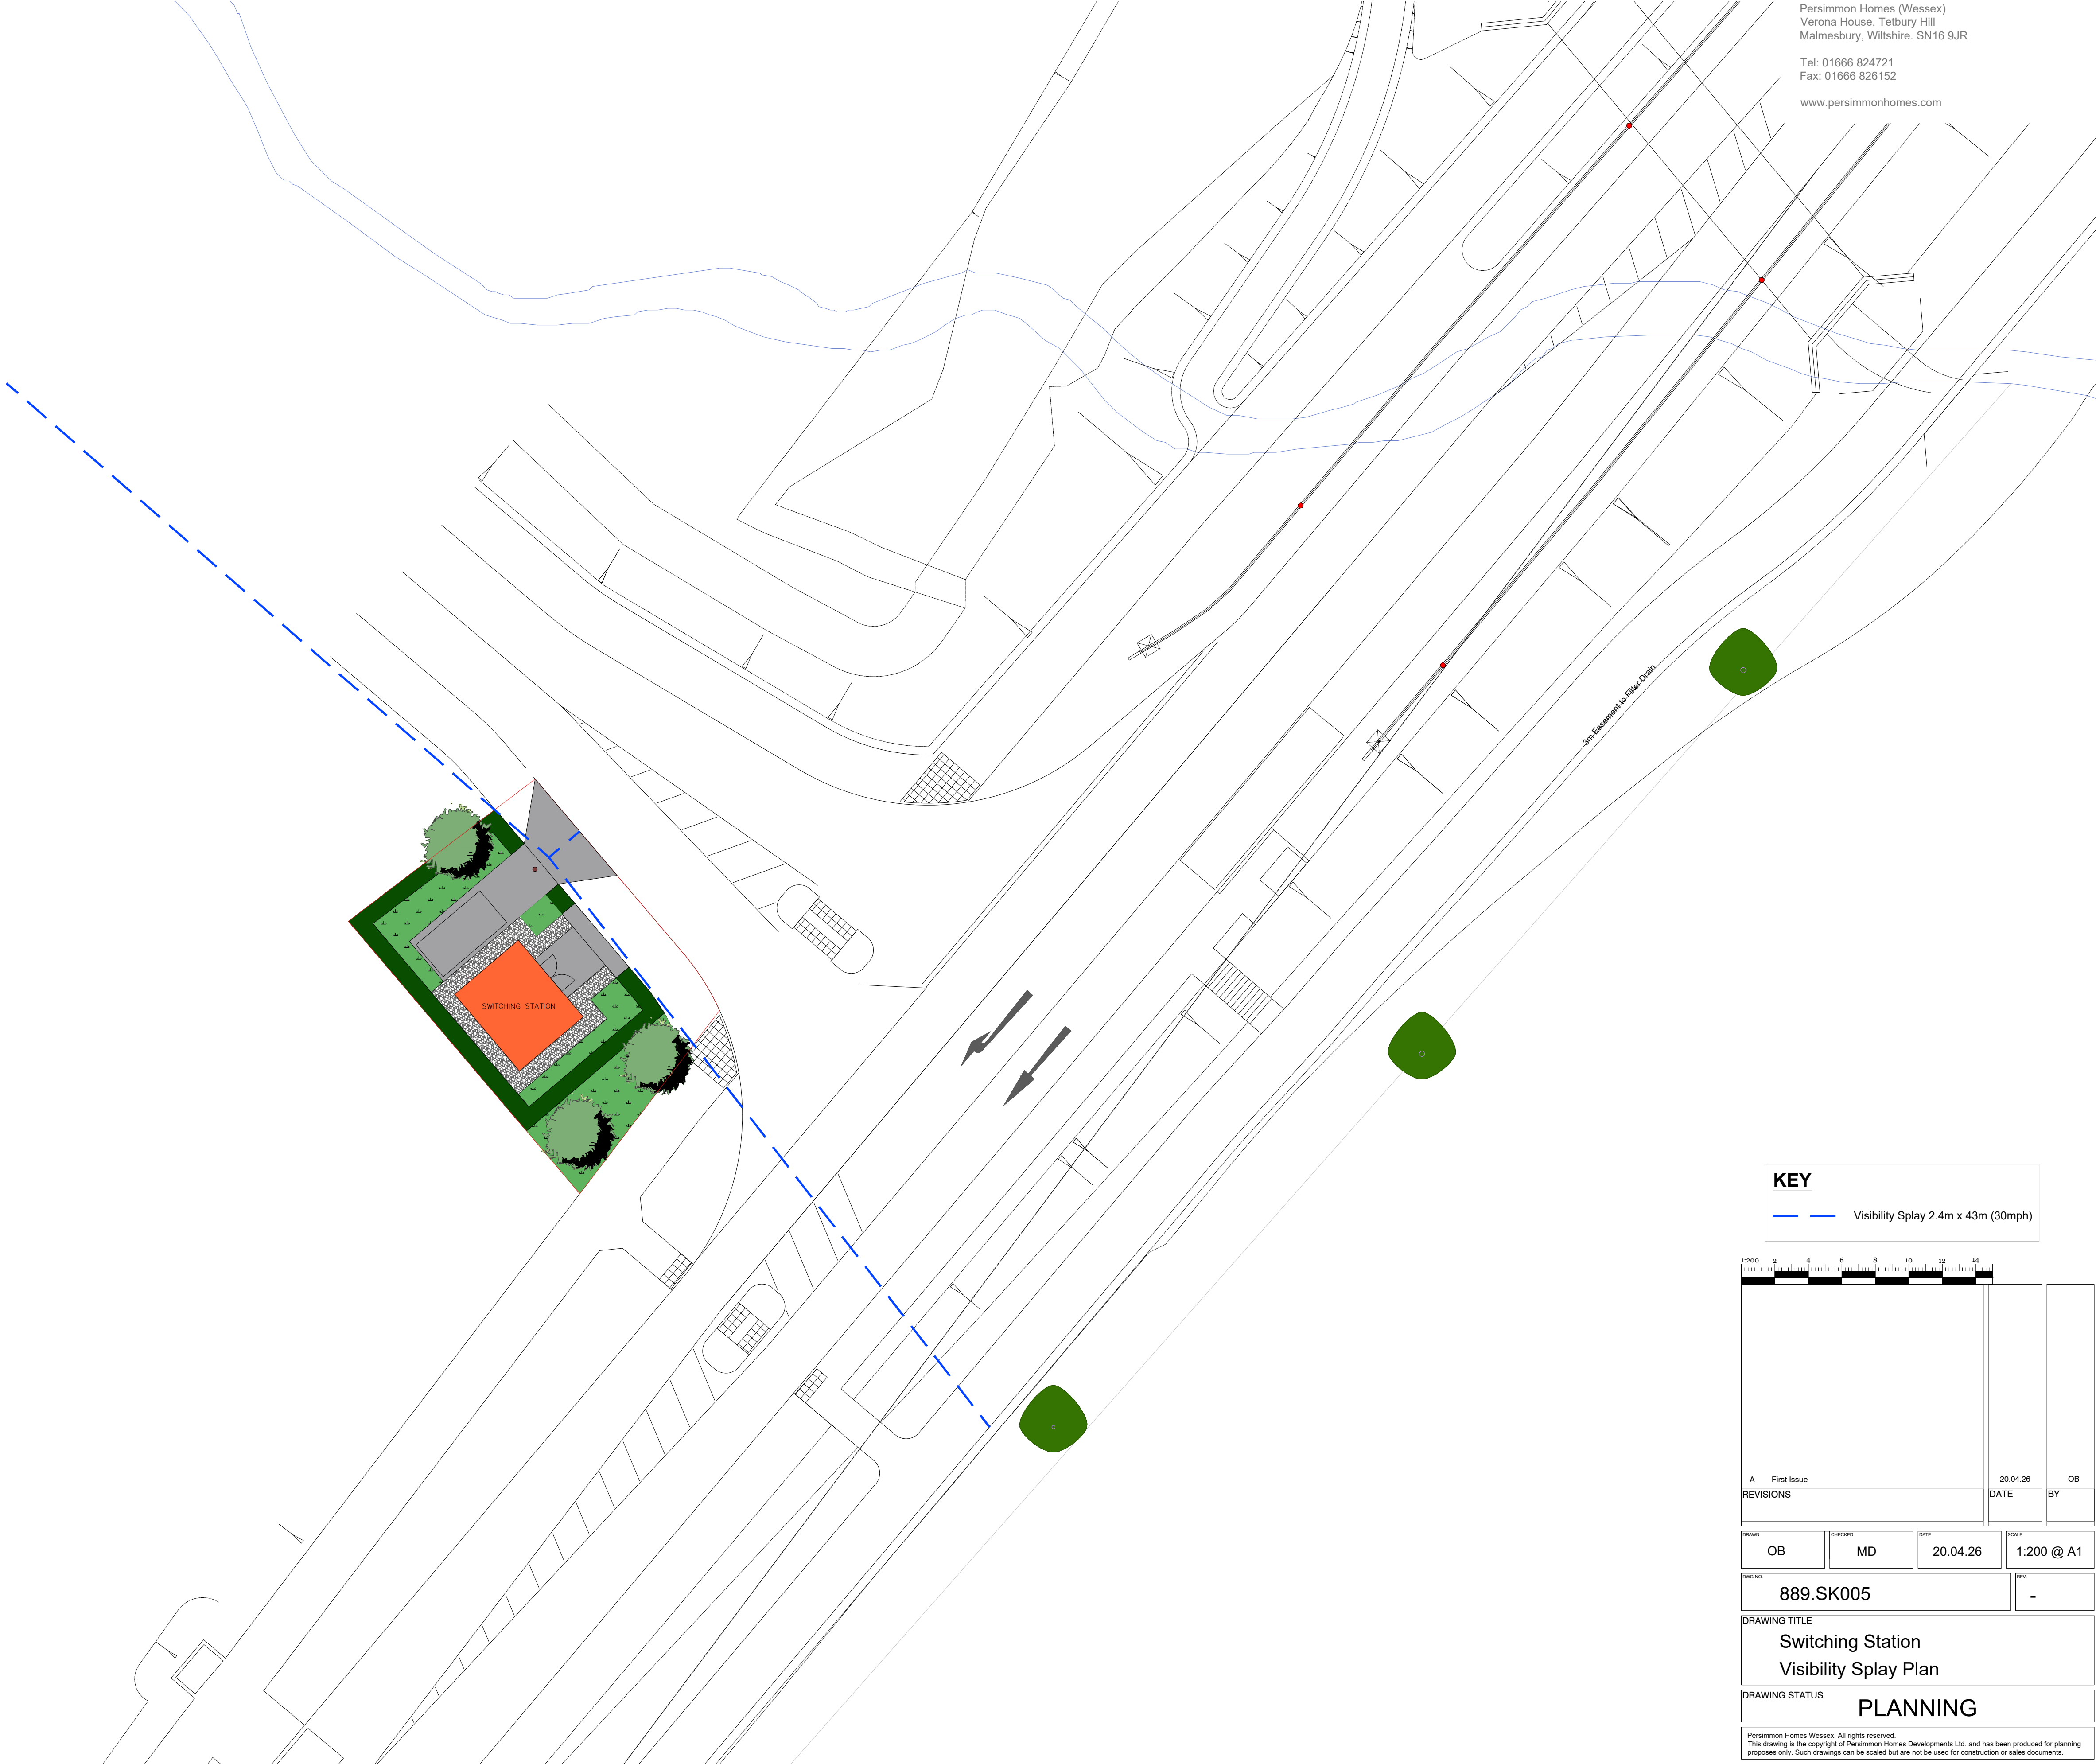

KEY

Visibility Splay 2.4m x 43m (30mph)

1:200

2

4

6

8

10

12

14

A First Issue		20.04.26	OB
REVISIONS		DATE	BY
OB	MD	20.04.26	1:200 @ A1
889.SK005			-
DRAWING TITLE			
Switching Station			
Visibility Splay Plan			
DRAWING STATUS			
PLANNING			
Persimmon Homes Wessex. All rights reserved. This drawing is the copyright of Persimmon Homes Developments Ltd. and has been produced for planning purposes only. Such drawings can be scaled but are not used for construction or sales documents.			