



PV Layout Legend	
PV Capacity:	174.93 kWp
Module Brand:	DMEGC
Module Qty+Size:	343 x 510Wp
Inverter Brand:	SolarEdge
AC Power:	2x 66.6K
Max. DC/AC Ratio:	1.31
Mounting Type:	S.Seam - TBC
Module Pitch:	TBC

- NOTES:
- ALL DIMENSIONS IN MM UNLESS OTHERWISE NOTED.

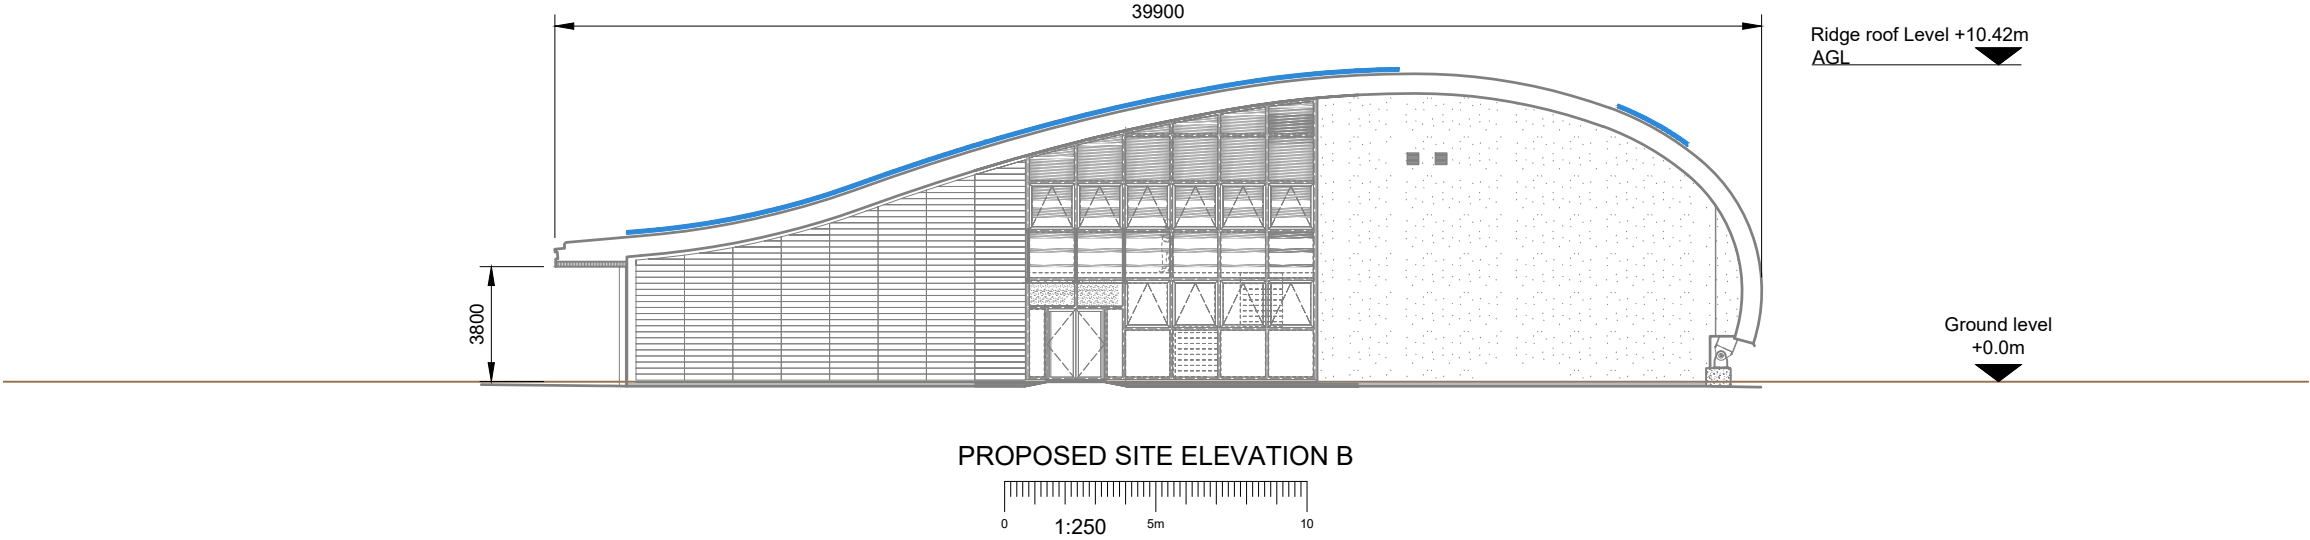

Company:	Project:	Purpose of Issue:	Issue:
CUSTOM SOLAR	Project	Planning	A
Date:	23/04/2026	Revision / Upgrade Description:	
Drawn:	A.Marquez	First Issue	
Checked:	Ed.Salkild		
Approved:	CS DA		

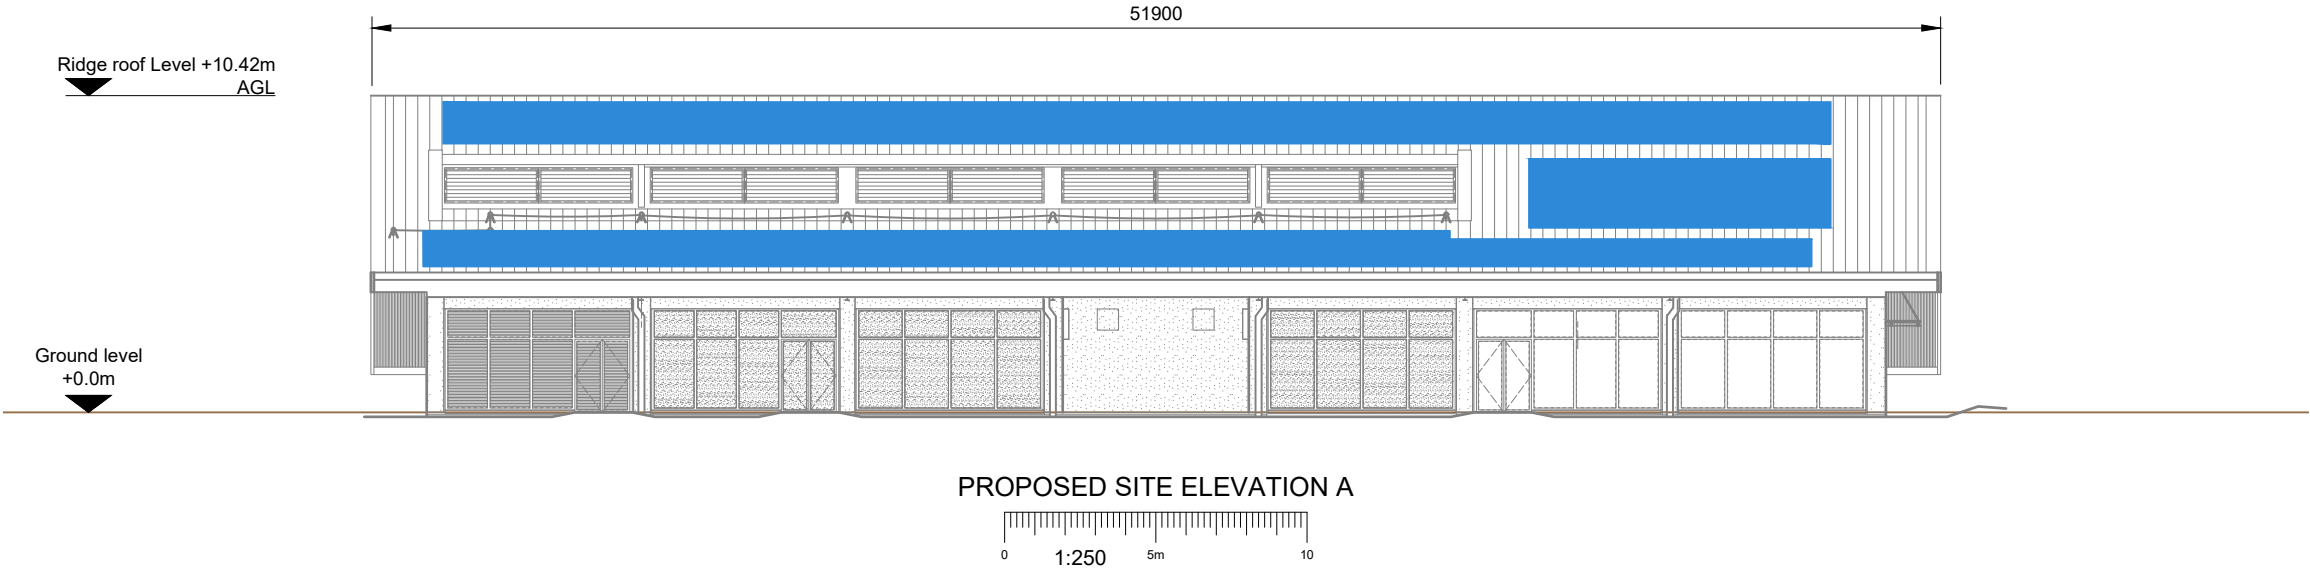



part of **mitie**
power & grid

Custom Solar Ltd
Sunbeam House
Broombank Road
Chesterfield, S41 9QJ

T: 01246 488488
www.customsolar.co.uk
sales@customsolar.co.uk

Site Name:	CS - MOD CORSHAM 1	
Address:	Westwells Rd, Corsham, SN13 9GB	
Title:	250 PROPOSED SITE ELEVATION A-B	
Project:	PROJECT	
Purpose of Issue:	PLANNING	
Master Drawing Register No:	Issue:	
CS - MOD Corsham 1_GA	A	