




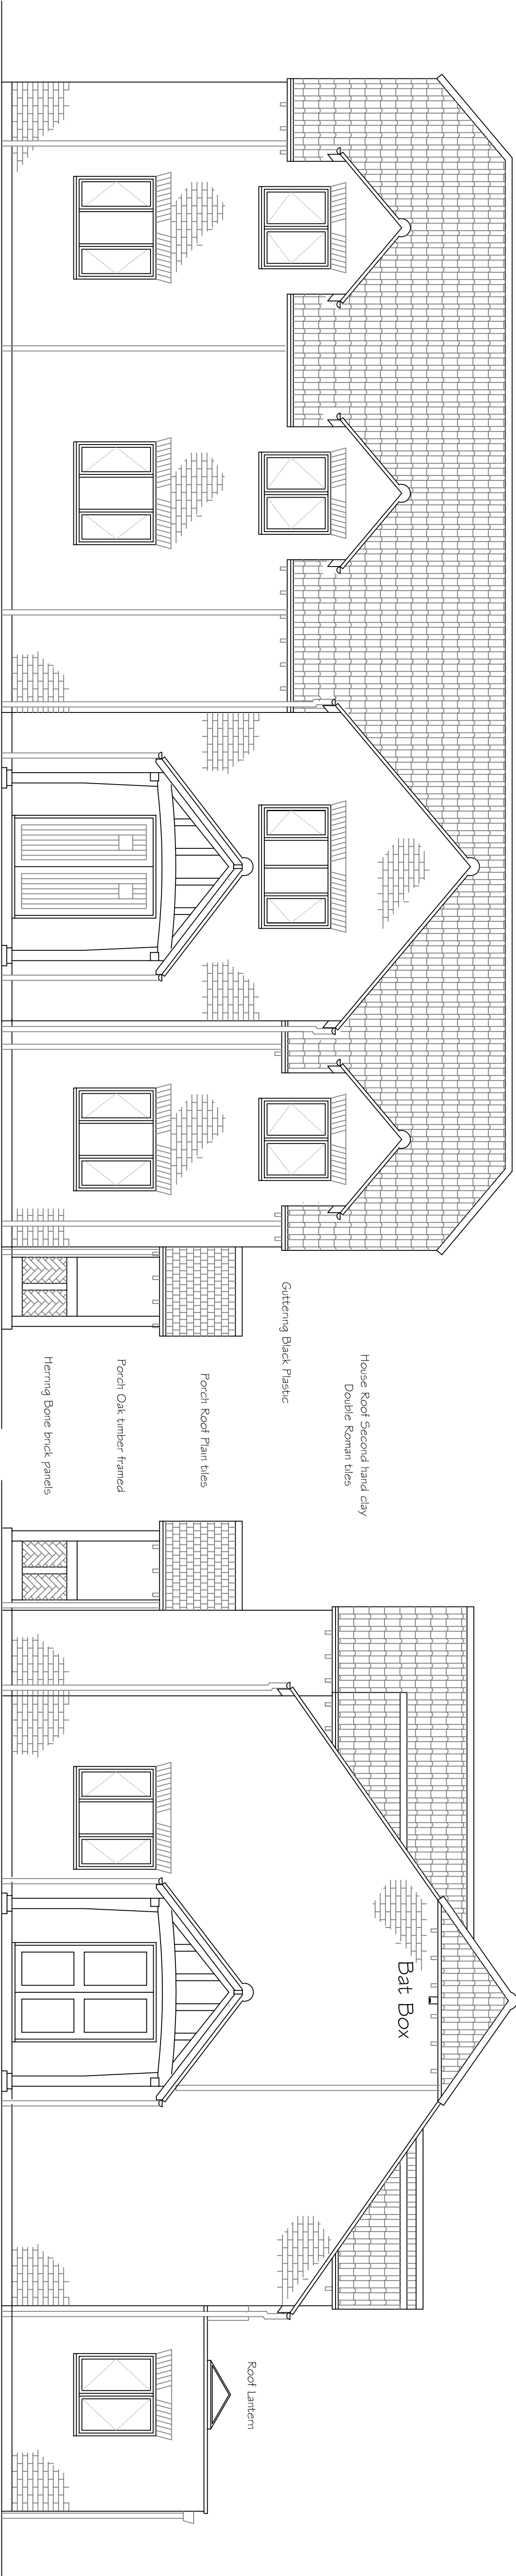

PROPOSED FRONT (WEST) ELEVATION 1:50

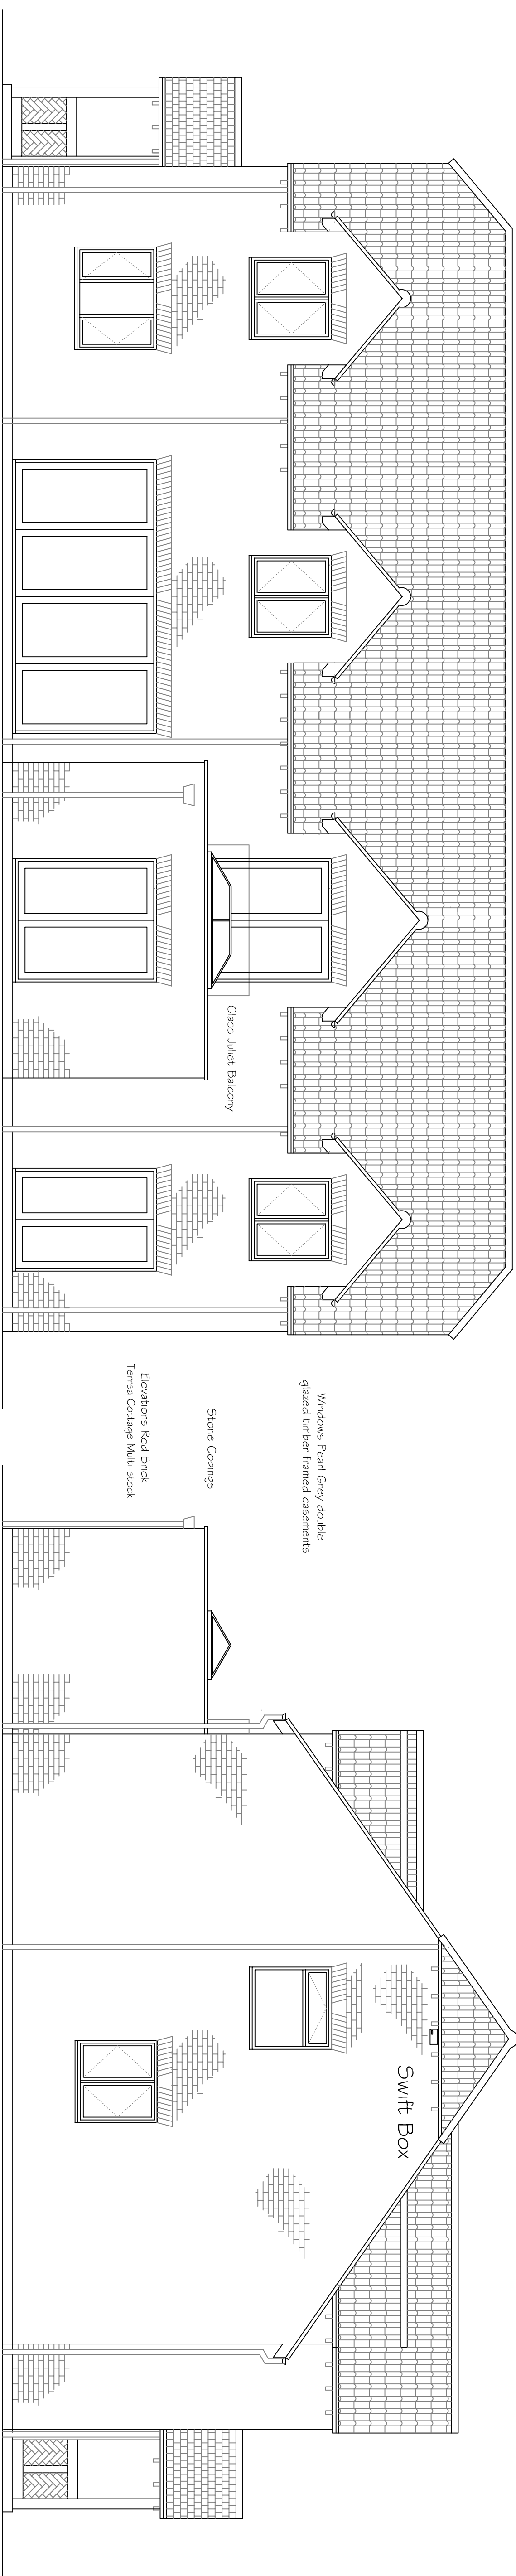

PROPOSED REAR (EAST) ELEVATION 1:50

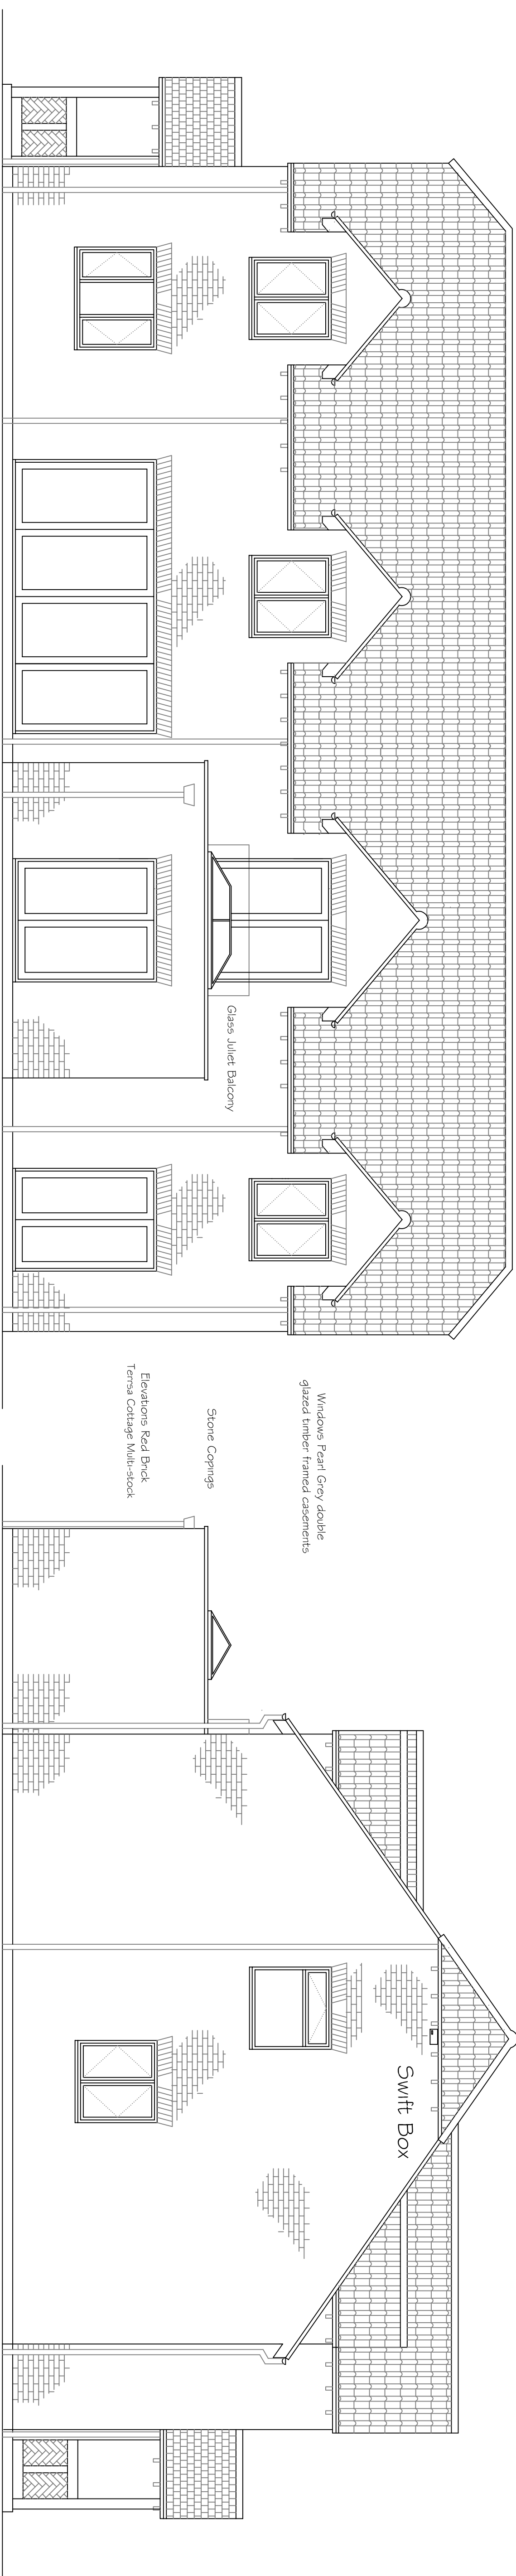

PROPOSED SIDE (NORTH) ELEVATION 1:50

Issue 2 Changes made

SJF

PLANNING

& DESIGN SERVICE

01225 782078

simon@sjfplanning.com

PROPOSED DWELLING & GARAGE

CLIENT MR R WILLIS

LOCATION LAND ADJACENT TO
TUDOR COTTAGE
PARK LANE
CHERRILL
SN11 8XN

TITLE PROPOSED ELEVATIONS

DRG NO	ISSUE	DATE
2607-1	2	FEB 2026

