


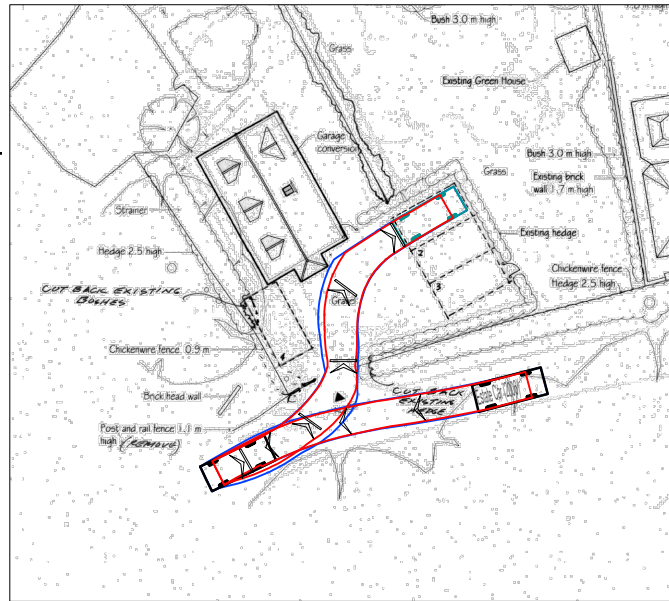


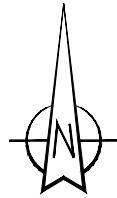


ESTATE CAR ENTERING SPACE 1 MANOEUVRE

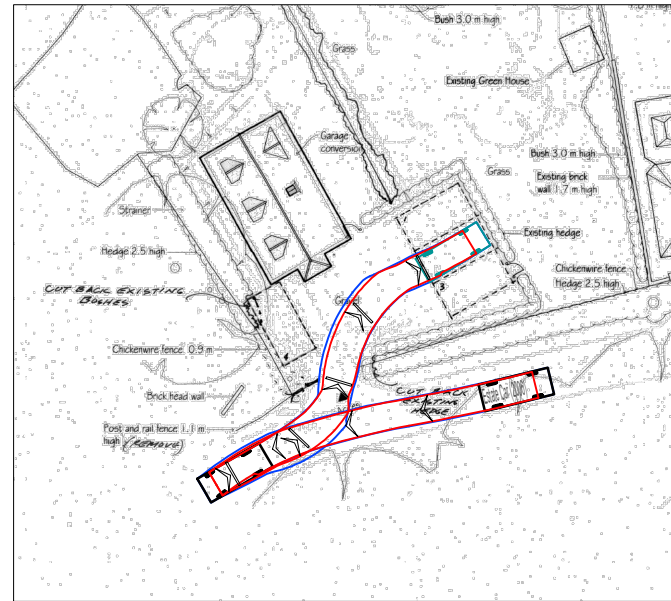


ESTATE CAR ENTERING SPACE 2 MANOEUVRE

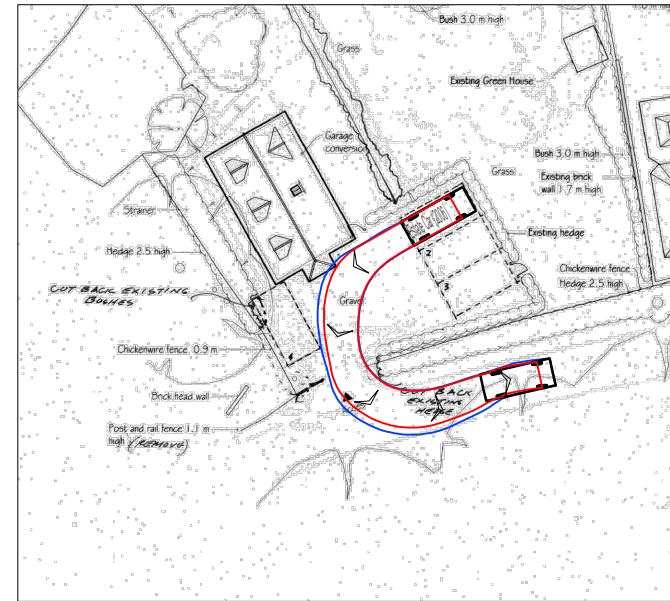


ESTATE CAR EXITING SPACE 1 MANOEUVRE

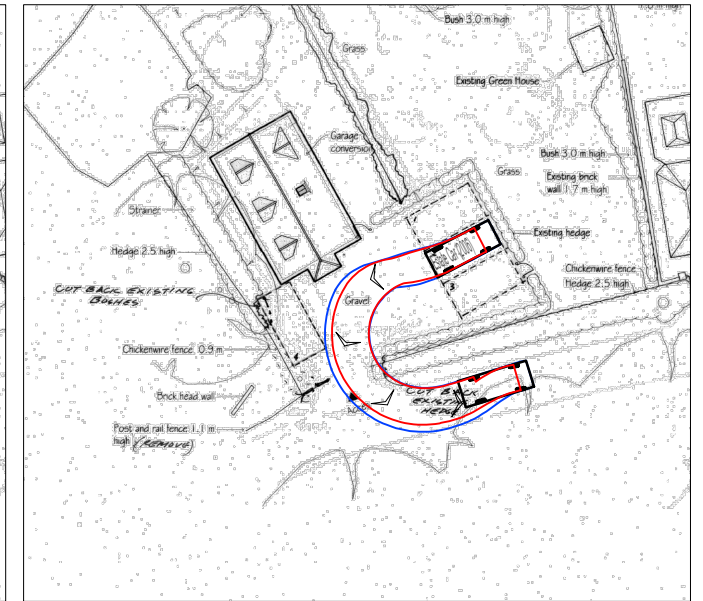


ESTATE CAR EXITING SPACE 2 MANOEUVRE

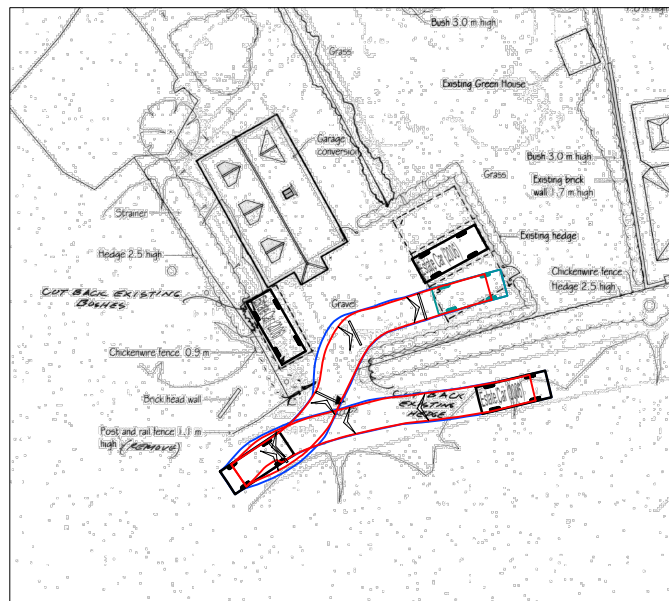


ESTATE CAR ENTERING SPACE 3 MANOEUVRE

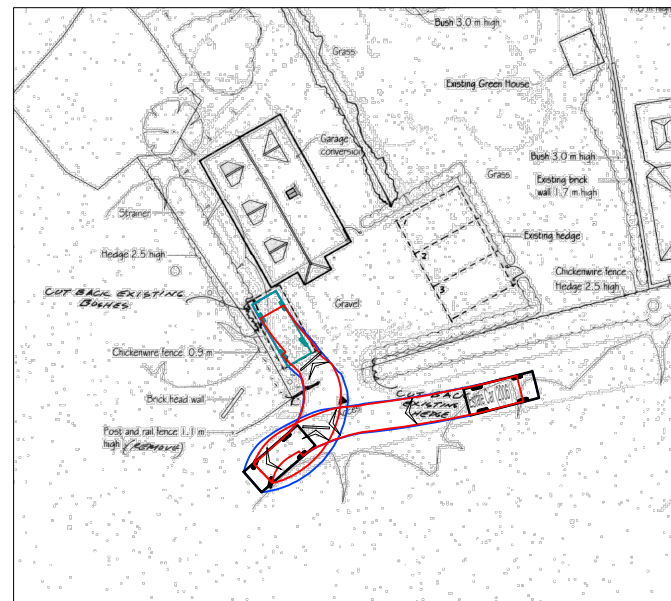


ESTATE CAR ENTERING SPACE 4 MANOEUVRE

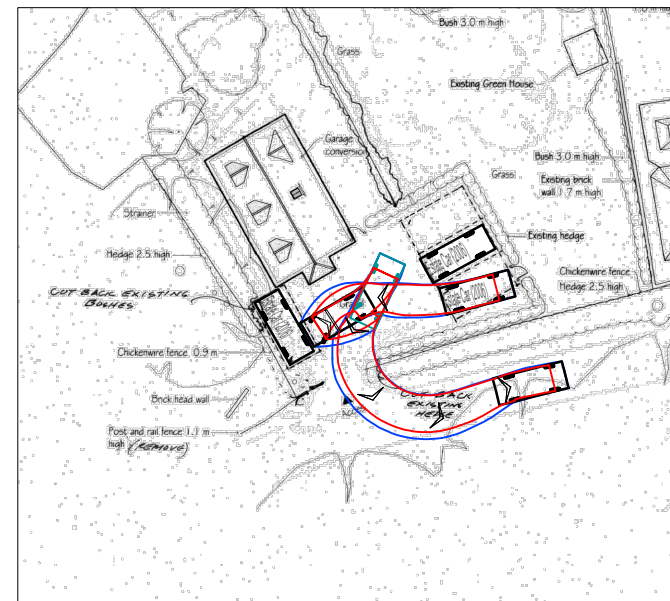

ESTATE CAR EXITING SPACE 3 MANOEUVRE

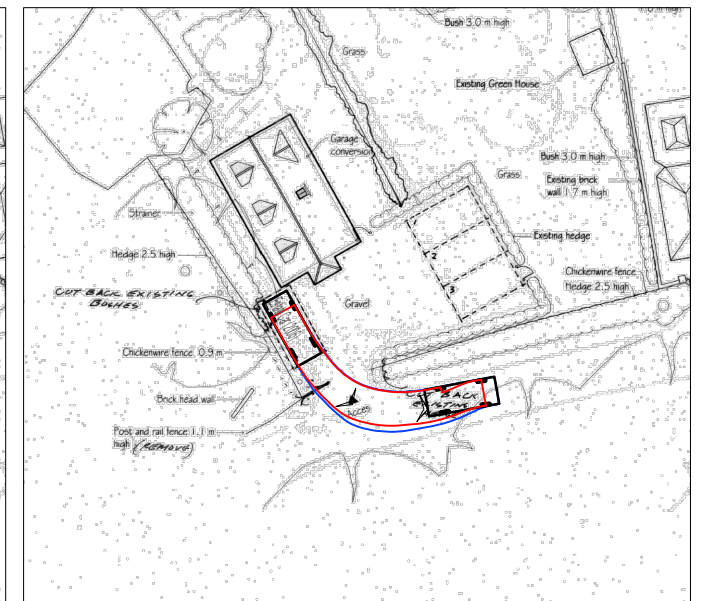

ESTATE CAR EXITING SPACE 4 MANOEUVRE

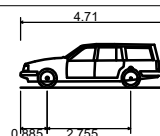


ESTATE CAR VEHICLE PROFILE
(SCALE 1:250)

Estate Car (2006)
Overall Length 4.710m
Overall Width 1.804m
Overall Body Height 1.442m
Min Body Ground Clearance 0.207m
Max Track Width 1.756m
Lock to lock time 4.00s
Kerb to Kerb Turning Radius 5.950m

NOTES:

1. Do not scale from this drawing.
2. This drawing is for illustrative purposes only and not for construction.
3. This drawing is to be read and printed in colour.
4. All dimensions are shown in metres, unless specified otherwise.

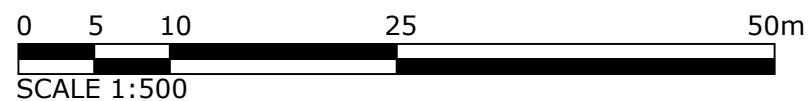

PROJECT:

The Well Cottage, Ham

DRAWING TITLE:

Estate Car Vehicle
Parking Spaces
Swept Path Analysis

DRAWN:

SLW

CHECKED:

BJC

DATE:

24.04.2026

SCALES:

1:500

SHEET SIZE:

A3

CLIENT:

FAAP



DRAWING NUMBER:

26026-SPA-01

REVISION:

A