



SCALE BAR 1:20

0
1
2
3
4
5m

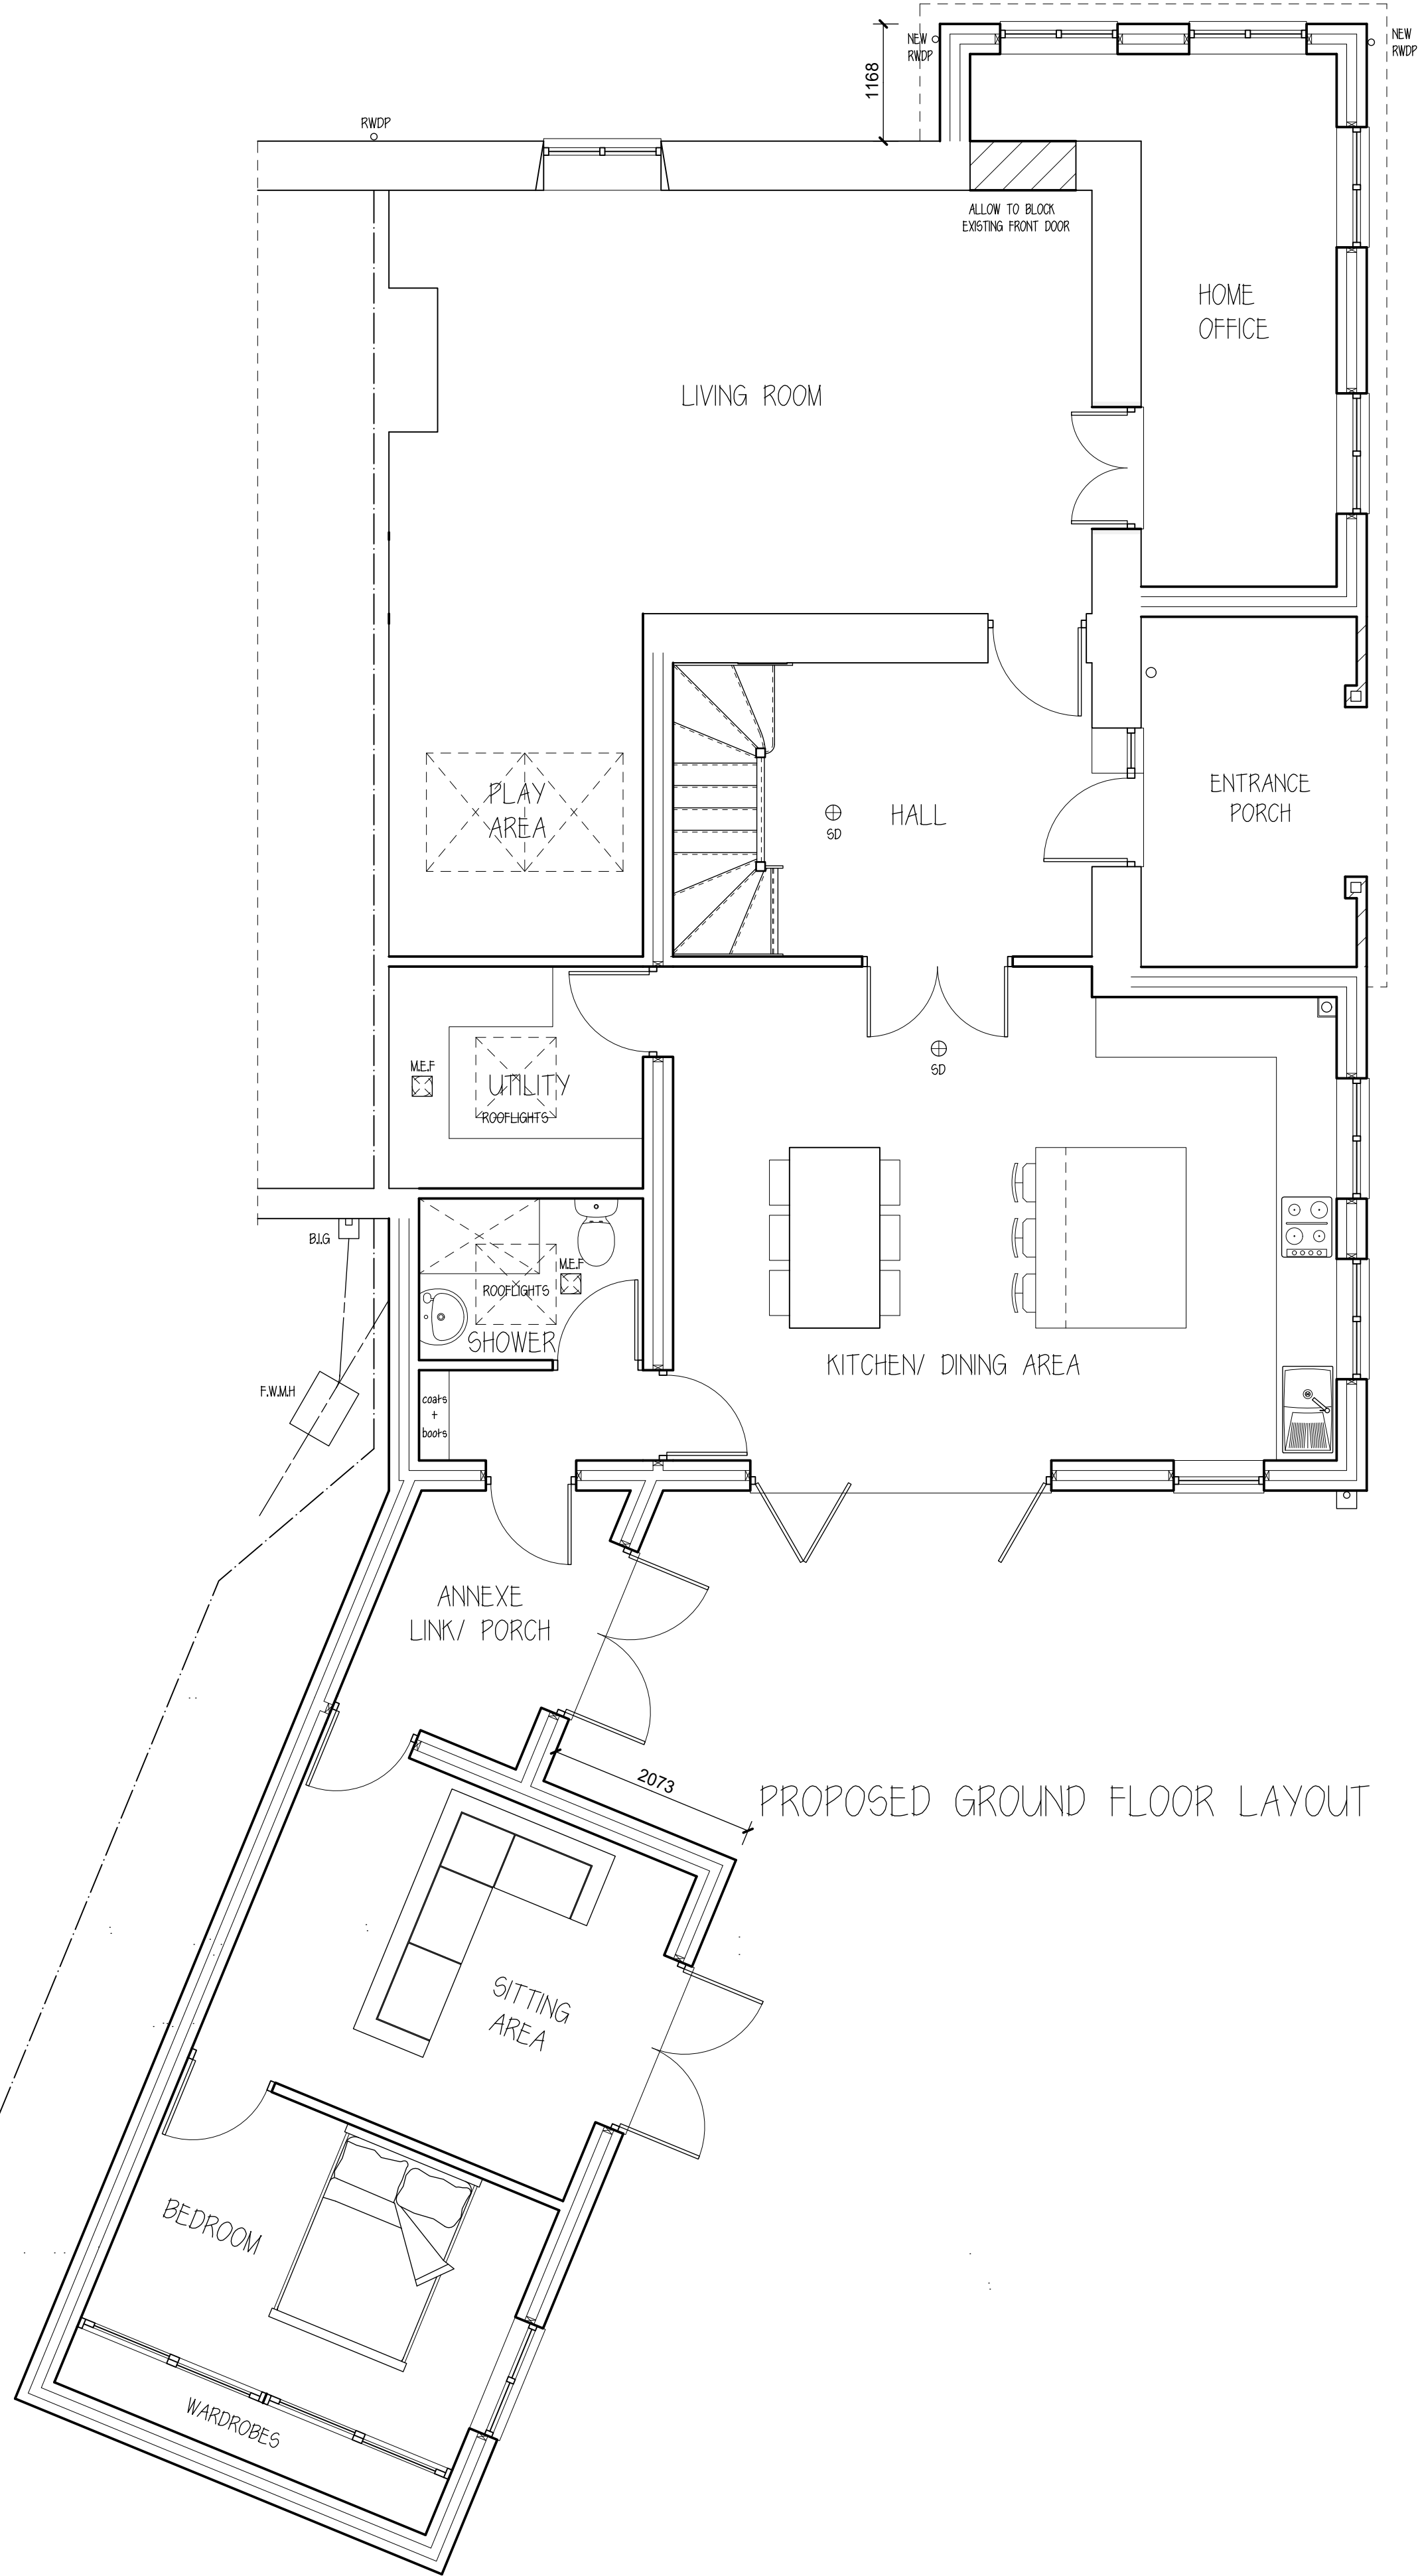


SCALE BAR 1:100

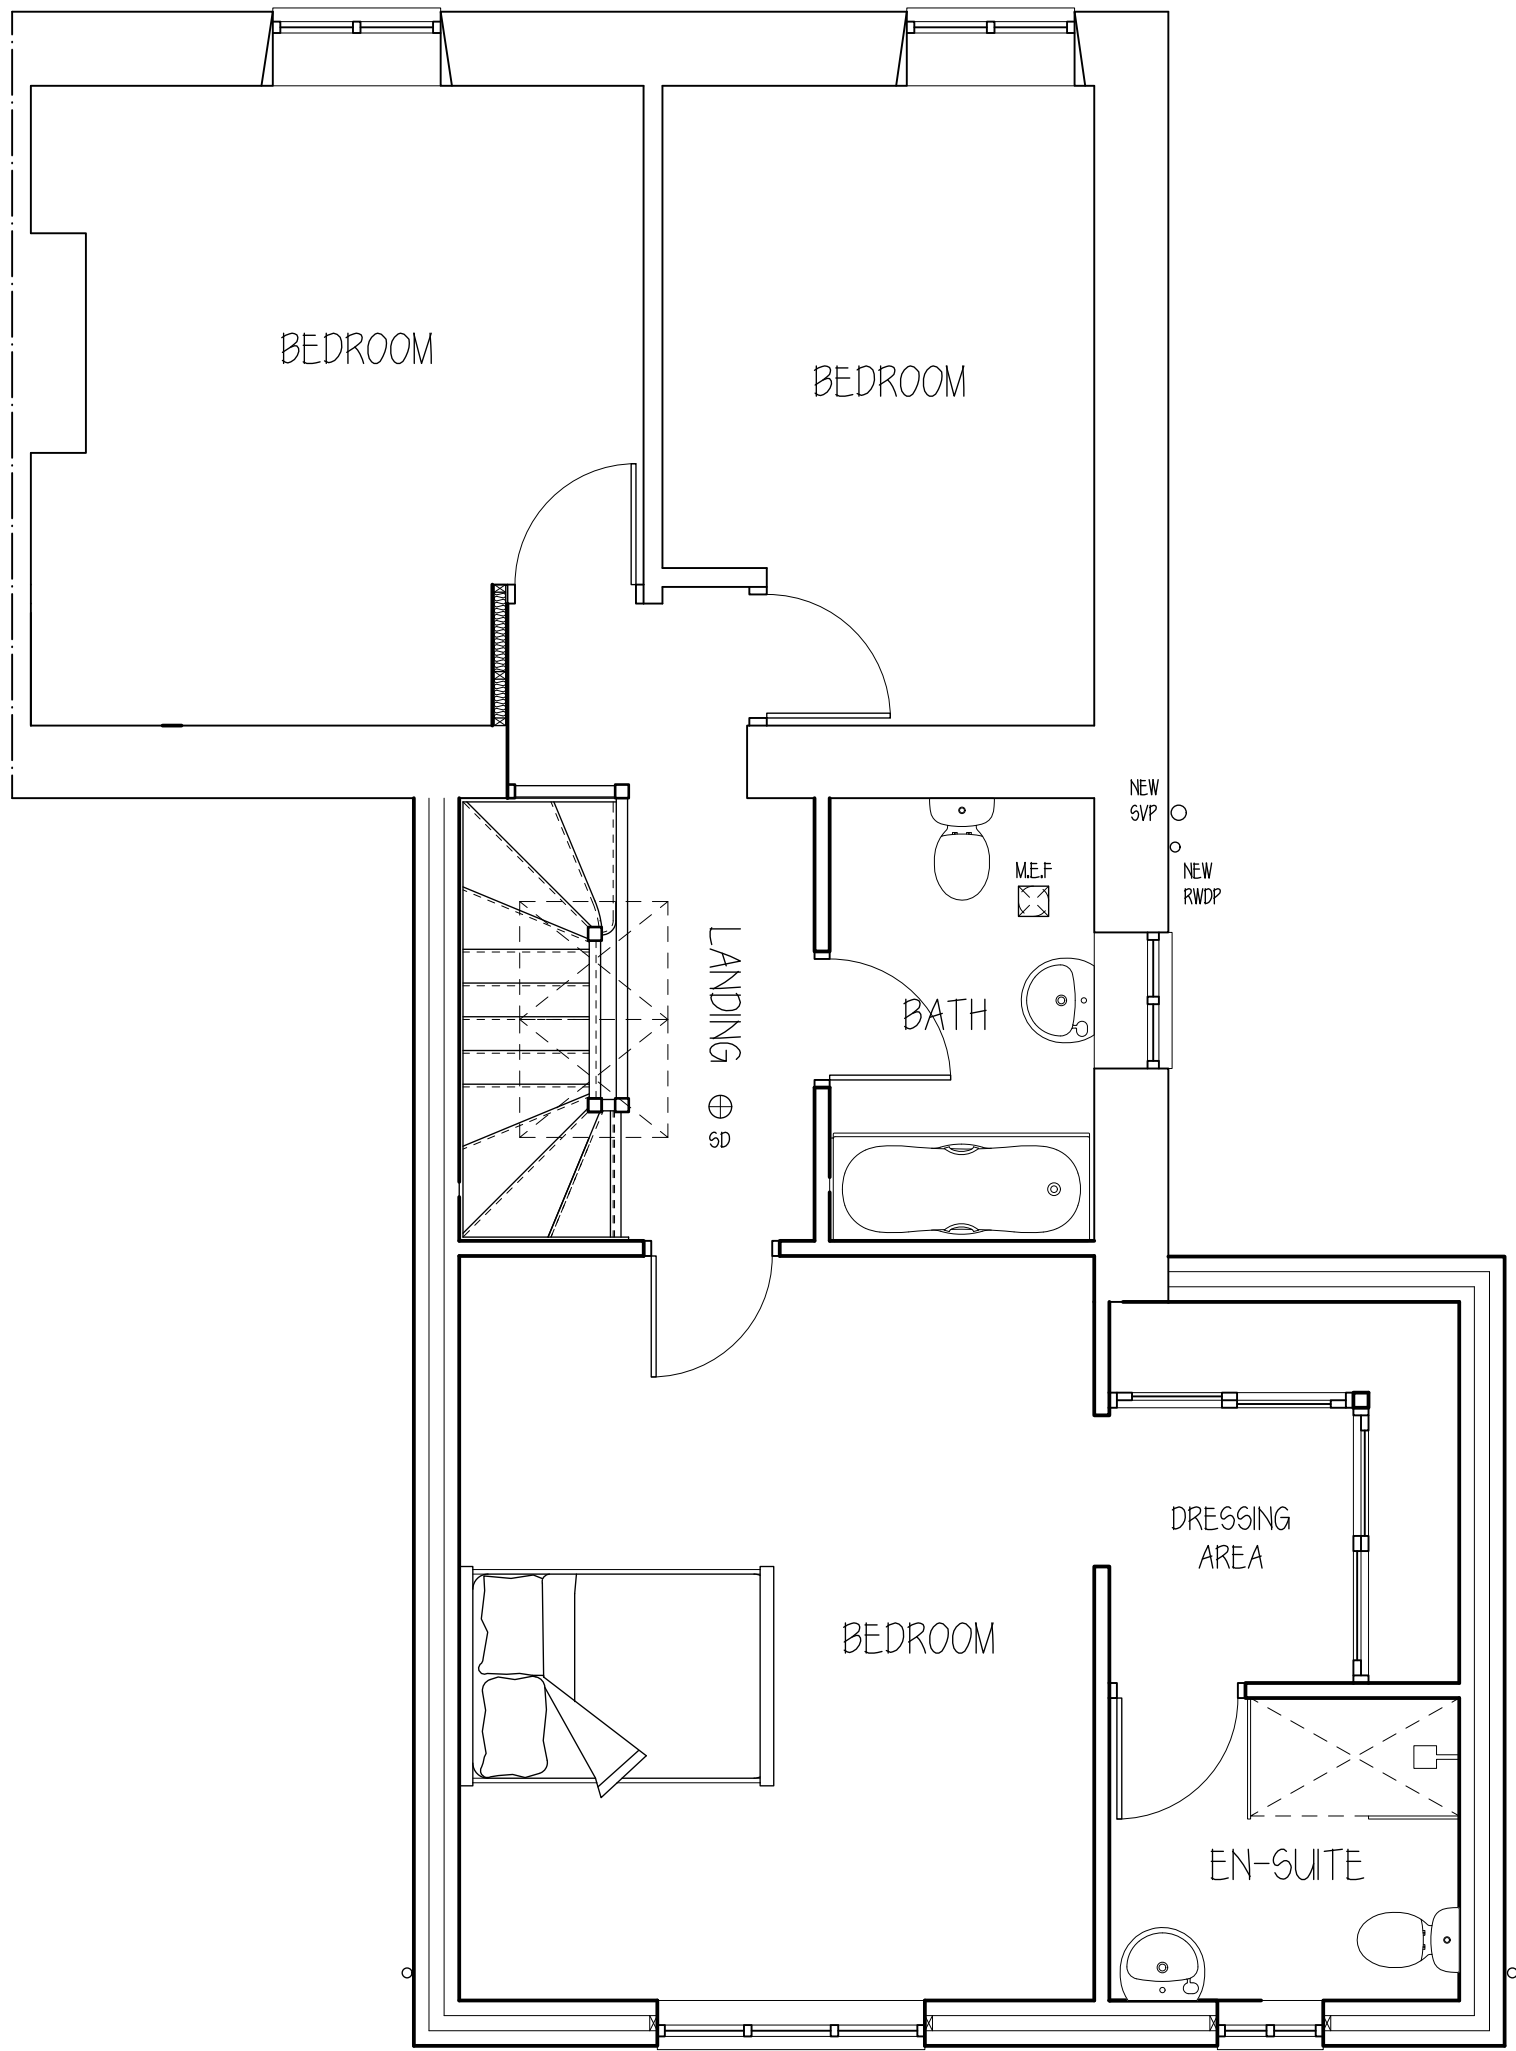

PROPOSED FIRST FLOOR LAYOUT

SCALE BAR 1:50

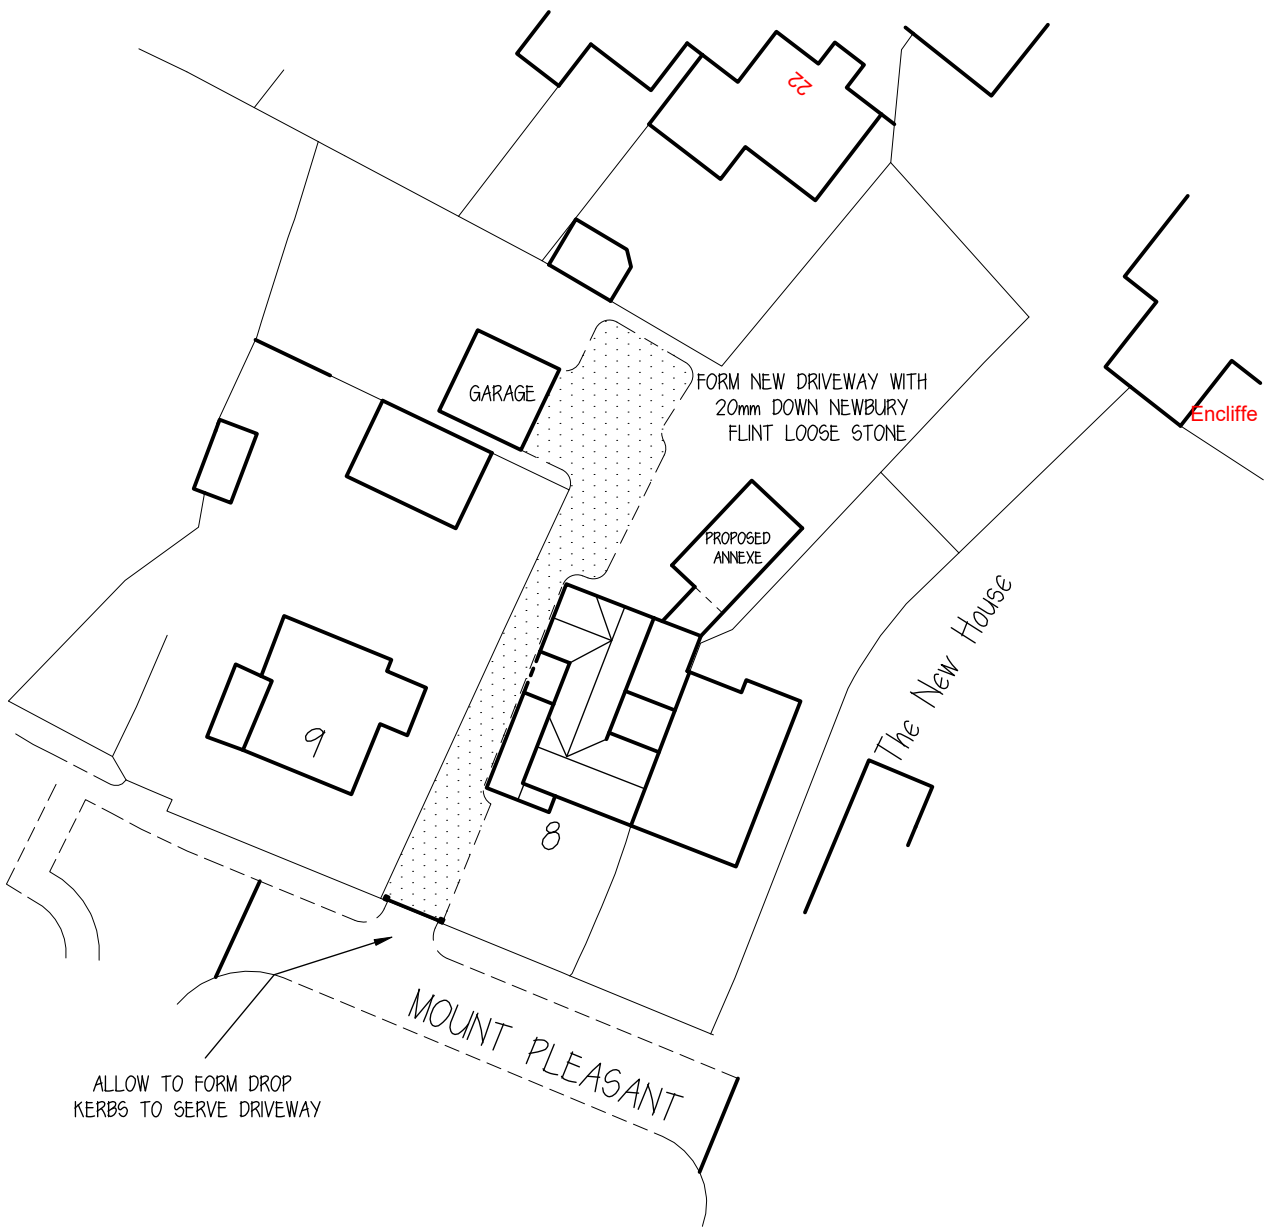

PROPOSED BLOCK PLAN
SCALE 1:500

SCALE BAR 1:500

1	3/12/25	B.PEGS ADDED	KK	KK	

Rev.	Date	Description	By	Chk	App
------	------	-------------	----	-----	-----

Client/Project
J F DORE

Drawing Title
PROPOSAL AT 8 MOUNT PLEASANT
CHIPPENHAM WILTSHIRE
SN14 6LQ

Designed SK	Drawn KK	Date 30 APR 26	Scale 1:50, 1:500
CAD Reference			Size A1

Stephen Kingshott MCABE
Katie Kingshott ACABE

Stephen Kingshott Building Consultancy Ltd
54 Springdale Ave
Broadstone, Poole
Dorset BH18 9EX
Tel: 07973536931

DRAWING NUMBER
0199/25 B