


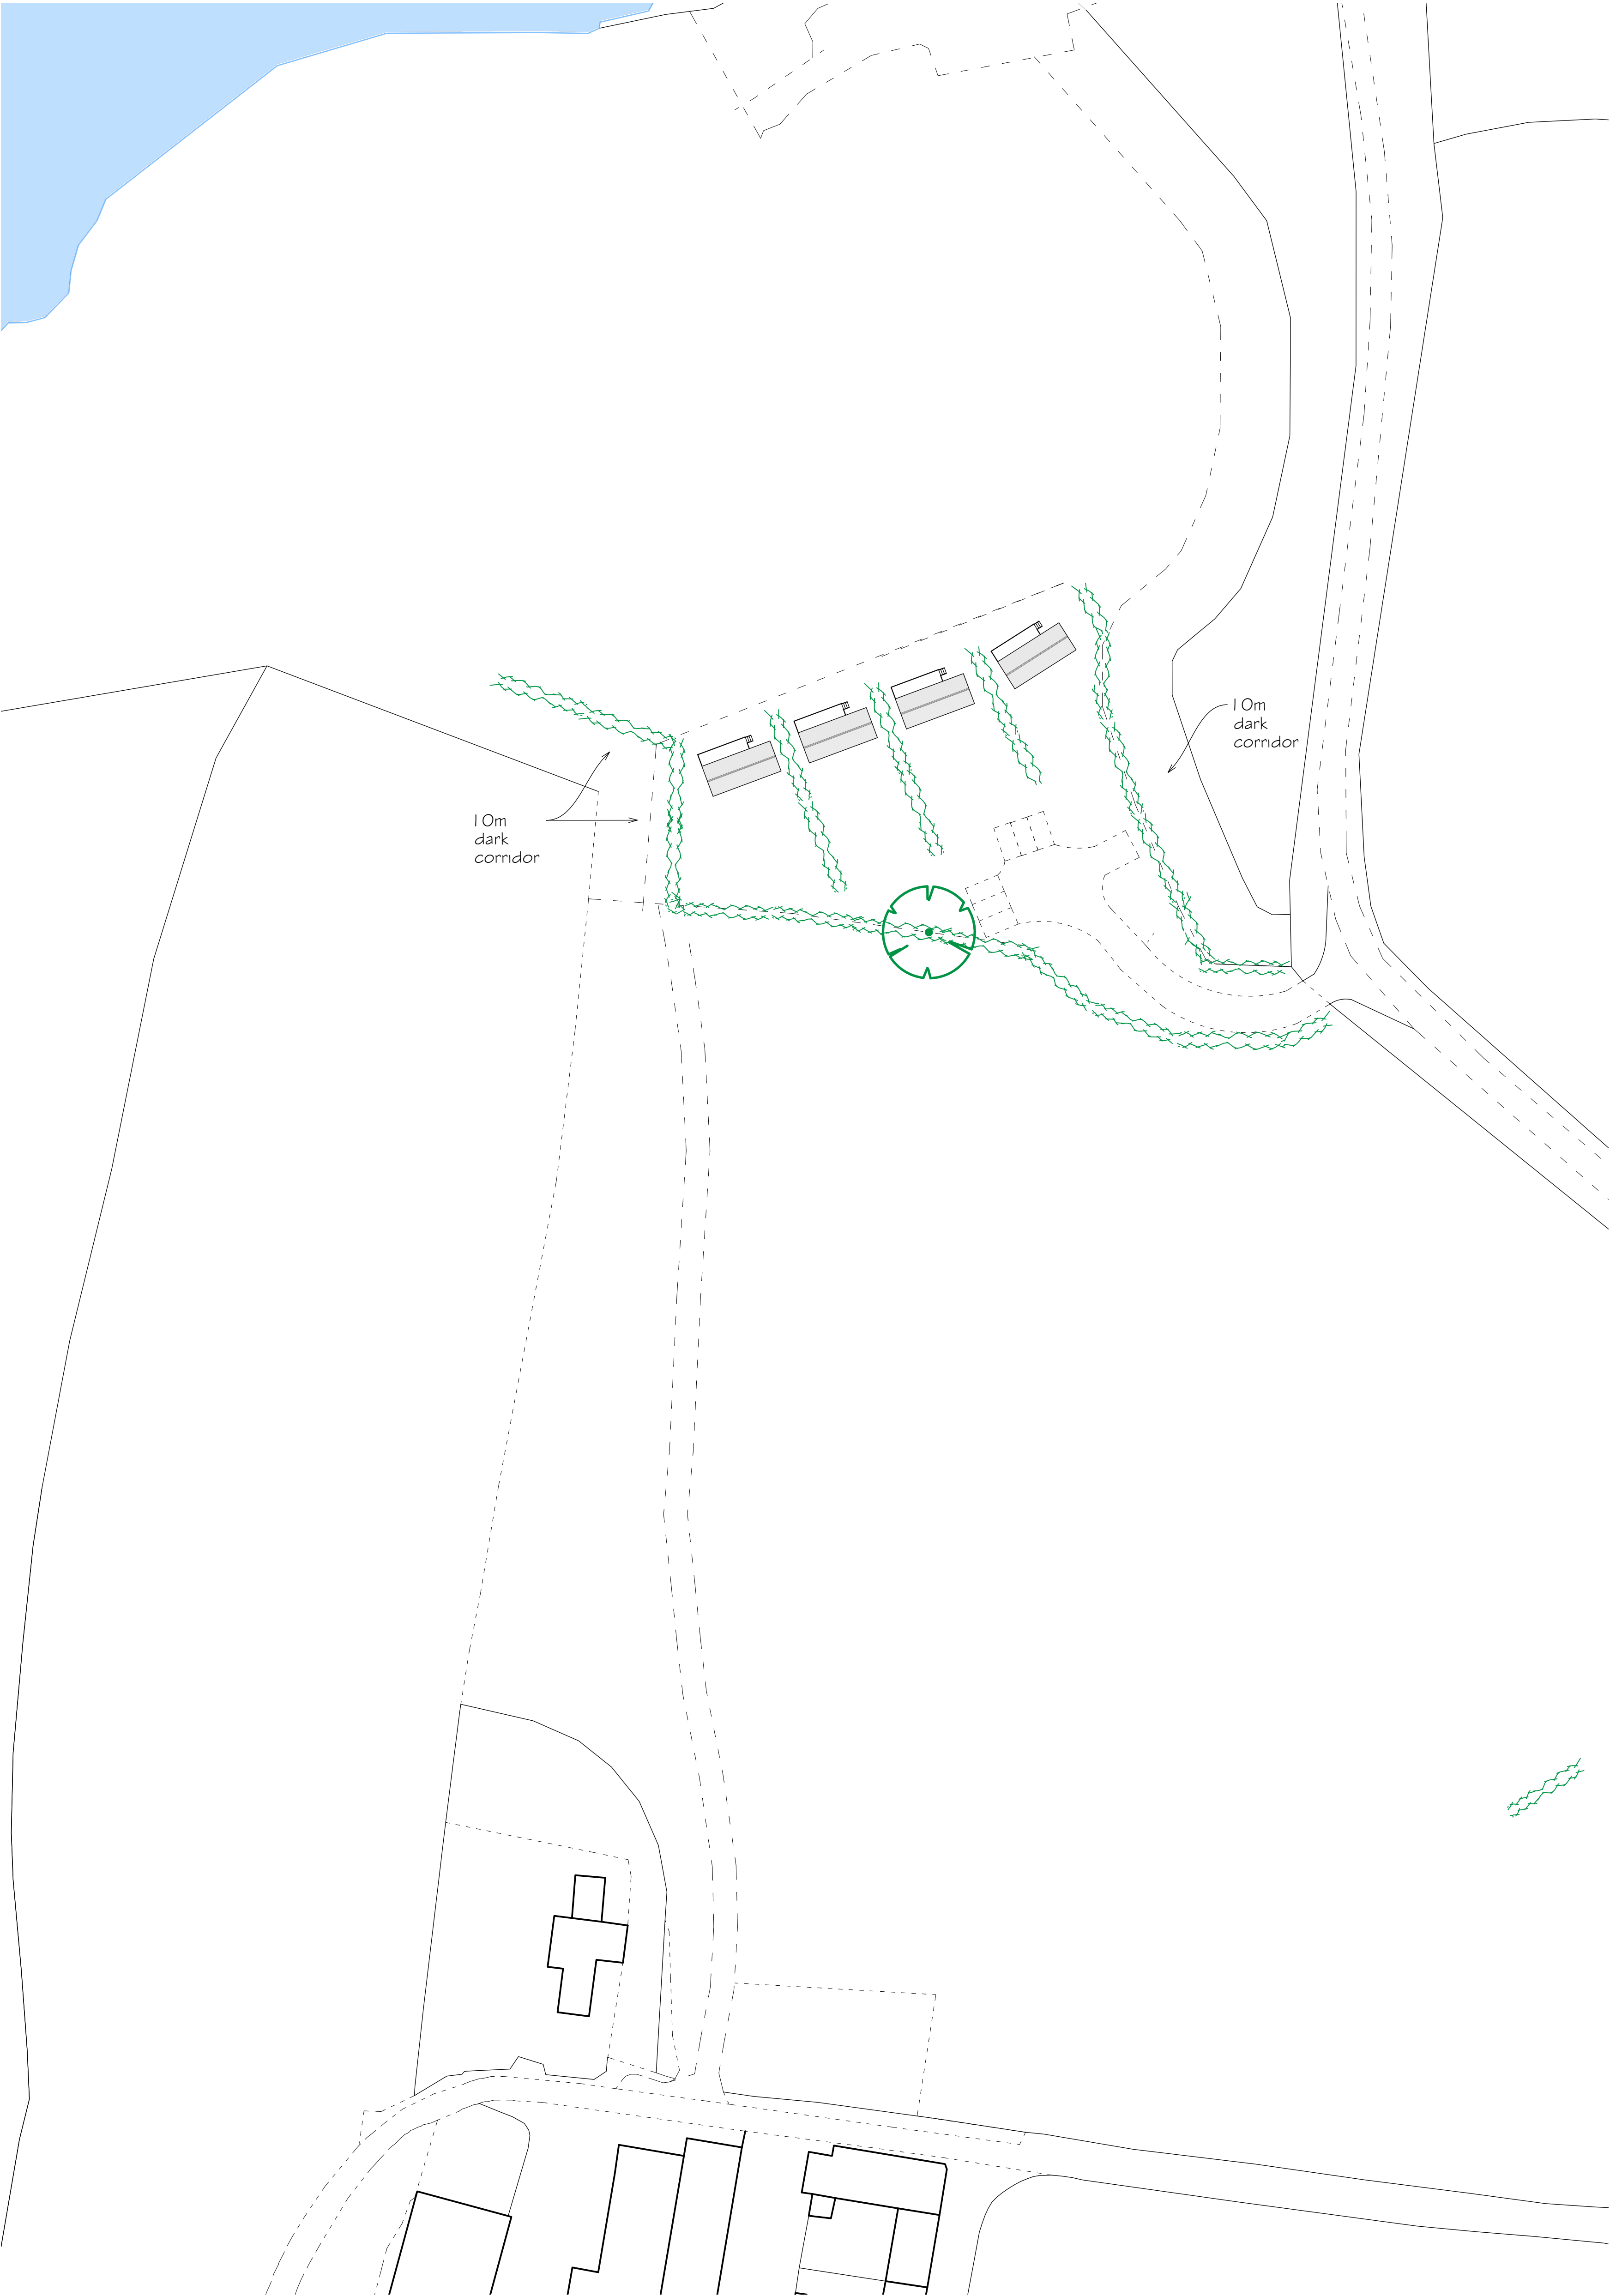

Mixed Native Hedge:

- 50% *Catnaegus Monogyna* (Hawthorn) 60 - 80cm
- 10% *Euonymus europaeus* (Spindle) 60 - 80cm
- 30% *Ligustrum vulgare* (Wild Privet) 60 - 80cm
- 10% *Viburnum opulus* (Guelder Rose) 50 - 60cm

4 Plants per linear metre as 2 alternate rows.

Minimal management, with at least 1 year in every 4 without any cutting Cut only one aspect each year, on a rotational basis with no aspect being cut more than once every 4 years Any cut to take place between September and February

SITE PLAN 1 :500

