
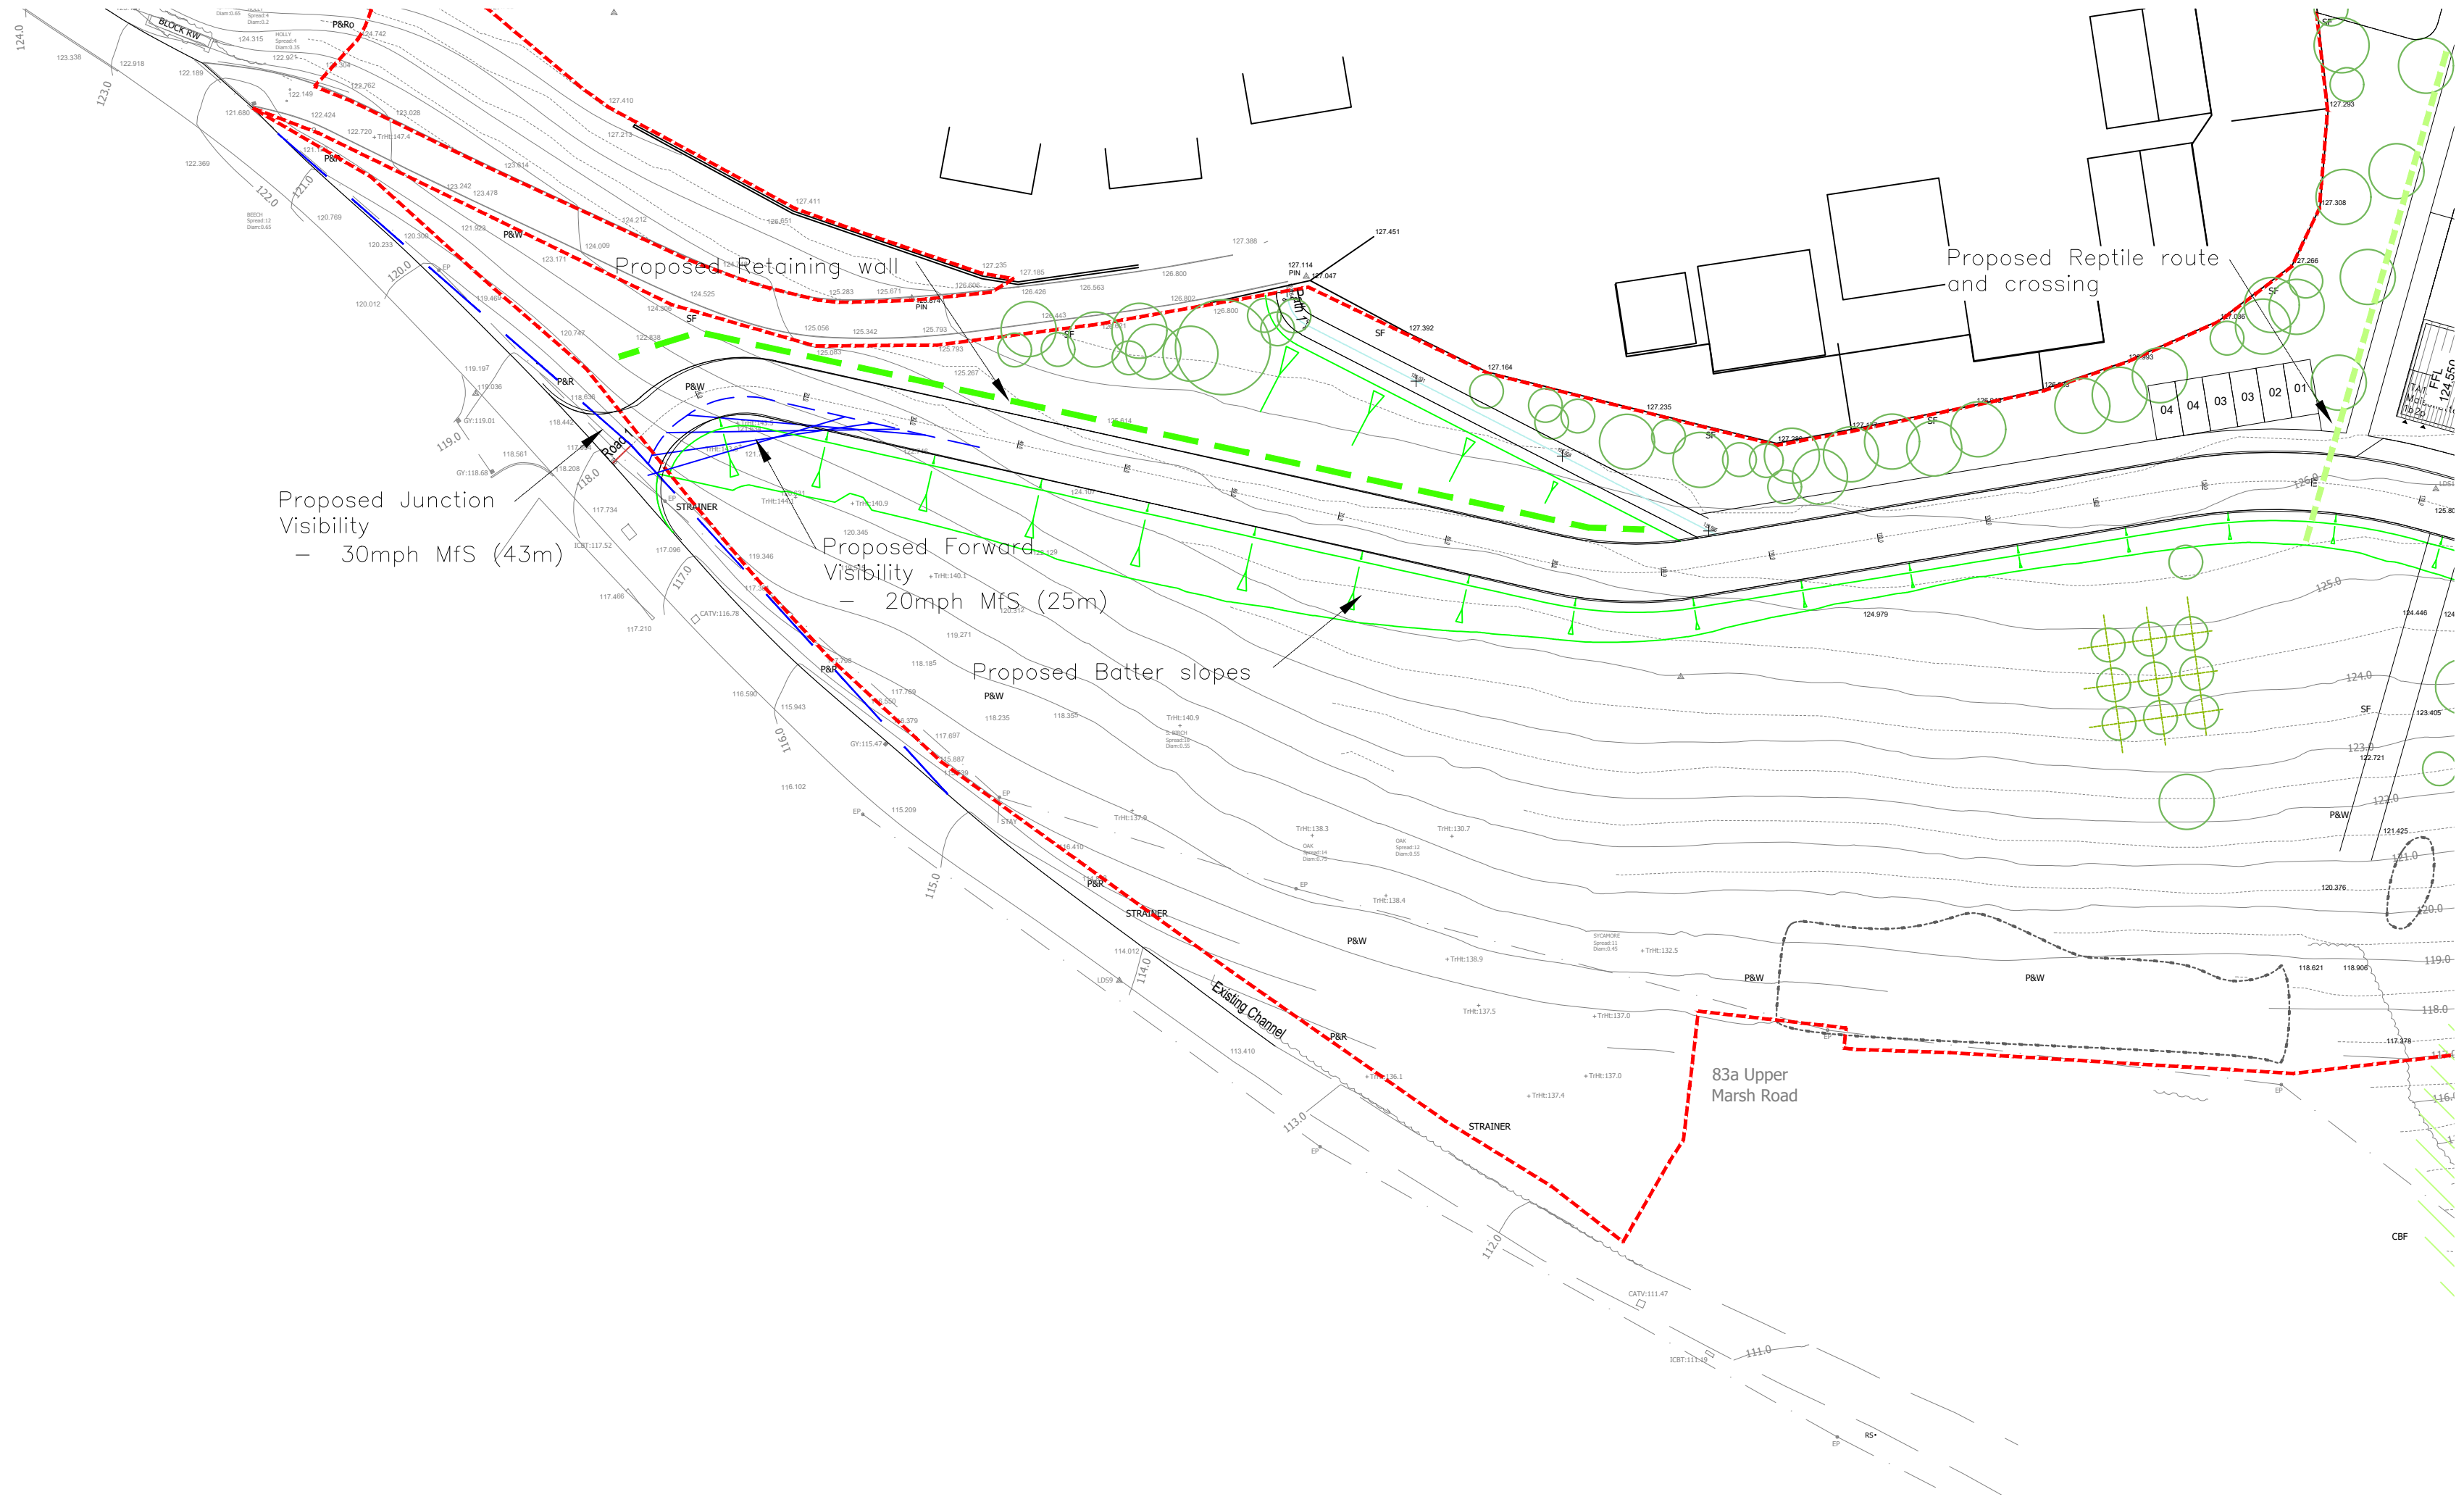


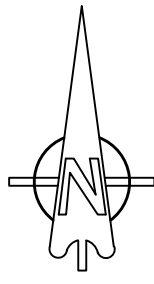

REV. No.	DATE	DESCRIPTION	DRAWN	CHECKED		
Client Backhouse Housing			MJA CONSULTING CIVIL & STRUCTURAL ENGINEERS Ipsum Court, 24 The Quadrant, Abingdon Science Park, Abingdon Oxon, OX14 3YS Tel: 01235 555173 Email: mail@mjaconsulting.co.uk			
Project Damask Way Warminster						
Title Proposed Access into Development			Scale: 1:500 @ A2		Status: PRELIMINARY	
			Drawn: JS	Project Engineer: AD	MJA Project No: 6088	Date: 31.03.26
			Drawing Number: 6088—MJA—SW—XX—DR—C—055			Rev: —