


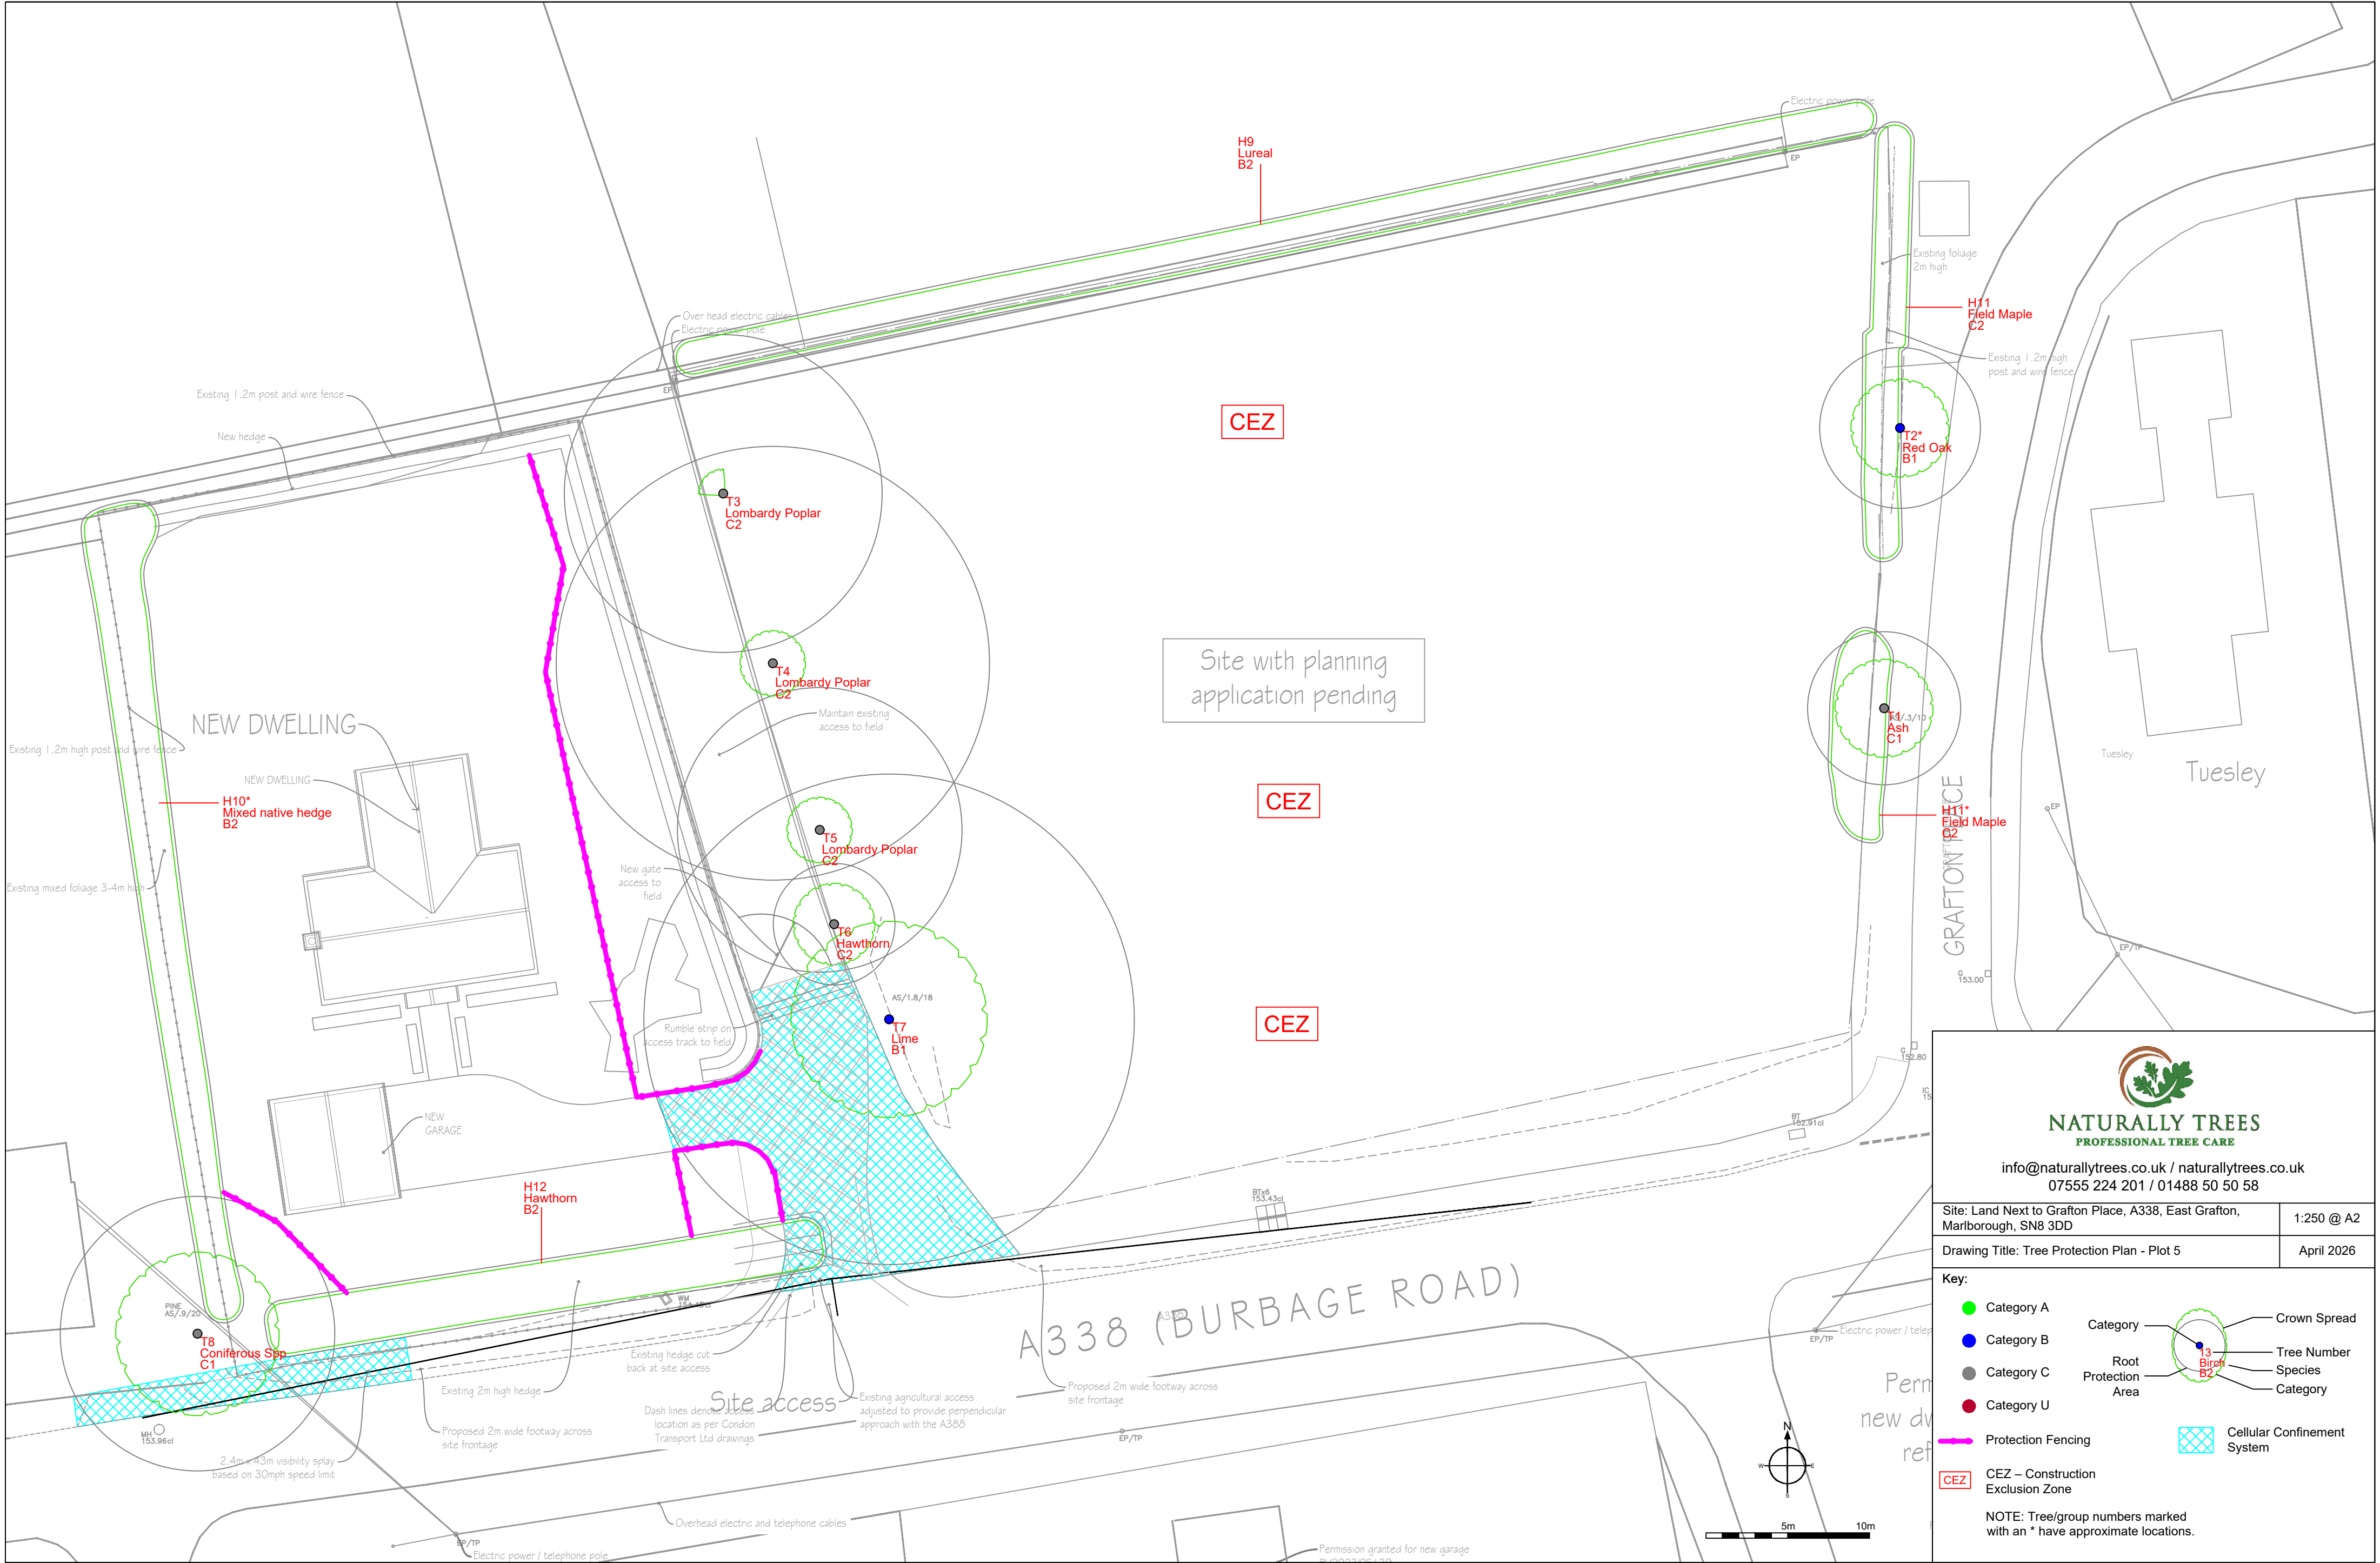



NATURALLY TREES
PROFESSIONAL TREE CARE

info@naturallytrees.co.uk / naturallytrees.co.uk
07555 224 201 / 01488 50 50 58

Site: Land Next to Grafton Place, A338, East Grafton, Marlborough, SN8 3DD	1:250 @ A2
Drawing Title: Tree Protection Plan - Plot 5	April 2026

Key:

●

Category A

●

Category B

●

Category C

●

Category U

—

Protection Fencing

CEZ

CEZ – Construction Exclusion Zone

●

Category

●

Crown Spread

●

Tree Number

●

Species

●

Category

—

Root Protection Area

—

Cellular Confinement System

NOTE: Tree/group numbers marked with an * have approximate locations.