

BURIED UTILITIES RISK NOTE

- Buried utilities are present on and in the vicinity of the site.
- The Contractor must satisfy themselves that they have seen utility returns for the area and that appropriate Risk Assessment Method Statement (RAMS) are in place and implemented to ensure that buried and/or overhead services are located prior to any works taking place.
- Any RAMS shall address safe procedures for protection and working in the proximity of services.

- Buried utilities are present on and in the vicinity of the site.
- The Contractor must satisfy themselves that they have seen utility returns for the area and that appropriate Risk Assessment Method Statement (RAMS) are in place and implemented to ensure that buried and/or overhead services are located prior to any works taking place.
- Any RAMS shall address safe procedures for protection and working in the proximity of services.



1. All dimensions and levels are in metres unless otherwise noted
2. This drawing is to be read in conjunction with the relevant Architect/Engineer's drawings, specifications and CDM documentation
3. This drawing has been produced electronically and may have been photo-reduced or enlarged when copied. Note to figured dimensions only [DO NOT SCALE - EXCEPT FOR PLANNING PURPOSES]. All dimensions to be checked on site. Any errors or omissions to be reported to the engineer immediately.
4. This drawing contains coloured lines / information that may not be clear if reproduced in black and white.
5. Digital copies of this plan can only be considered accurate if supplied directly by Infocast CS Ltd.

1. All dimensions and levels are in metres unless otherwise noted
2. This drawing is to be read in conjunction with the relevant Architect's/Engineer's drawings, specifications and CDM documentation
3. This drawing has been produced electronically and may have been photo reduced or enlarged when copied. Work to figured dimensions only (DO NOT SCALE - EXCEPT FOR PLANNING PURPOSES). All dimensions to be checked on site. Any errors or omissions to be reported to the engineer immediately.
4. This drawing contains coloured lines / information that may not be clear if reproduced in black and white.
5. Digital copies of this plan can only be considered accurate if supplied directly by Infrastuct CS Ltd.

Level Key	
+ 100.00	Proposed level
+100.00	Existing survey level (by others)
+ 100.00ex	Existing level
100.00	Proposed road contour & level

+ 100.00	Proposed level
+100.00	Existing survey level (by others)
+ 100.00ex	Existing level
----- 100.00	Proposed road contour & level

Drainage Key	
Sewers	
	Surface water drain (private/non adoptable)
	Perforated pipe

Sewers	
	Surface water drain (private/non adoptable)
	Perforated pipe


	Surface water drain (private/non adoptable)
	Perforated pipe

Chamber Key	
	Mini access chamber (mac) - 300mmØ
	PPIC - 475mmØ*
	P.C.C. units/brick*
	Adoptable demarcation manhole within 1m of boundary
	Manhole Depth: 1.25m to 1.5m* Depth: 1.55m to 3.0m*

	Mini access chamber (mac) - 300mmØ
	PPIC - 475mmØ*
	P.C.C. units/brick*
	Adoptable demarcation manhole within 1m of boundary
	Manhole Depth: 1.25m to 1.5m* Depth: 1.55m to 3.0m*

General note
Refer to standard details & longitudinal sections for chamber sizes.
Size may need to increase dependant on number of incoming
pipes/size of incoming pipes)

	Surface water rodding eye
	Silt Trap (ST) with removable silt bucket
S1/F1	Manhole reference number
	Surface water sump unit
	Headwall
	Linear drainage channel
	Gravel Trench
	Proposed Tarmac Area
	Rood exceedance routing

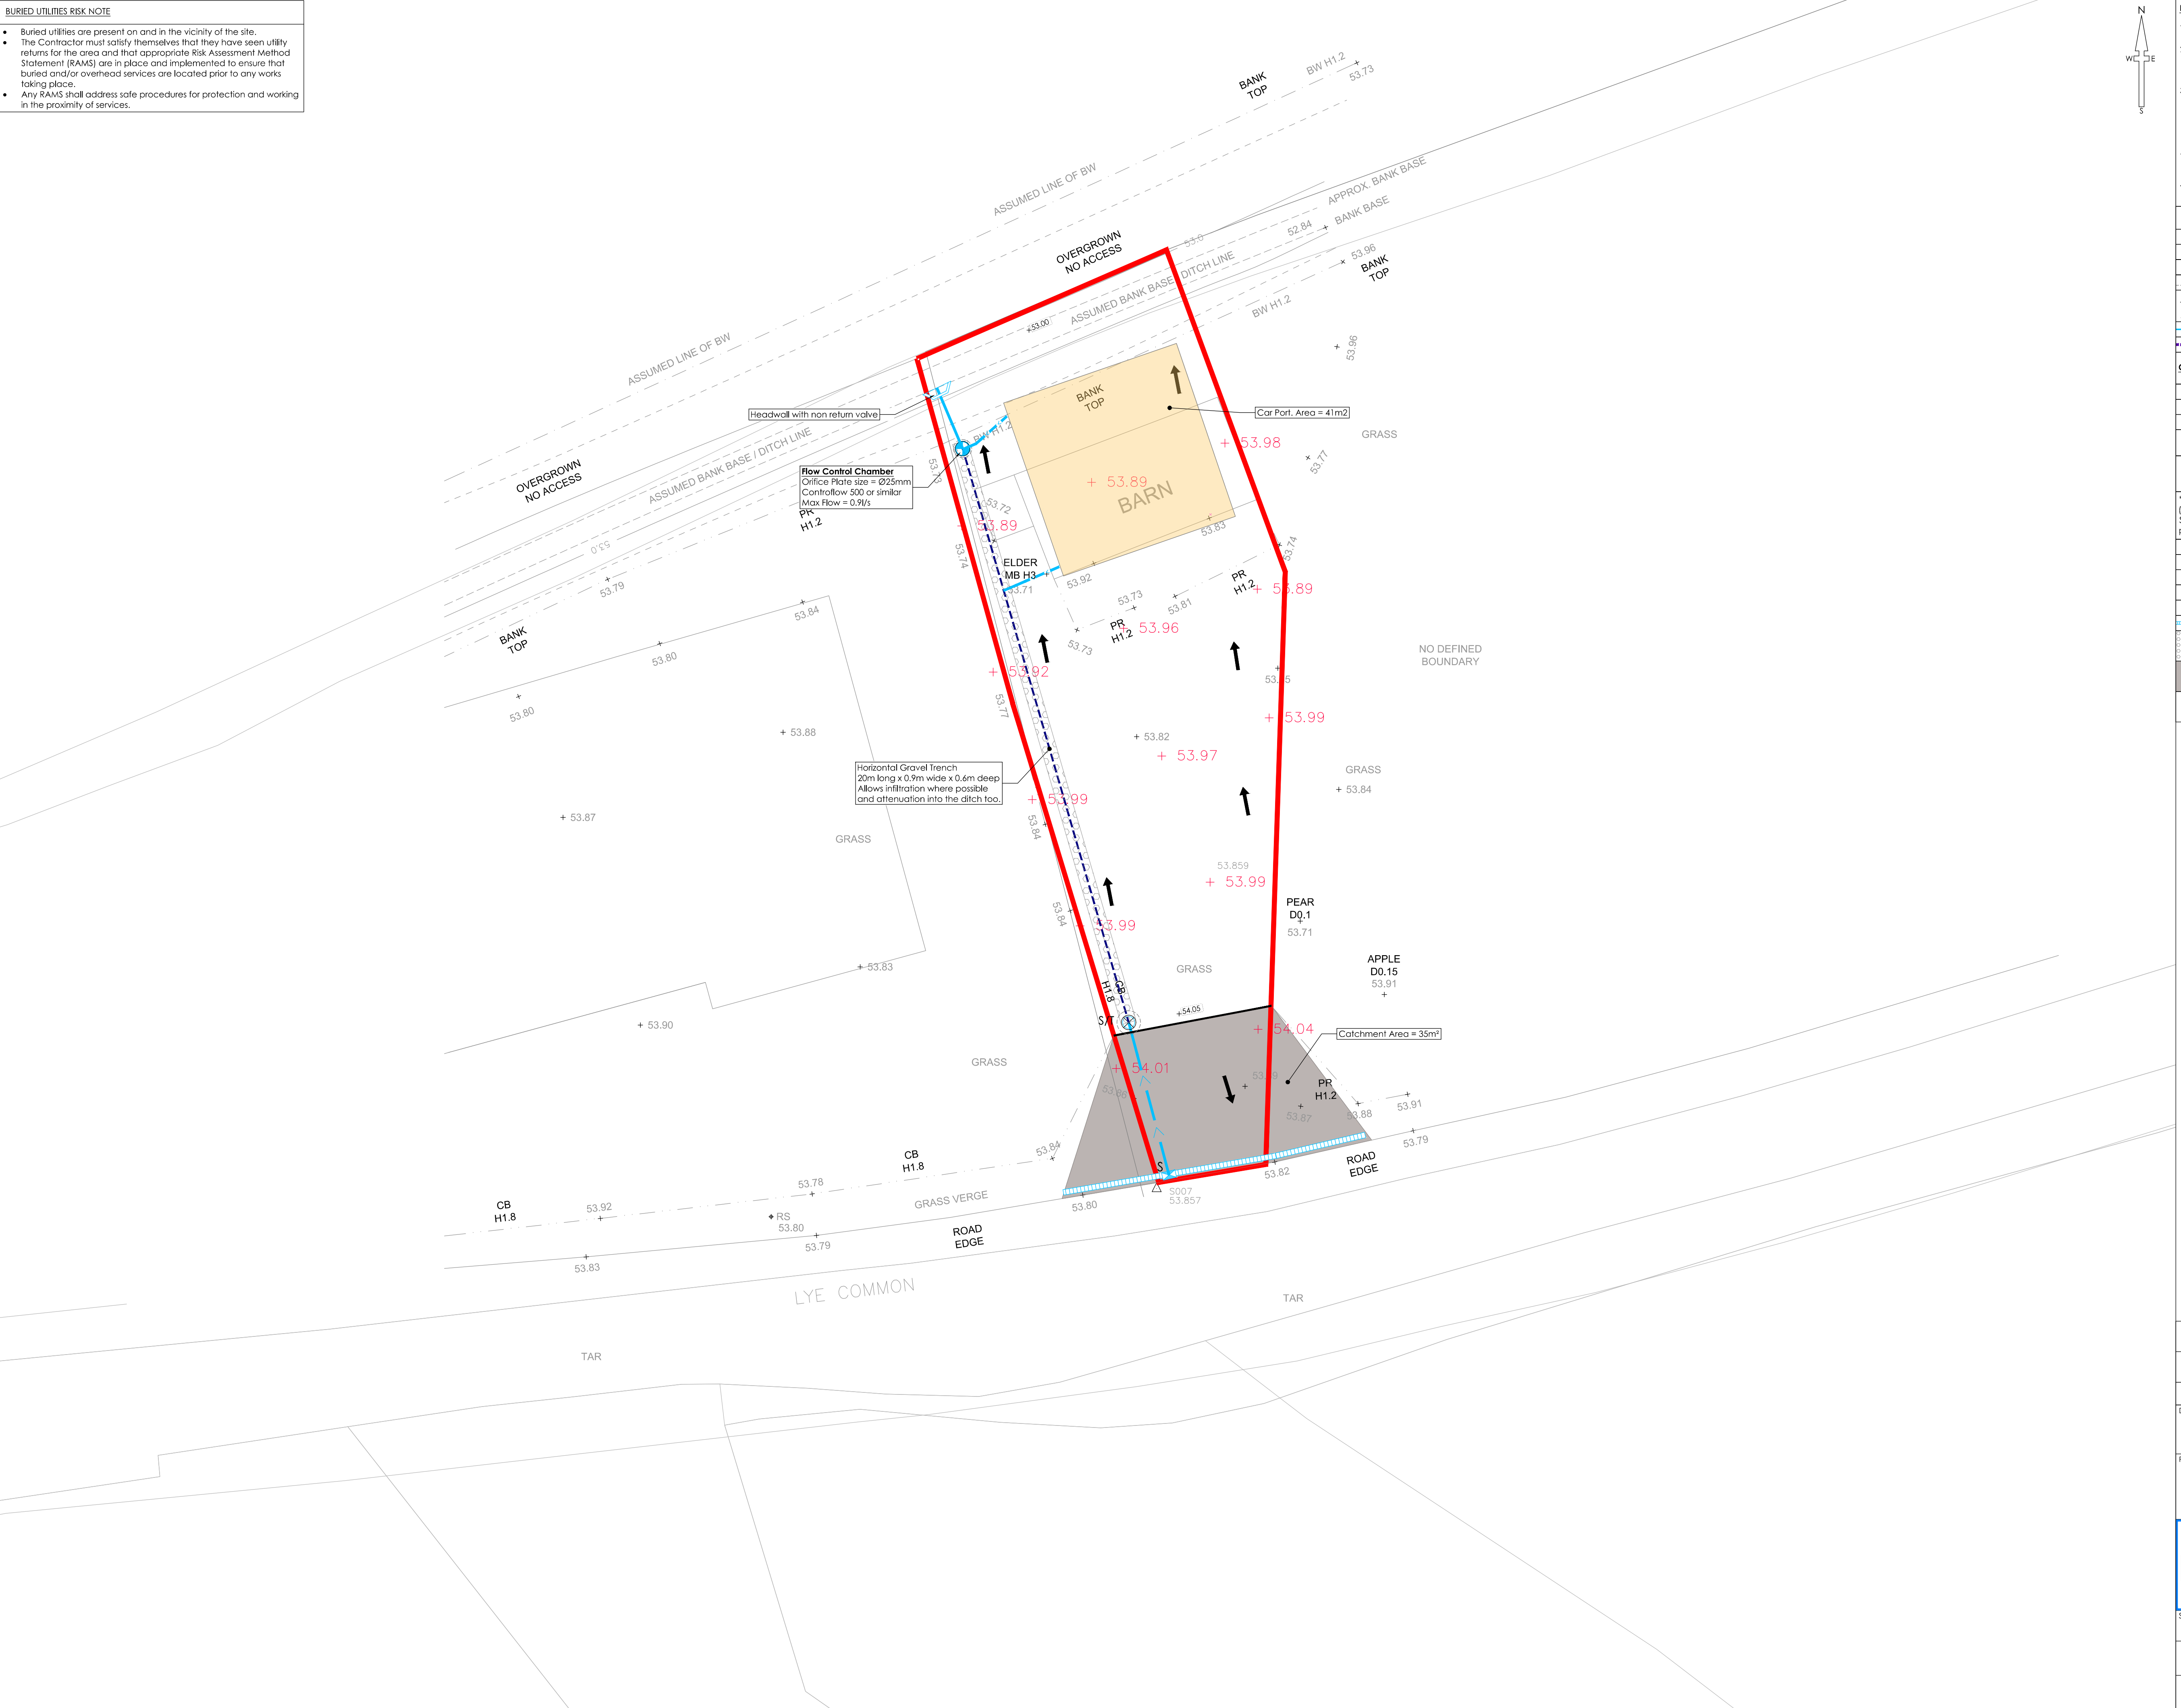

P02	NJ	MBD	Card port added	23/04/26
P01	NJ	MBD	Initial issue	19/03/26
REV	DRAWN	CHECK	REVISION COMMENTS	ISSUE DATE
DRAWING TITLE Drainage Design				SHEET NO. 1/1
PROJECT Land at Lye Common, Christian Malford, SN15 4BH				
CLIENT		  Infrastruct CS Ltd		
SCALE @ A1 1:100				
PROJECT NUMBER 66665	SIGNATURE S2	ISSUE PURPOSE INFORMATION		
PROJECT MALF	ORIGIN ICS	PHASE 01	LEVEL XX	ROLE DR C
				NO. REVISION 0200 P02