
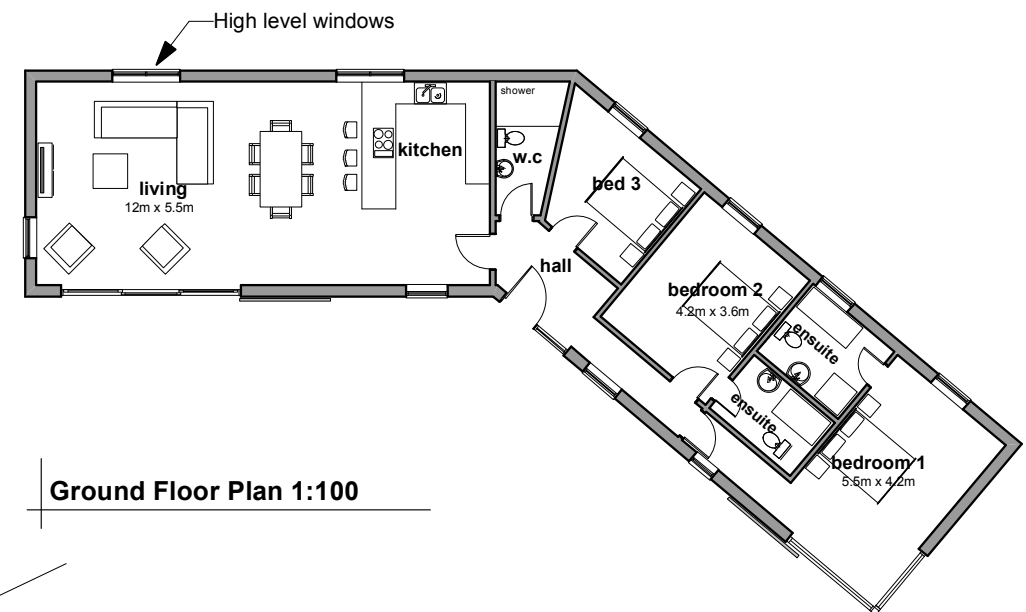
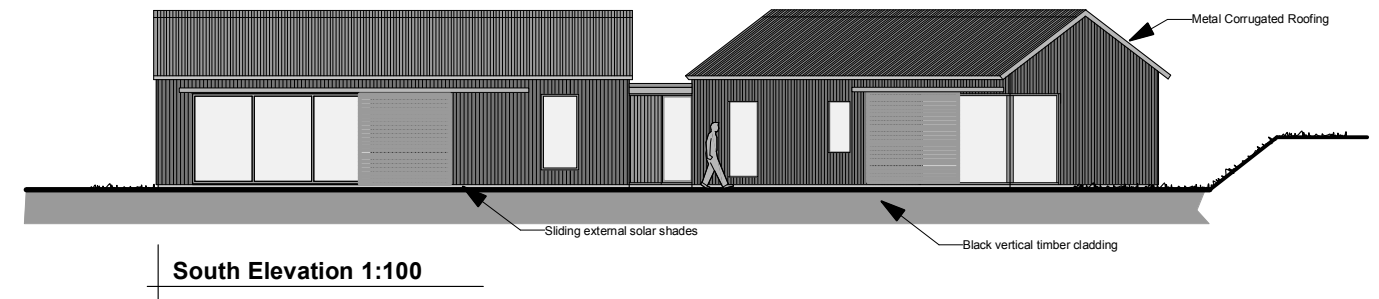


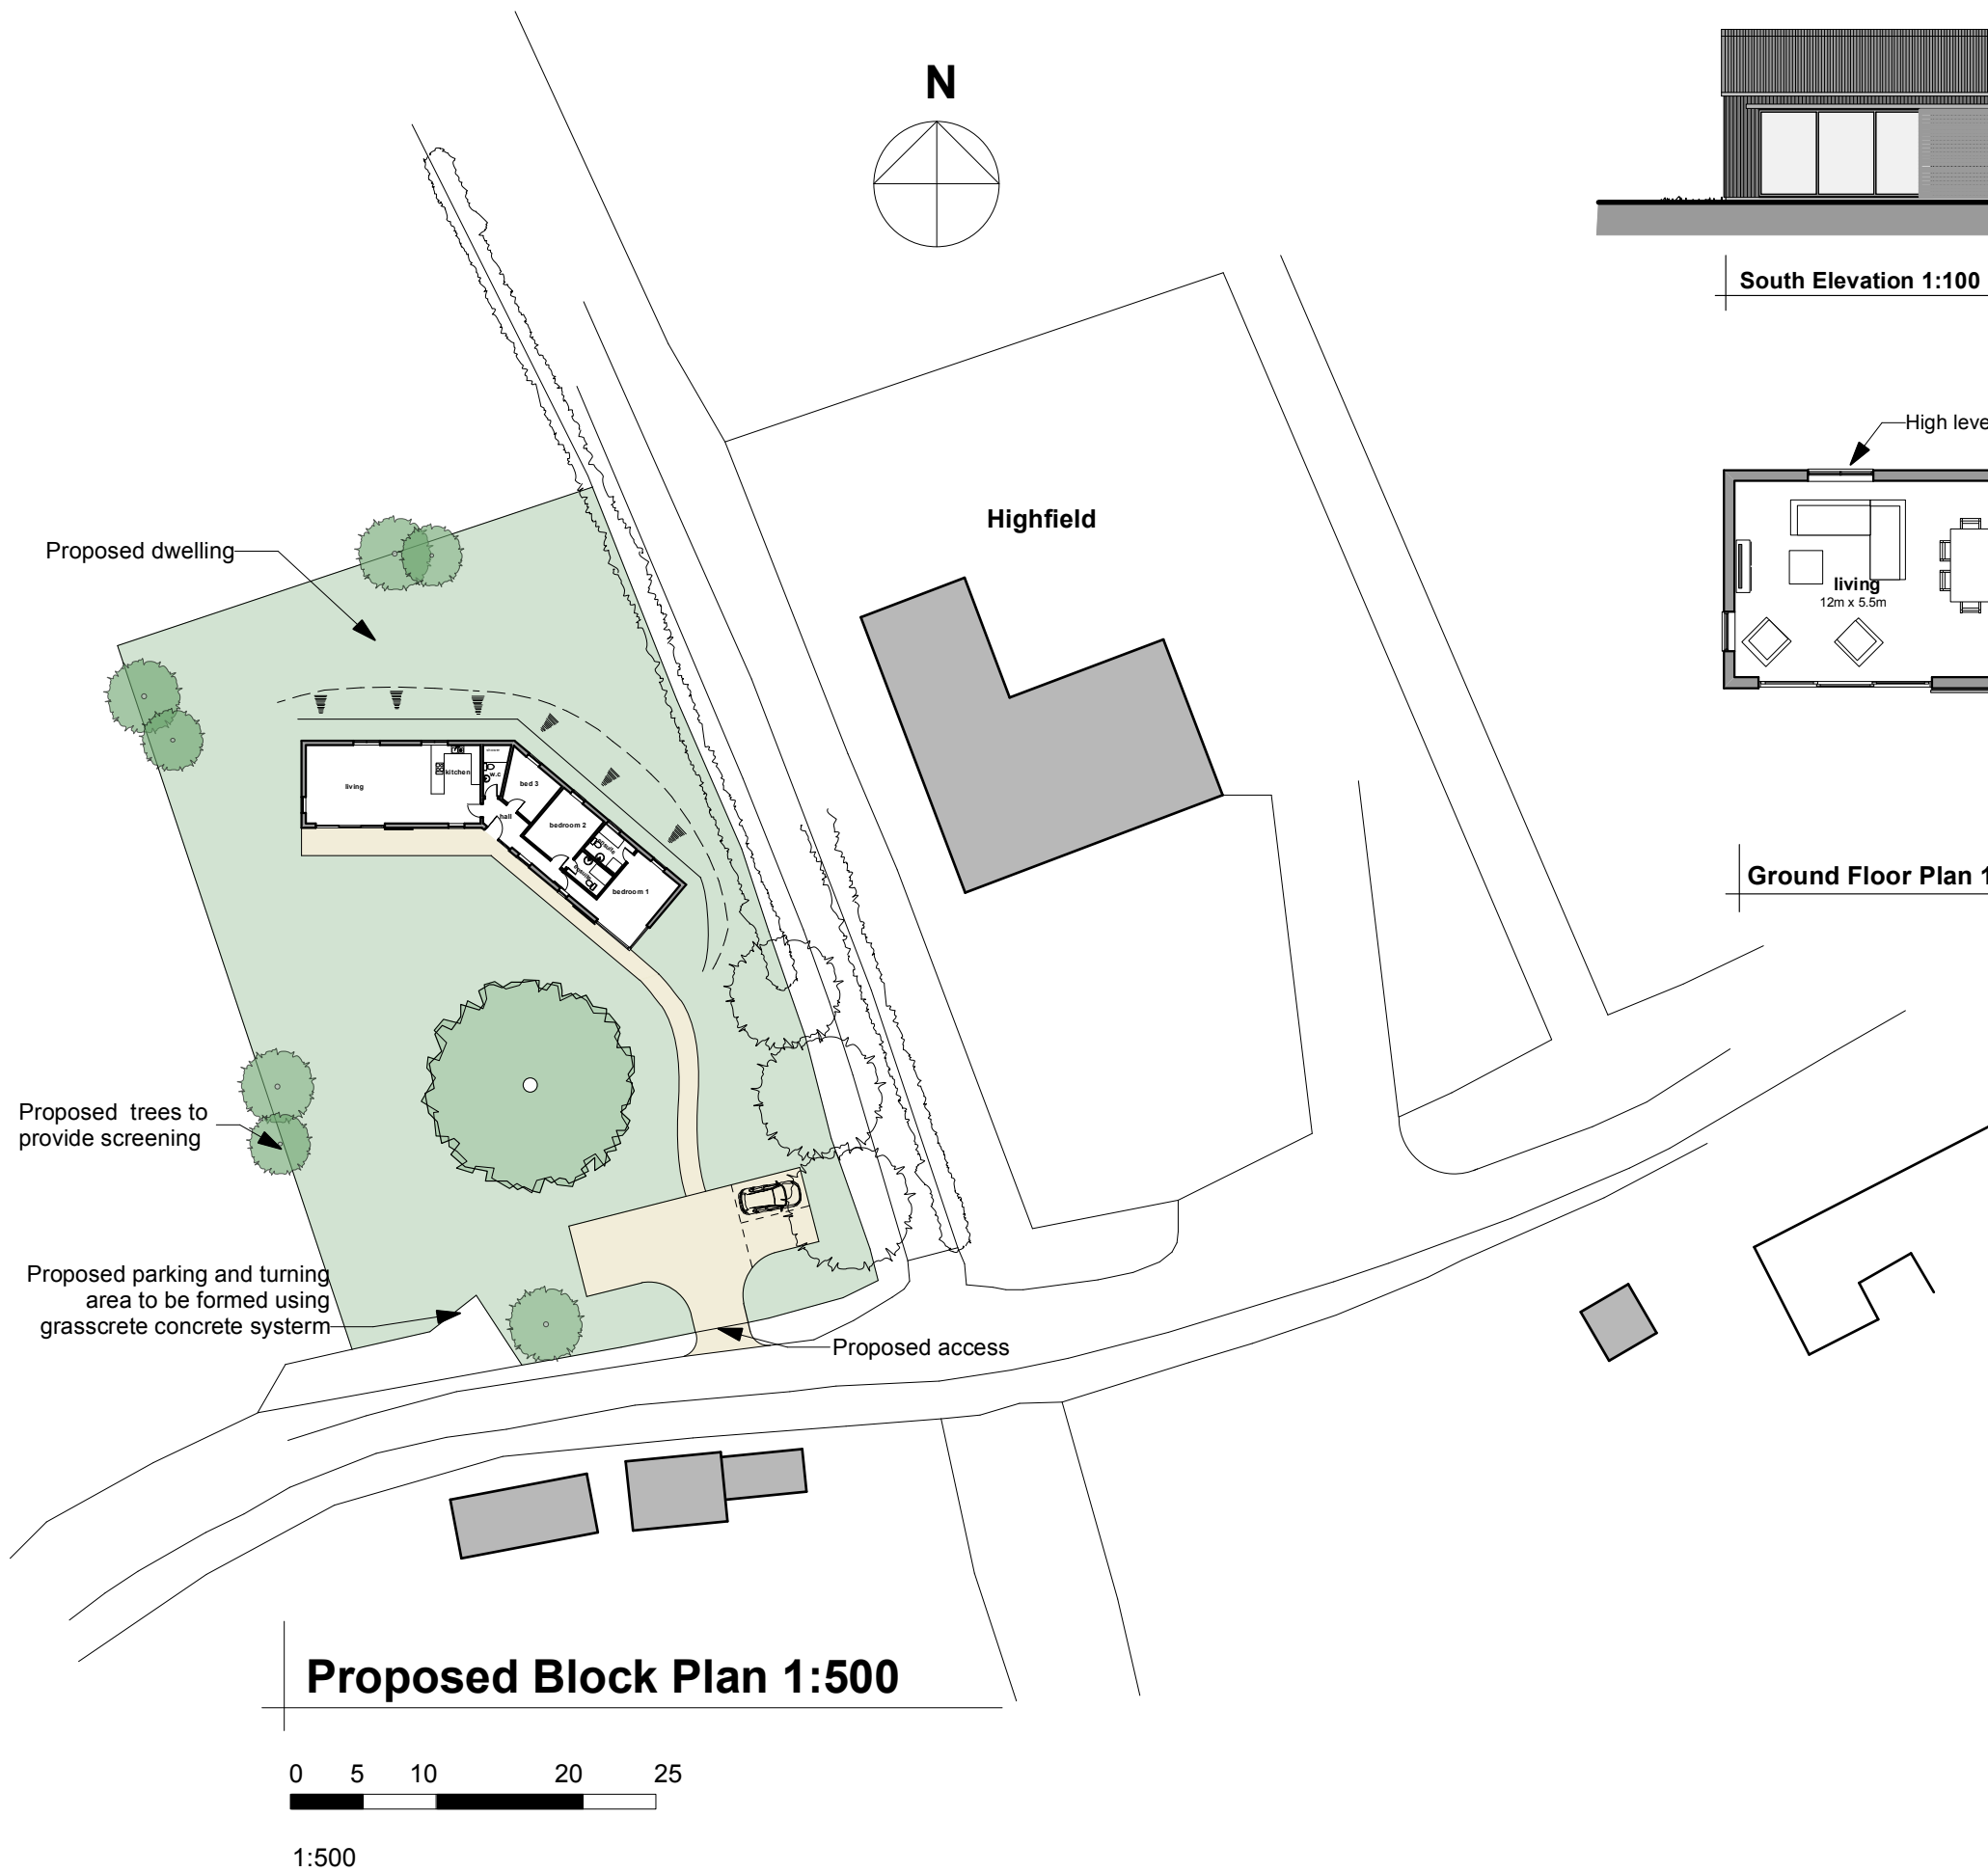

**Sketch Scheme**

**Proposed Dwelling  
on Land at Potters Hill  
Crockerton**