


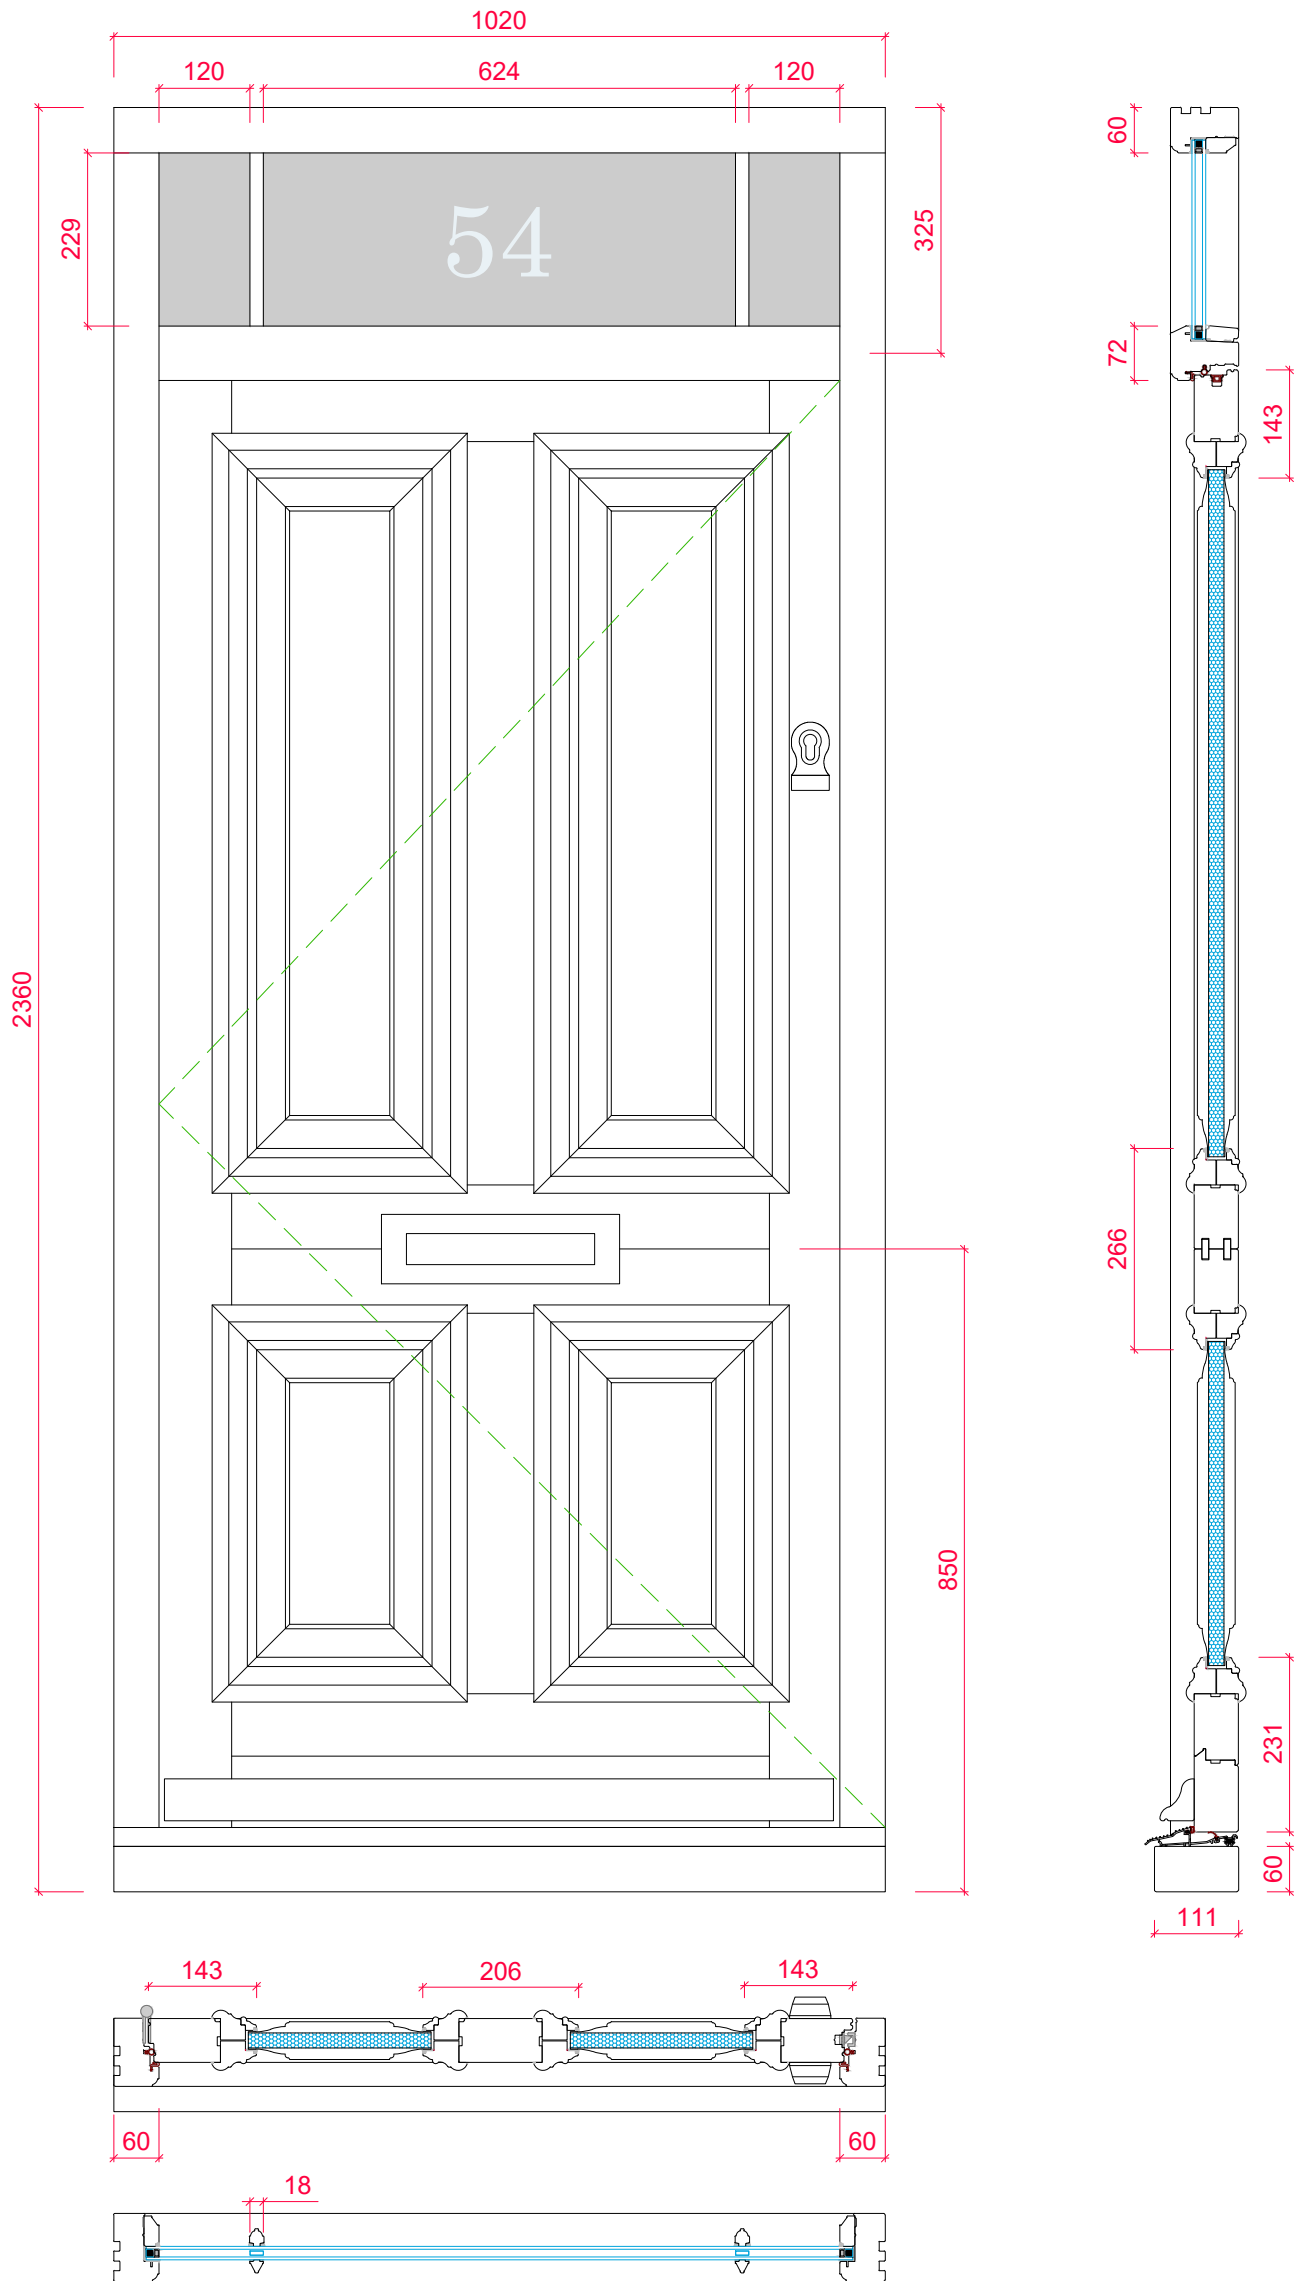

Scale Bar @ 1:10 (mm)



PRODUCT RANGE:
ENTRANCE DOOR - OPEN IN (*Ovolo*)
18mm Double Glazed Unit

TITLE
Hunt Quote Ref 7346-2-V1

Item 1 Ref : Front Door with Top Light

DRAWN BY: PR DATE DRAWN: 04/08/2025 SCALE: 1:10 @A3