



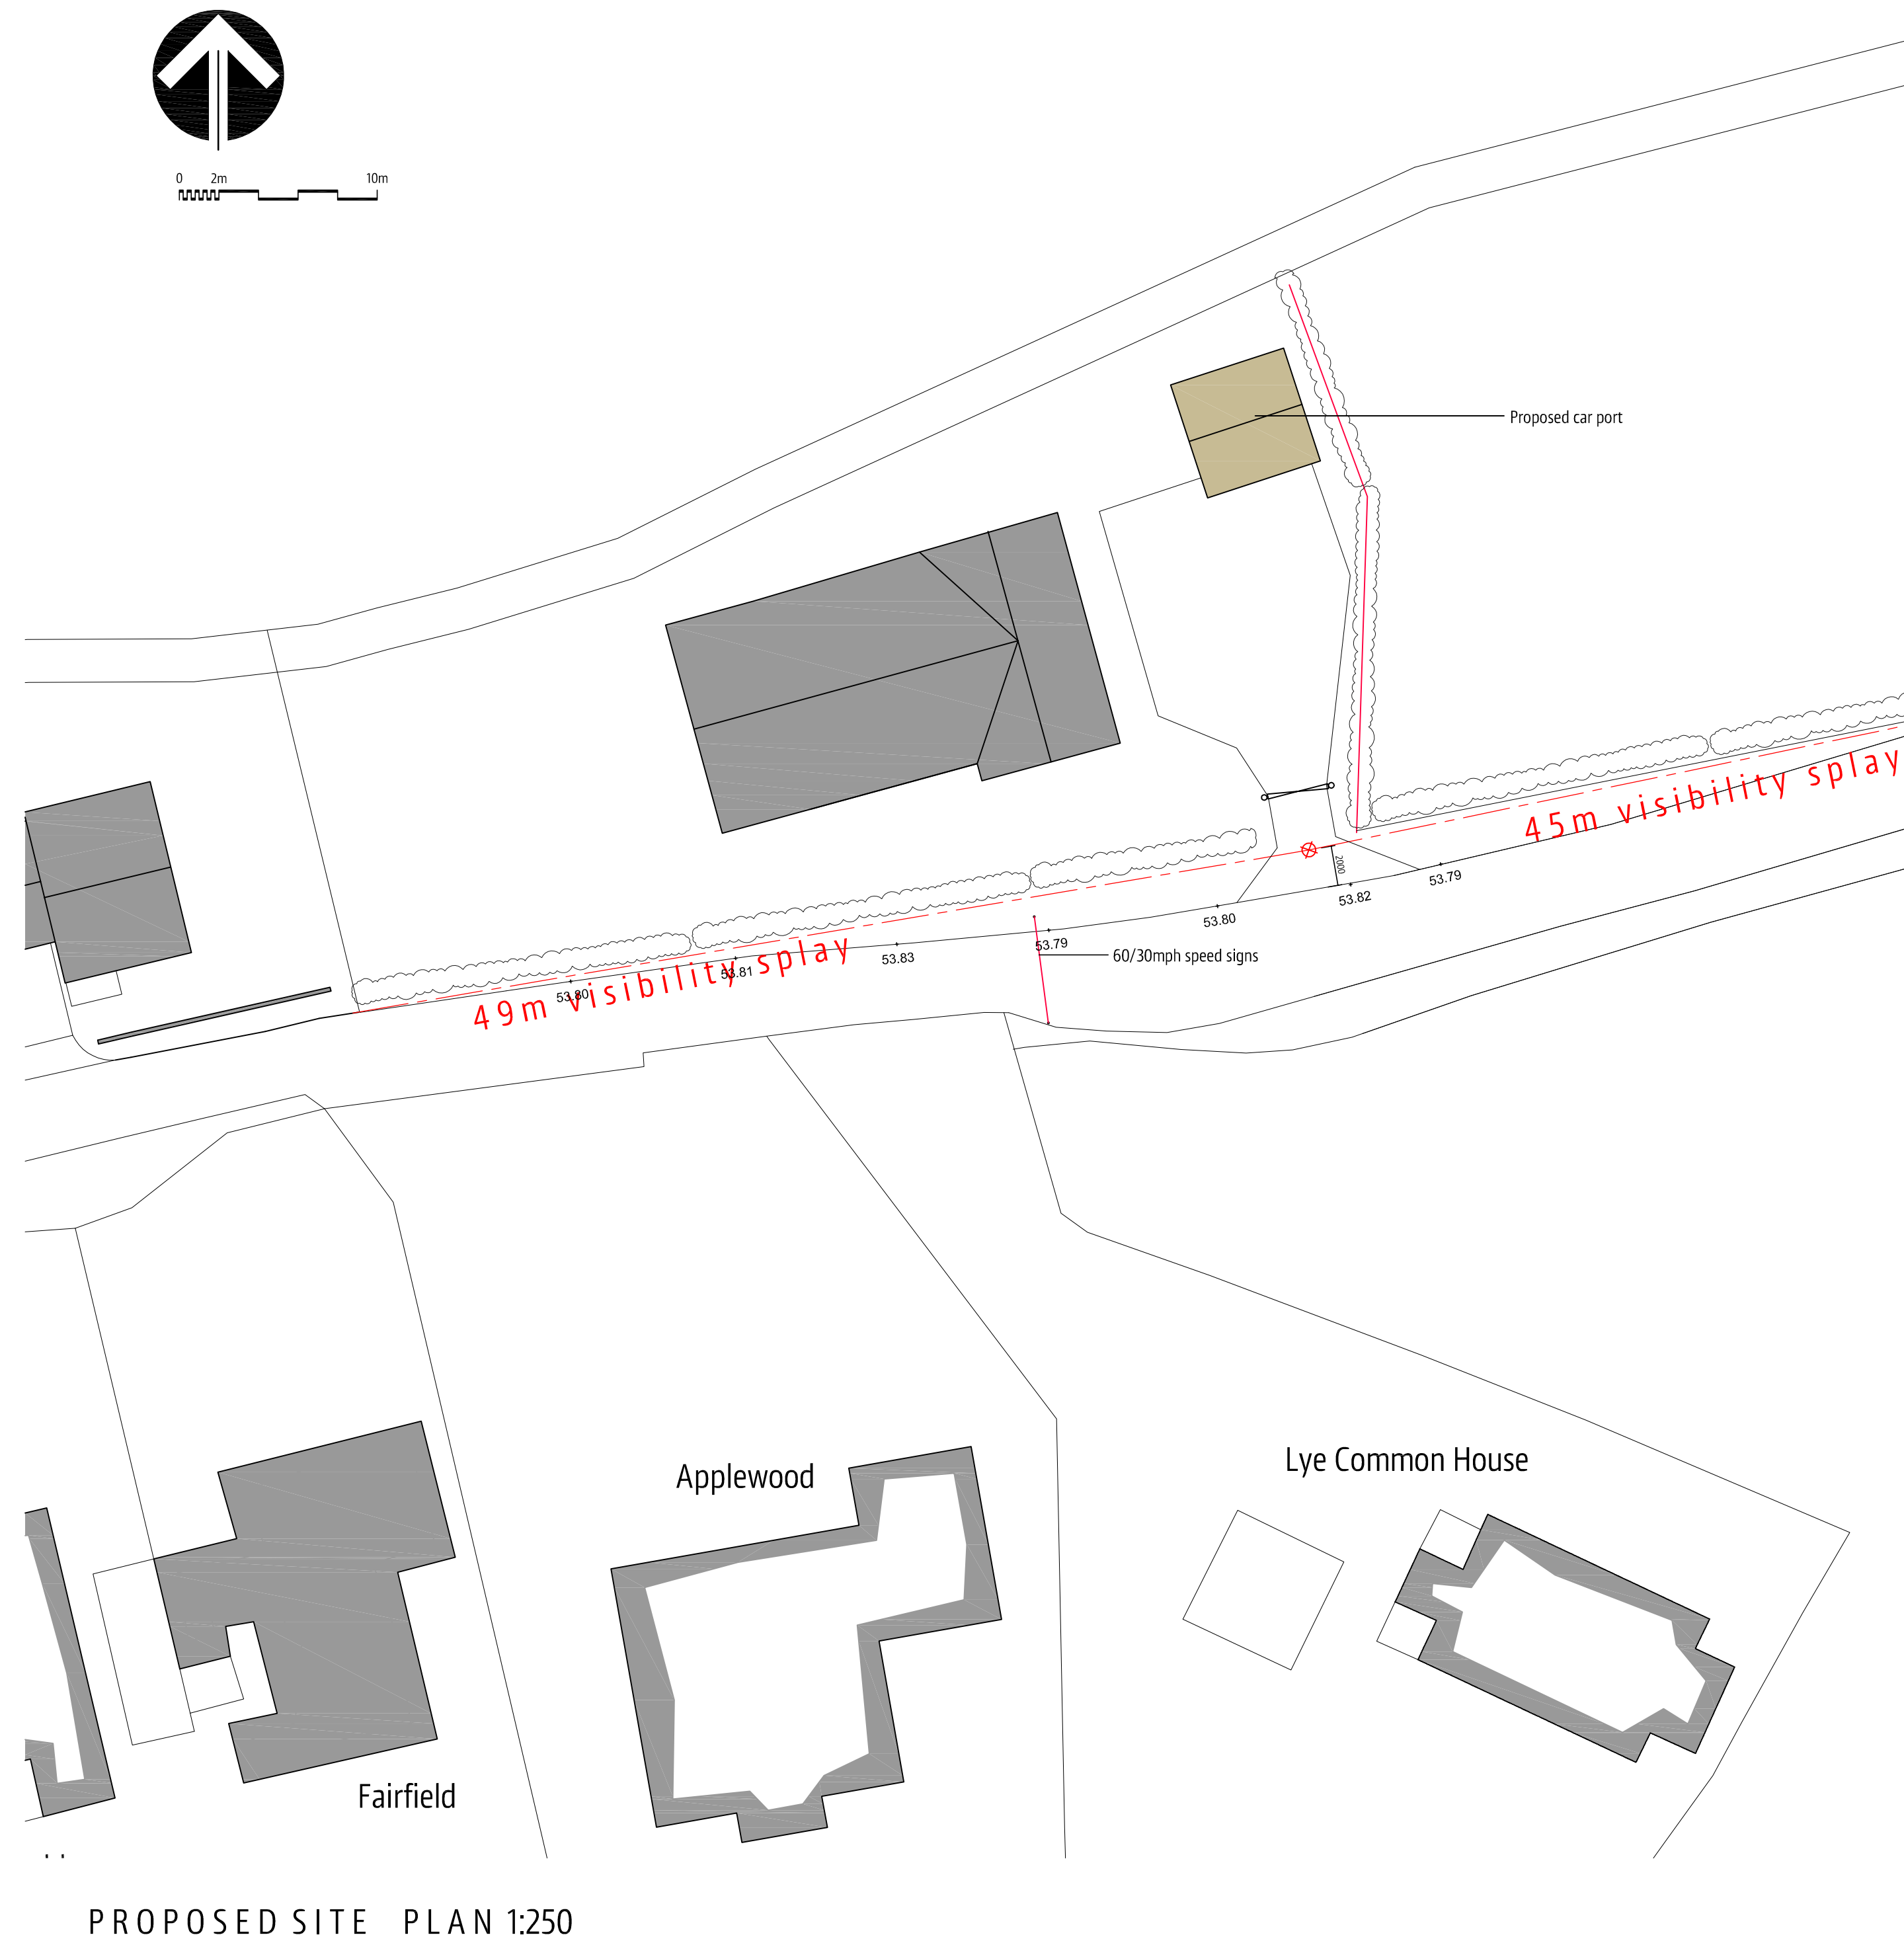

PROPOSED SITE PLAN 1:250



SITE LOCATION PLAN 1:1250
Site area 217sqm

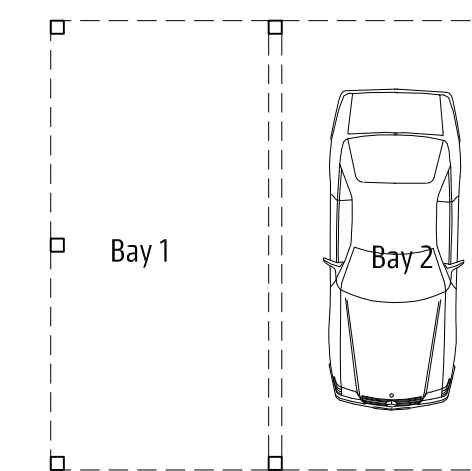

CAR PORT PLAN

