


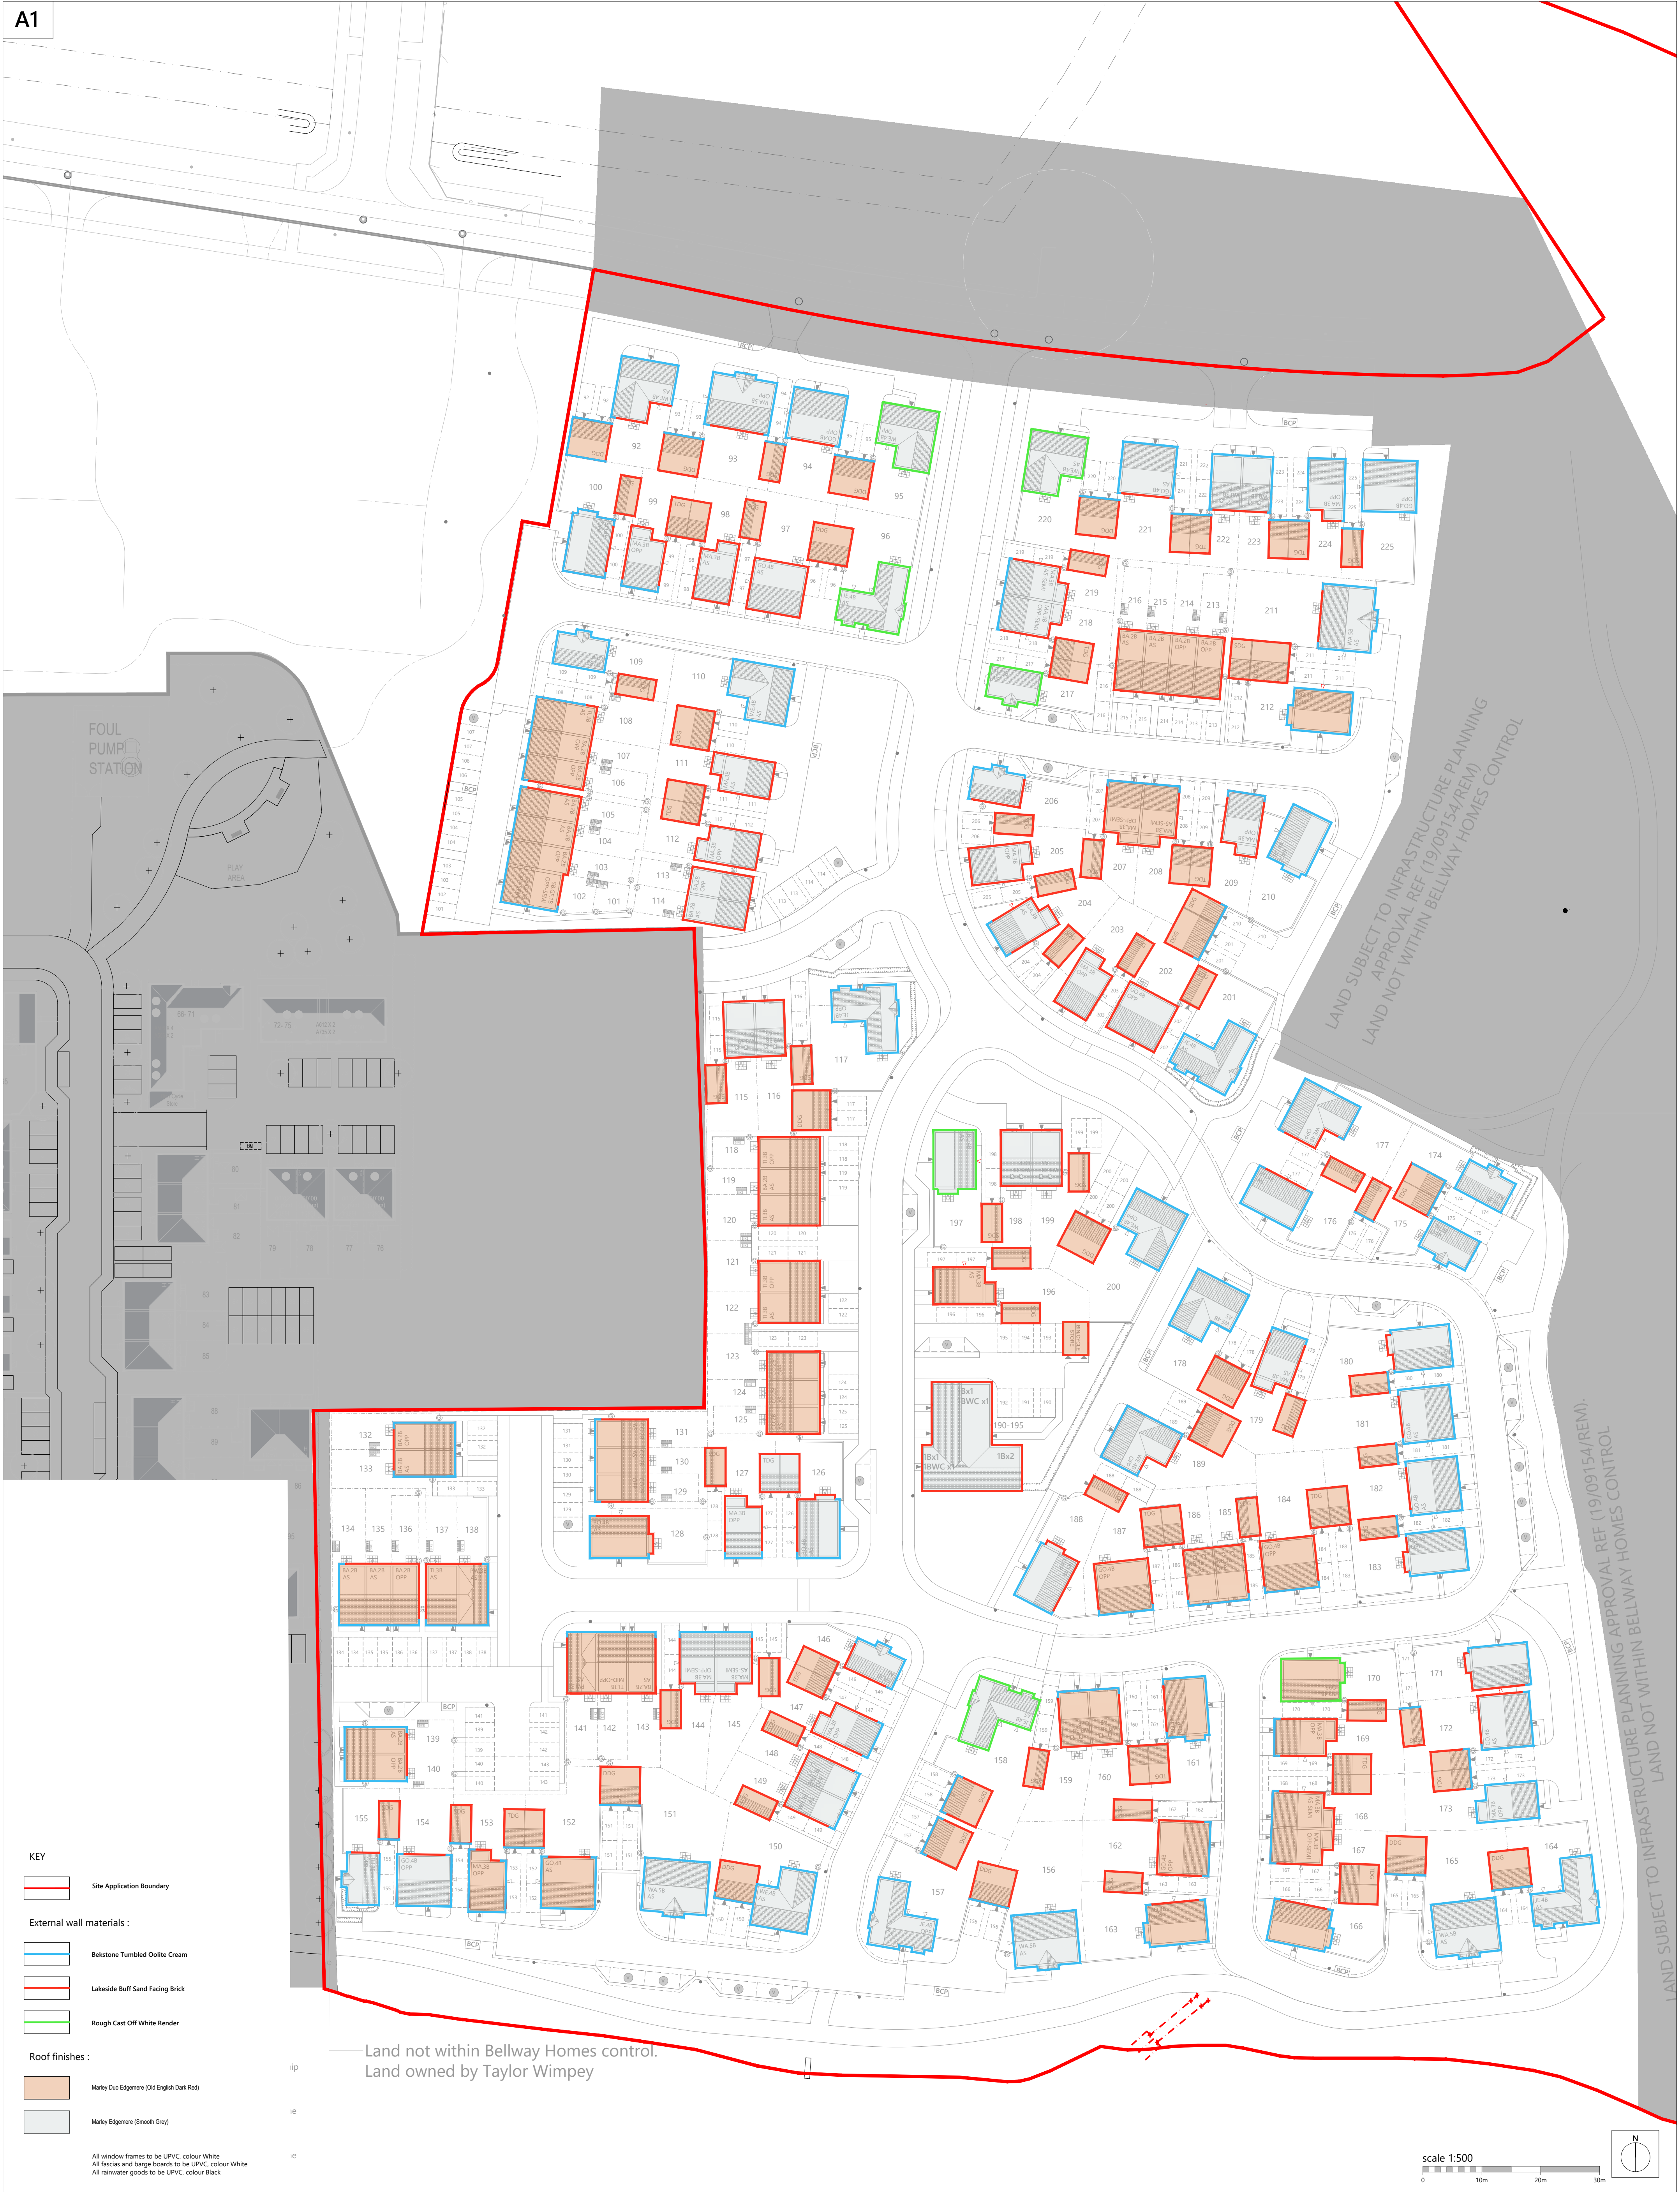

Romsey T:01794 367703
Portishead T:01275 407000
London T:01794 367703

www.thrivearchitects.co.uk

This drawing is the copyright of Thrive Architects Ltd ©. All rights reserved. Ordnance Survey Data © Crown Copyright. All rights reserved. Licence No. 100007359. Permission is granted to scale from this drawing for the purposes of Local Authority Planning Applications only. For all other purposes DO NOT scale from this drawing. Contractors, sub-contractors and suppliers are to check all relevant dimensions and levels of the site and building before commencing any shop drawings or building work. Any discrepancies should be recorded to the Architect. Where applicable this drawing is to be read in conjunction with the Consultants' drawings / Client's Construction Specification.

Rev	Description	Date	Au	Ch
A	Issued for Planning	NY1	NA	KK
B	Updated as per revised layout.	23.12.24	NA	KK
C	Updated as per clients comments.	09.01.25	EB	KK
D	Elevation materials amended for plots 174,180,183,140,201,93,94,95, 220,221,222,223,224,225.	07.02.25	KK	RP
E	Key amended regarding specification for Render	02.07.25	KK	KK
F	Updated as per revised layout.	02.10.25	KK	KK
G	Facade Materials updated as per clients comments on markup email dated 16.03.26. Plots 95,96,97,98,111,112, 113,114,115,116,123,124,125,158,170,196,197,198,199, 202,203,205,213,214,215,216,220.	25.03.26.25	KK	KK
H	Facade Materials updated as per clients comments on markup email dated 30.03.26. Plots 109,110,117,150,151, 156,157,164,165,173,174,175,178,200,201,210,212	30.03.26.25	KK	KK

Project Rowden Park, Chippenham Phase 5
Drawing Building Materials Layout - Phase 5

Client	Bellway Homes	Date	26.11.24
Job no.	BELL230512	Rev.	H
Dwg no.	BML01	Scale	1:500 at A1
Author	NA	Checked	KK
Status	PLANNING	Office	Portishead
Client ref.			

