



PV Layout Legend	
PV Capacity:	100.98 kwP
Module Brand:	DMEGC
Module Qty+Size:	198 x 510Wp
Inverter Brand:	Sungrow
AC Power:	1x 75K
Max. DC/AC Ratio:	1.34
Mounting Type:	S.Seam E/W(with lift adaptors)- TBC
Module Pitch:	Flat -TBC

- NOTES:
- ALL DIMENSIONS IN MM UNLESS OTHERWISE NOTED.

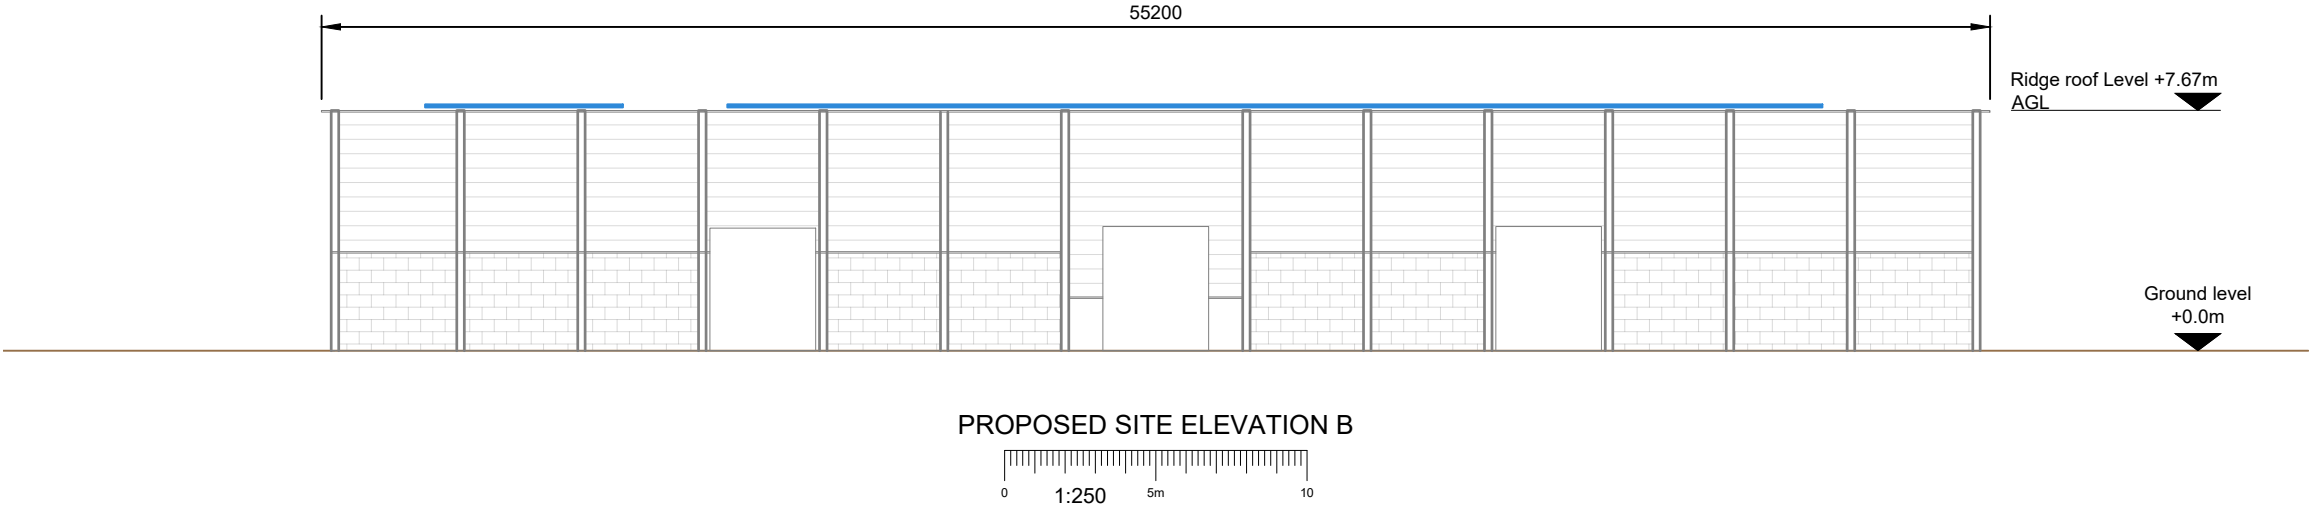

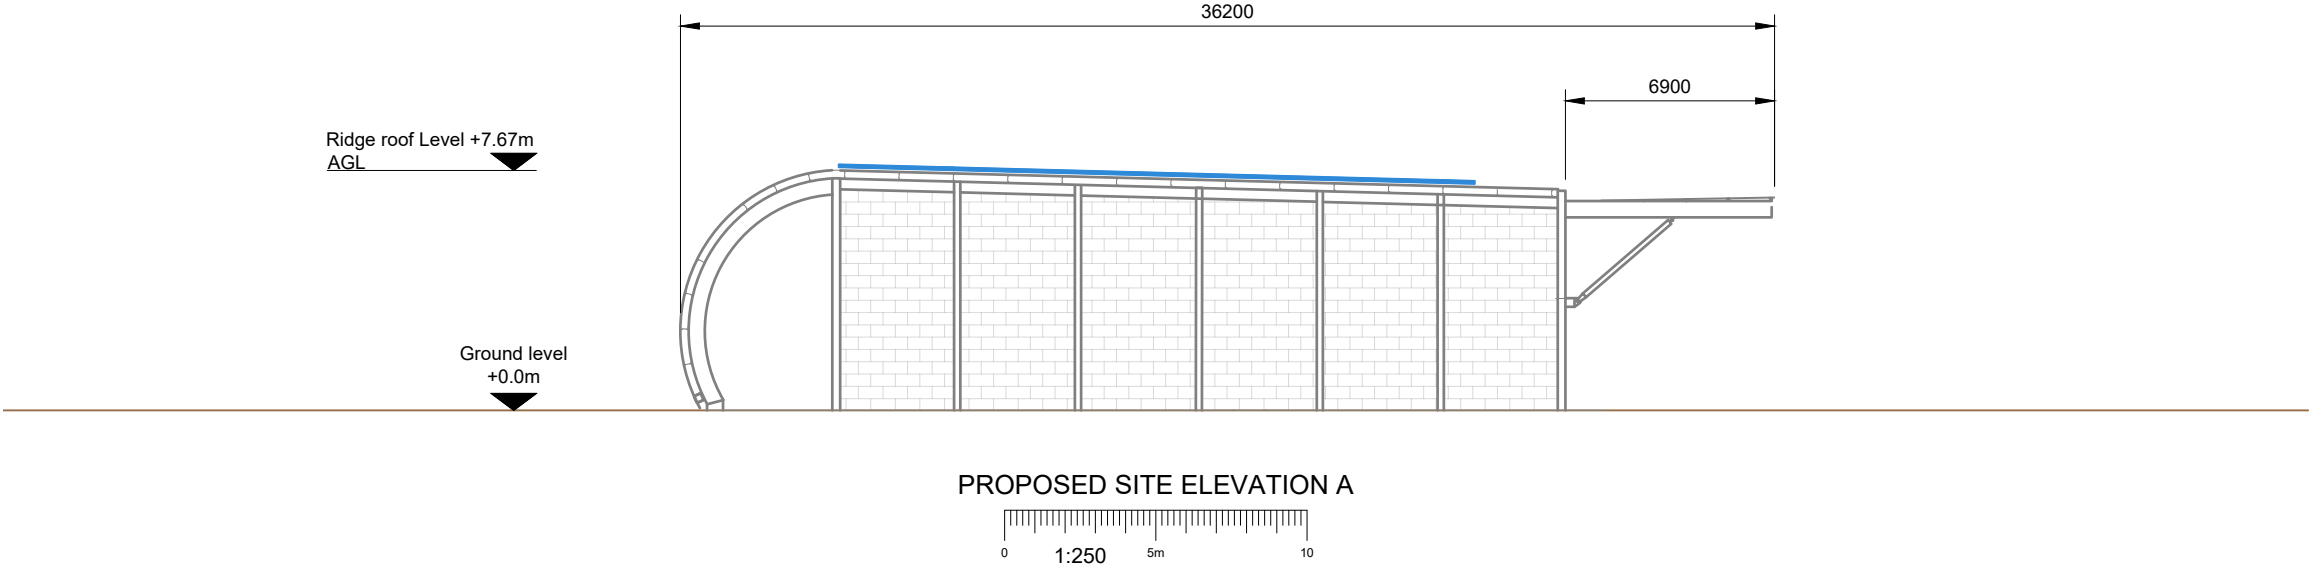

part of **mitie**
power & grid

Custom Solar Ltd
Sunbeam House
Broombank Road
Chesterfield, S41 9QJ

T: 01246 488488
www.customsolar.co.uk
sales@customsolar.co.uk

Site Name:	CS - MOD CORSHAM 2	
Address:	Westwells Rd, Corsham, SN13 9GB	
Title:	250 PROPOSED SITE ELEVATION A-B	
Project:	PROJECT	
Purpose of Issue:	PLANNING	
Master Drawing Register No:	CS - MOD Corsham 2_GA	Issue: A