




NOISE & LIGHT MITIGATION : LAND OFF SHERBOURNE DRIVE / ROGER WAY, OLD SARUM.

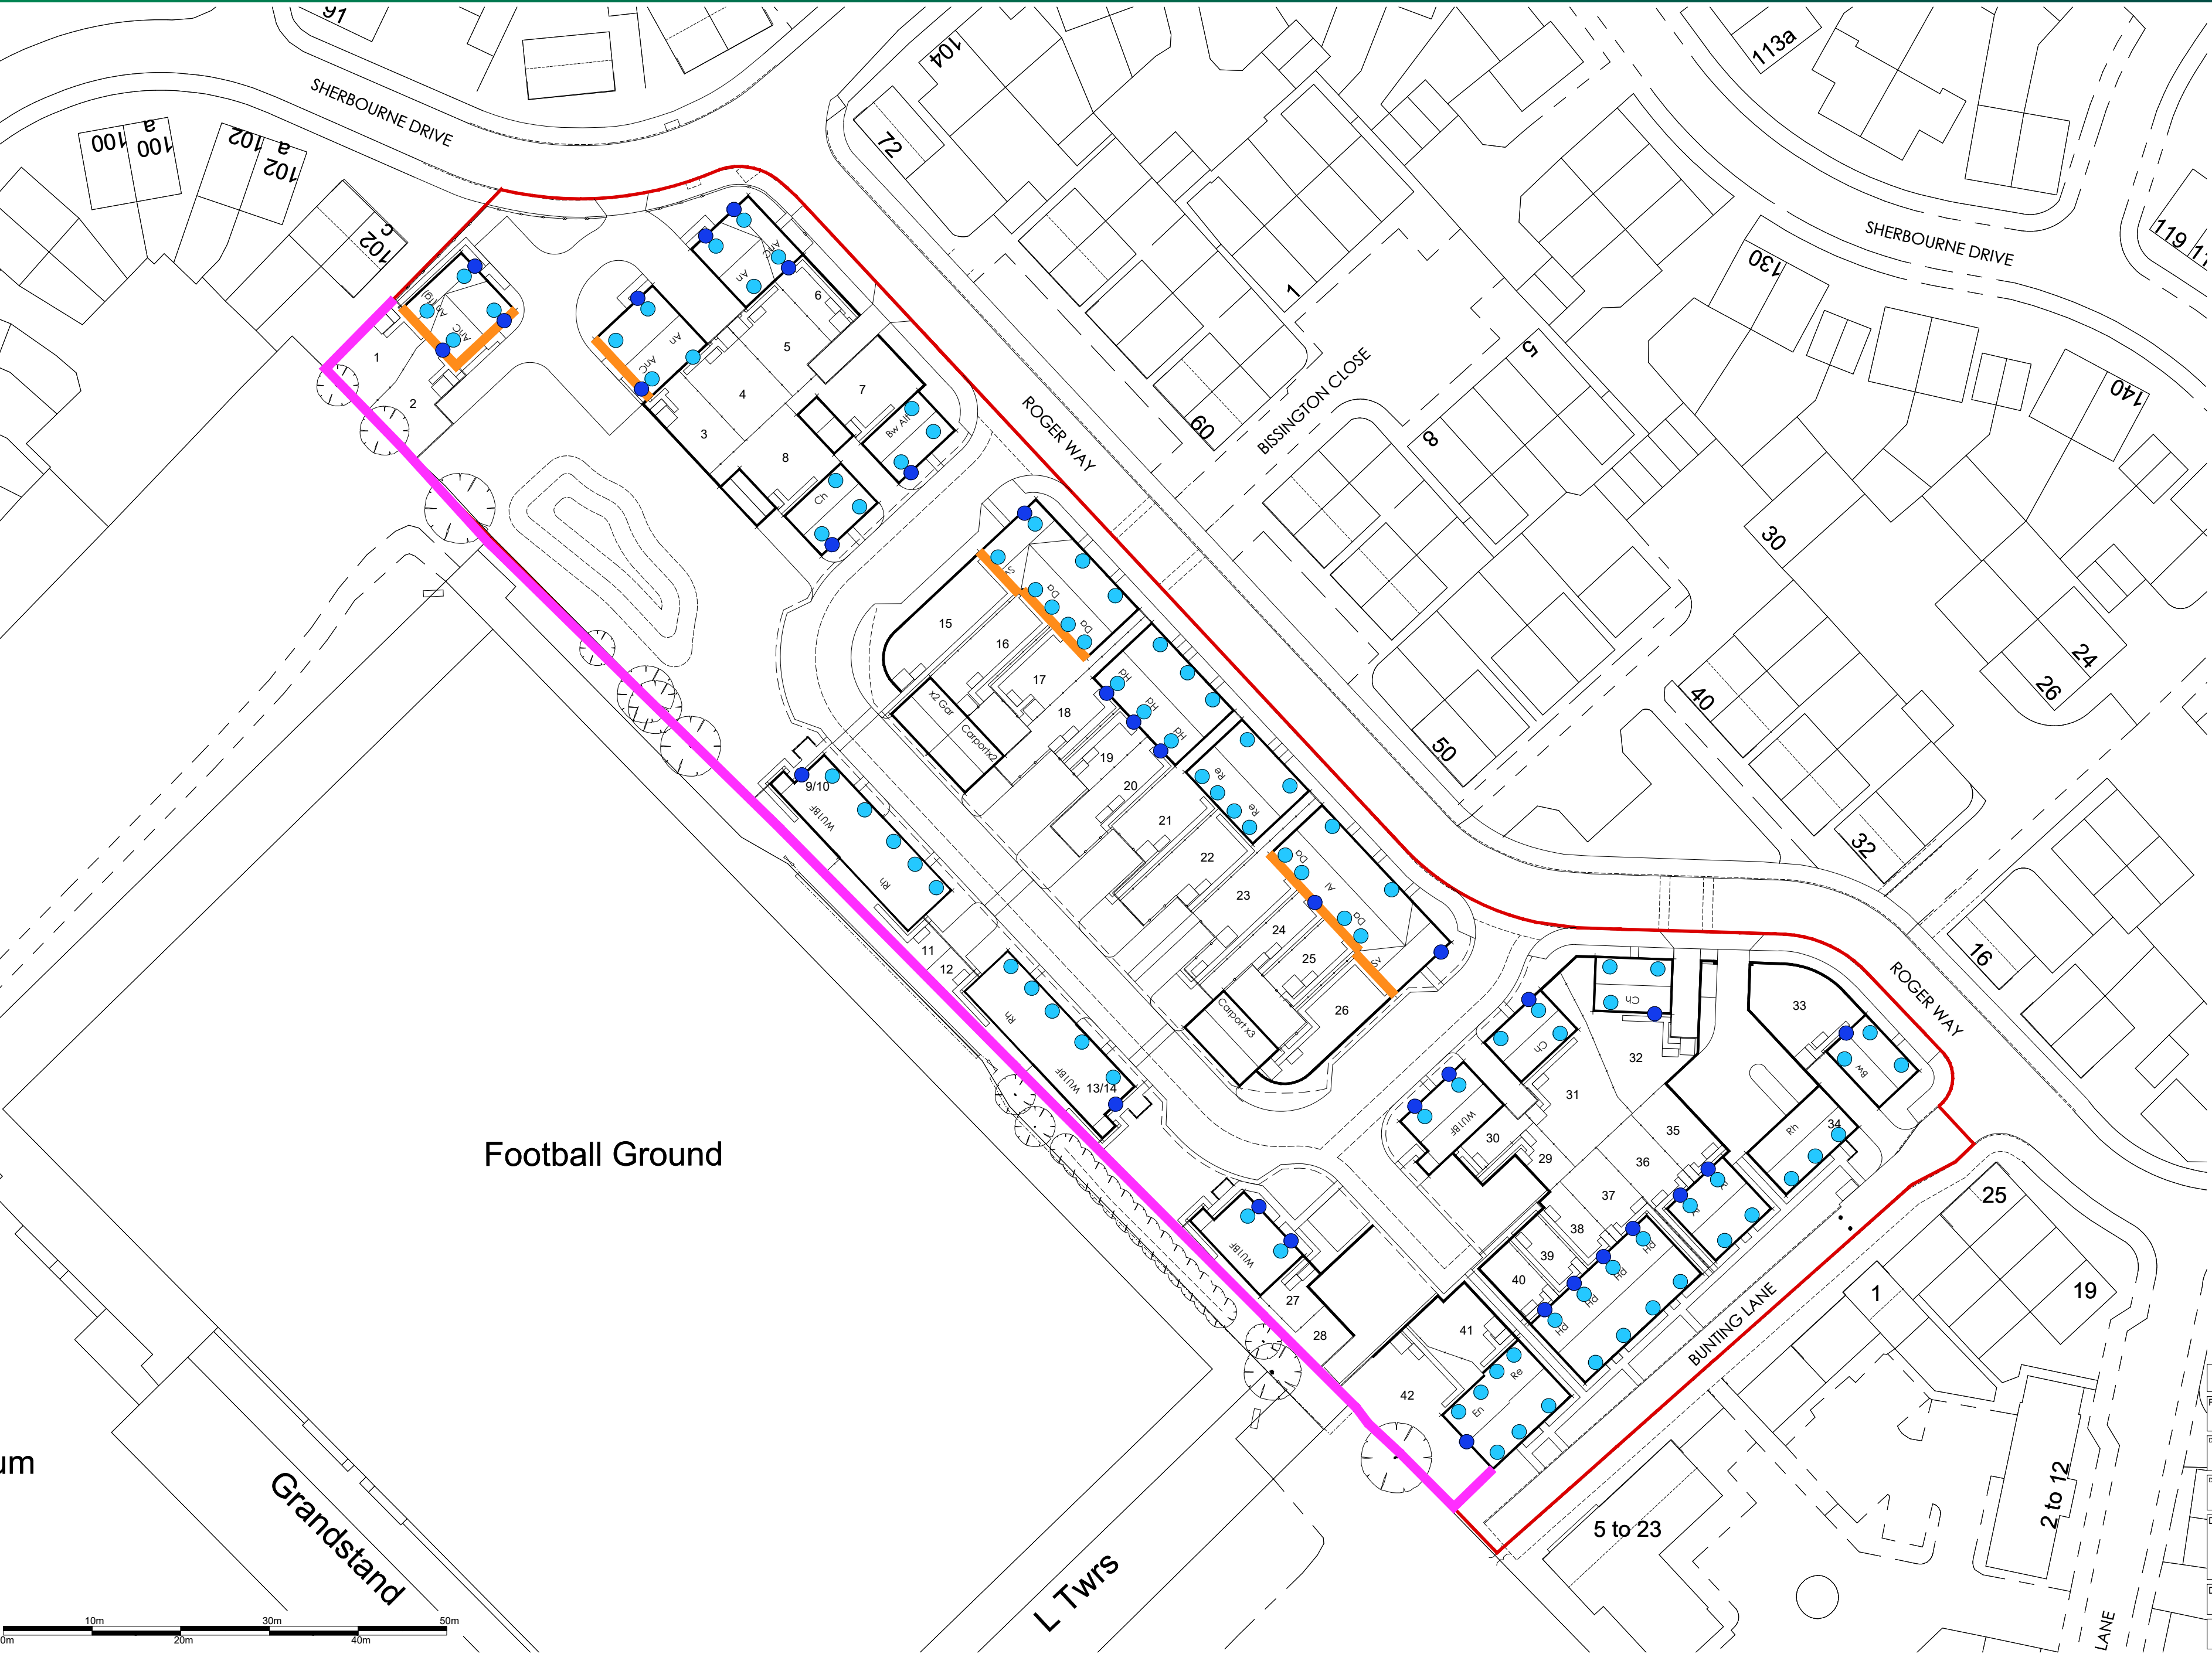

- Legend**
- Noise Mitigation**
- Mechanical Ventilation
- Ground Floor Habitable Rooms
 - 1st & 2nd Floor Habitable Rooms
- 3m High Acoustic Fence
- Light Mitigation**
- All Habitable Rooms to have Windows with Integral Black-Out Blinds along this facade
- All windows to be constructed to 4/6/4mm Or Similar
- To be read in conjunction with the following:
- Entran Residential Noise Assessment Ver 11 Dated January 2026
 - Environment Lighting Assessment Report R7/Ref SHD969

REVISIONS		DATE	BY
DRAWN	CHECKED	DATE	SCALE
AGTG	KH	MAY 2026	1:500@A2
DWG NO.	162.111		REV.
DRAWING TITLE			
NOISE & LIGHT MITIGATION			
LAND OFF SHERBOURNE DRIVE / ROGER WAY, OLD SARUM.			
DRAWING STATUS		PLANNING	
This drawing is the copyright of Persimmon Homes Ltd and has been produced for planning purposes only. Such drawings can be scaled but are not to be used for construction or sales documents.			