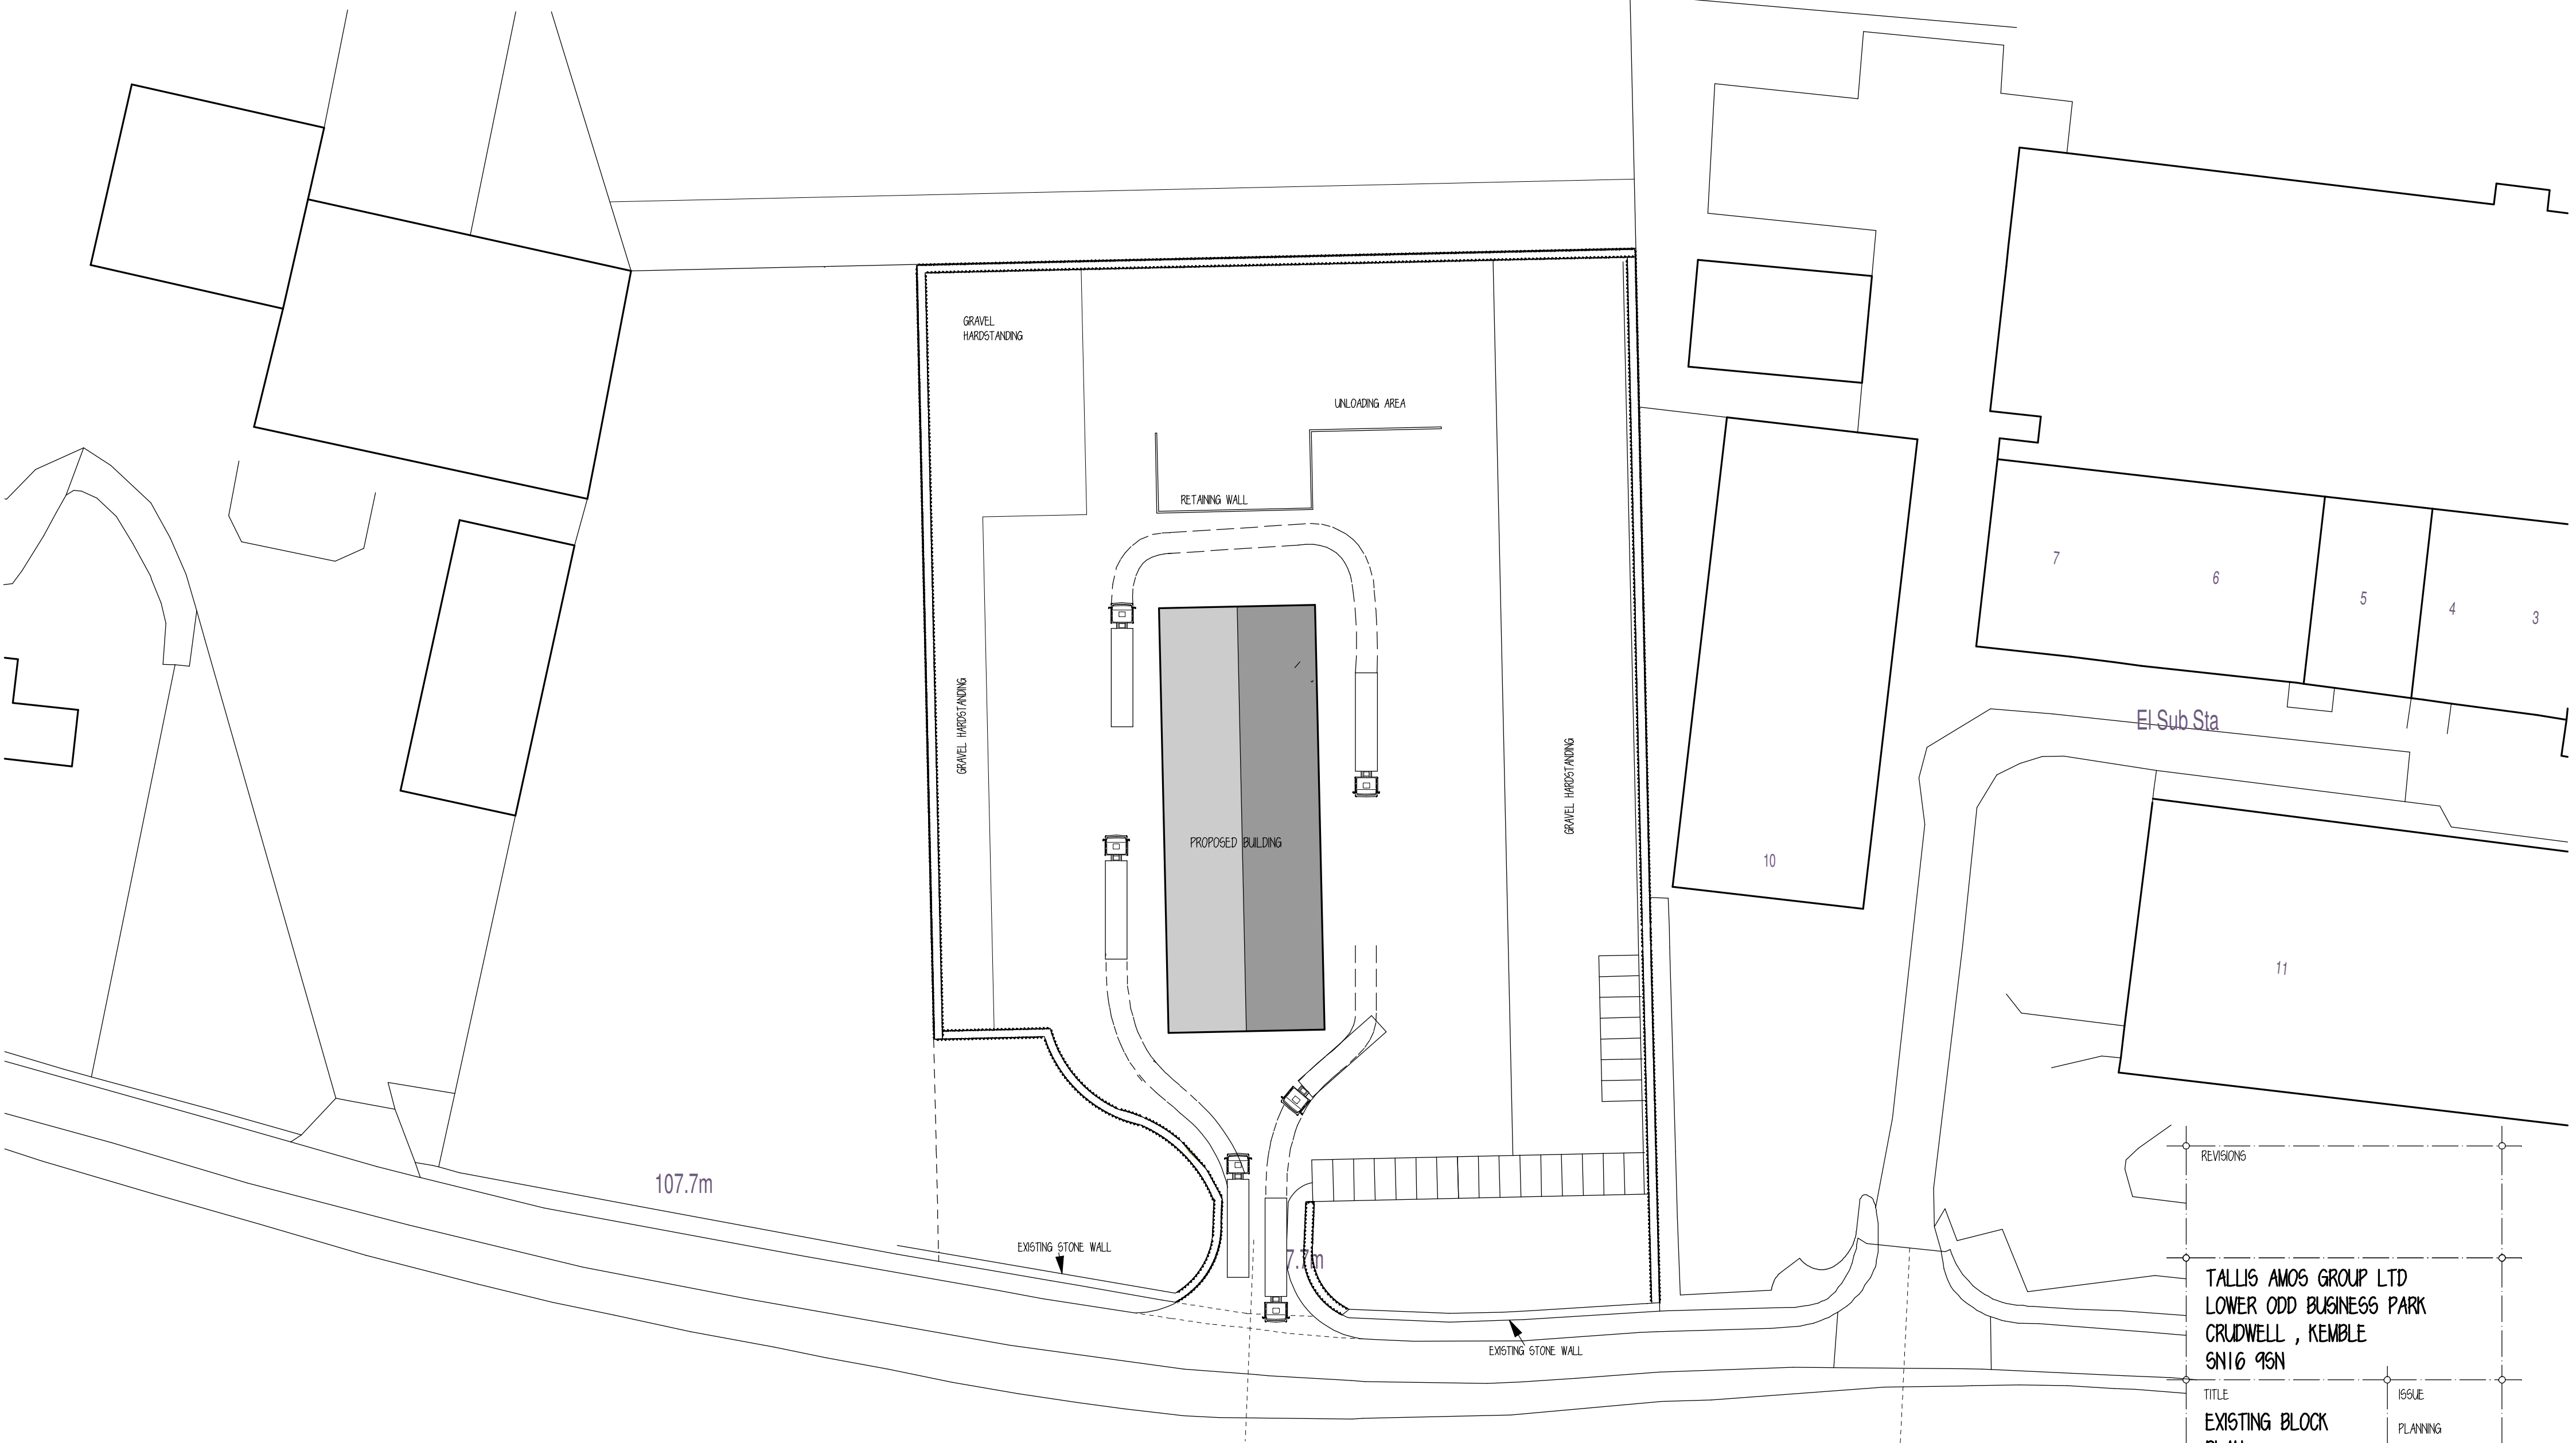


REVISIONS

TALLIS AMOS GROUP LTD
LOWER ODD BUSINESS PARK
CRUDWELL , KEMBLE
SN16 9SN

TITLE
EXISTING BLOCK
PLAN

ISSUE
PLANNING

DATE: APRIL 2026

SCALE: 1:500 @ A2

DRAWN BY: SP

DRG. NO.

2605.04A

PERROTT BUILDING SERVICES LTD
WEST TOWN HOUSE,
KINGSLAND
LEOMINSTER
HEREFORDSHIRE HR6 9SE