




X (EASTING, Y
(NORTHING)
412246, 140063

© THIS DRAWING IS THE COPYRIGHT OF
MICHAEL LYONS ARCHITECTURE AND
MUST NOT BE COPIED, USED OR
DISCLOSED WITHOUT PRIOR PERMISSION.

THIS DRAWING MUST NOT BE SCALED.
ALL DIMENSIONS ARE TO BE CHECKED ON
SITE BEFORE WORK IS COMMENCED. ANY
DISCREPANCIES ARE TO BE REPORTED
IMMEDIATELY TO THE CONSULTANTS.

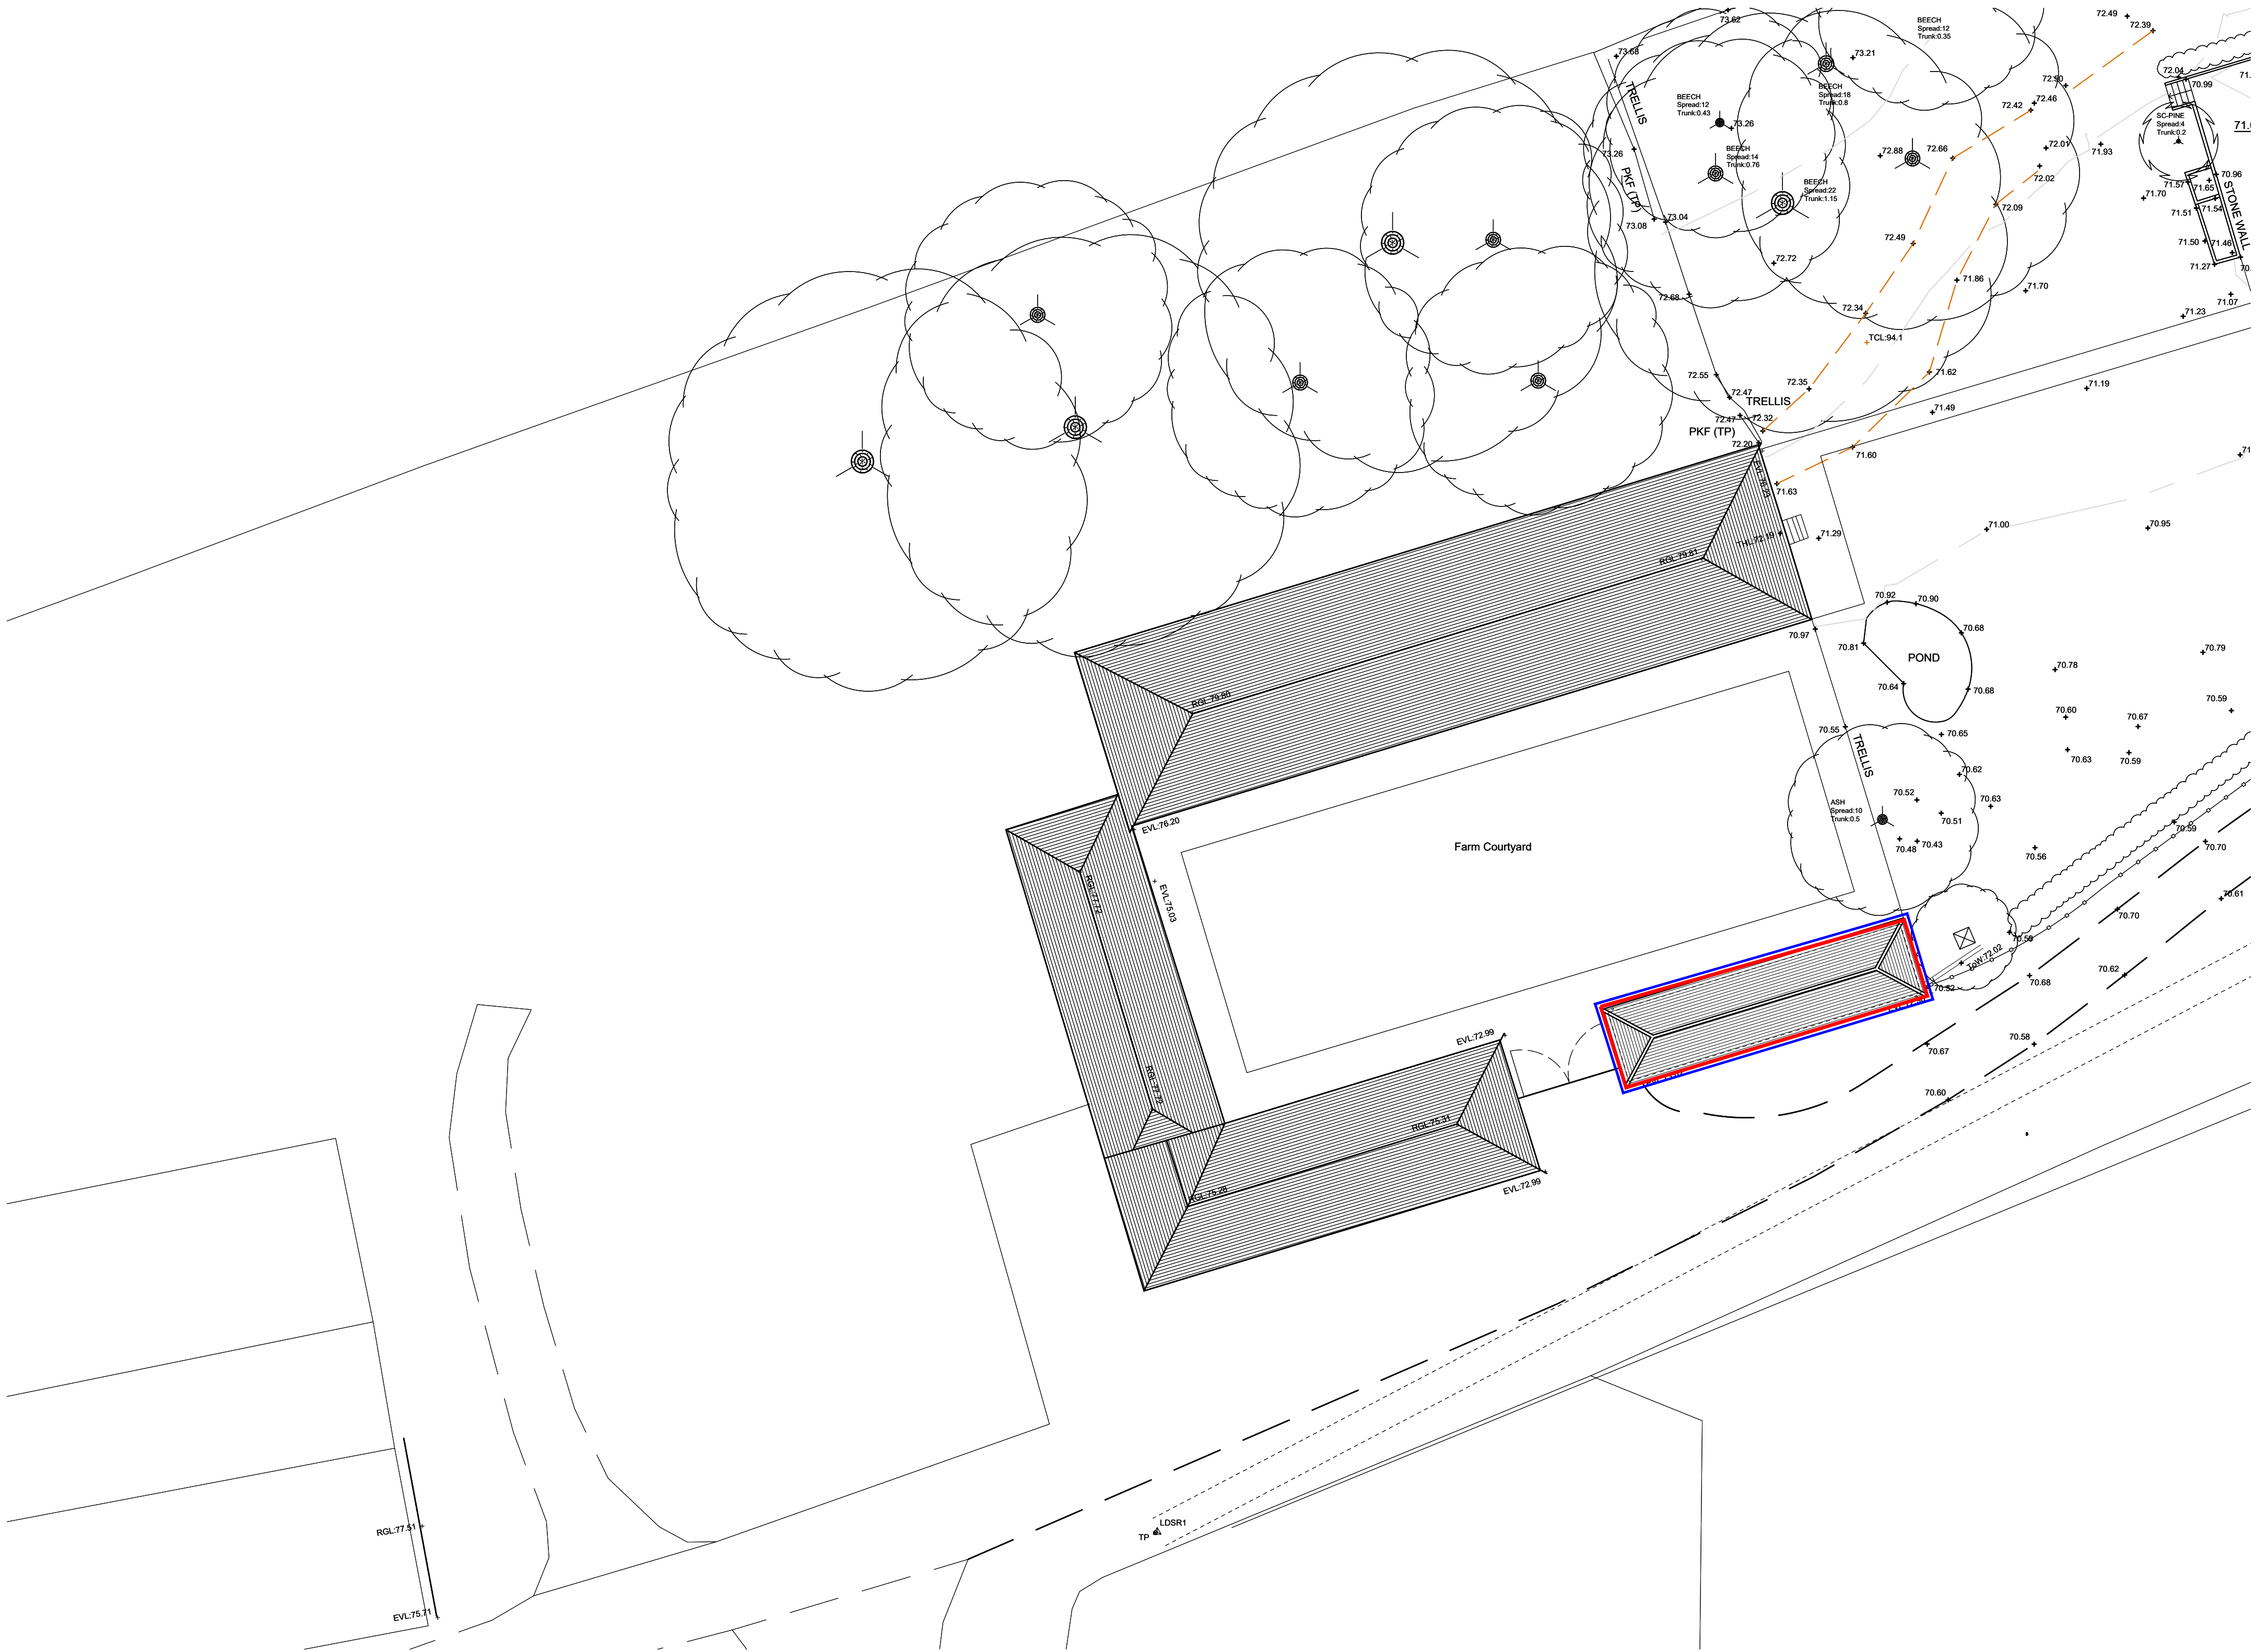

Notice Plan 1:200 @ A1

Revisions

Michael Lyons Architecture

1 Manor Farm Barns
Burcombe Lane, Burcombe
Salisbury, SP2 0EJ
Tel: 01722 743186
info@mlarchitecture.co.uk

Project:
Springbottom Farm
Wilsford Cum Lake
Salisbury, SP4 7BY

Drawing:
Farm Shop
Notice Plan

Drawing No: 649 S.02

Scale: 1:200
1:400

Origination Date: May 2026

Drawn by: ET
Issued by: ET
Approved by: ML

- | | |
|---|--------------------------------------|
| ☐ For Approval | ☐ For Comment |
| ☒ For Information | ☐ Tender |
| ☐ Construction | ☐ As Built |

SCALE IN METRES (1:200 @ A1 & 1:400 @ A3)