


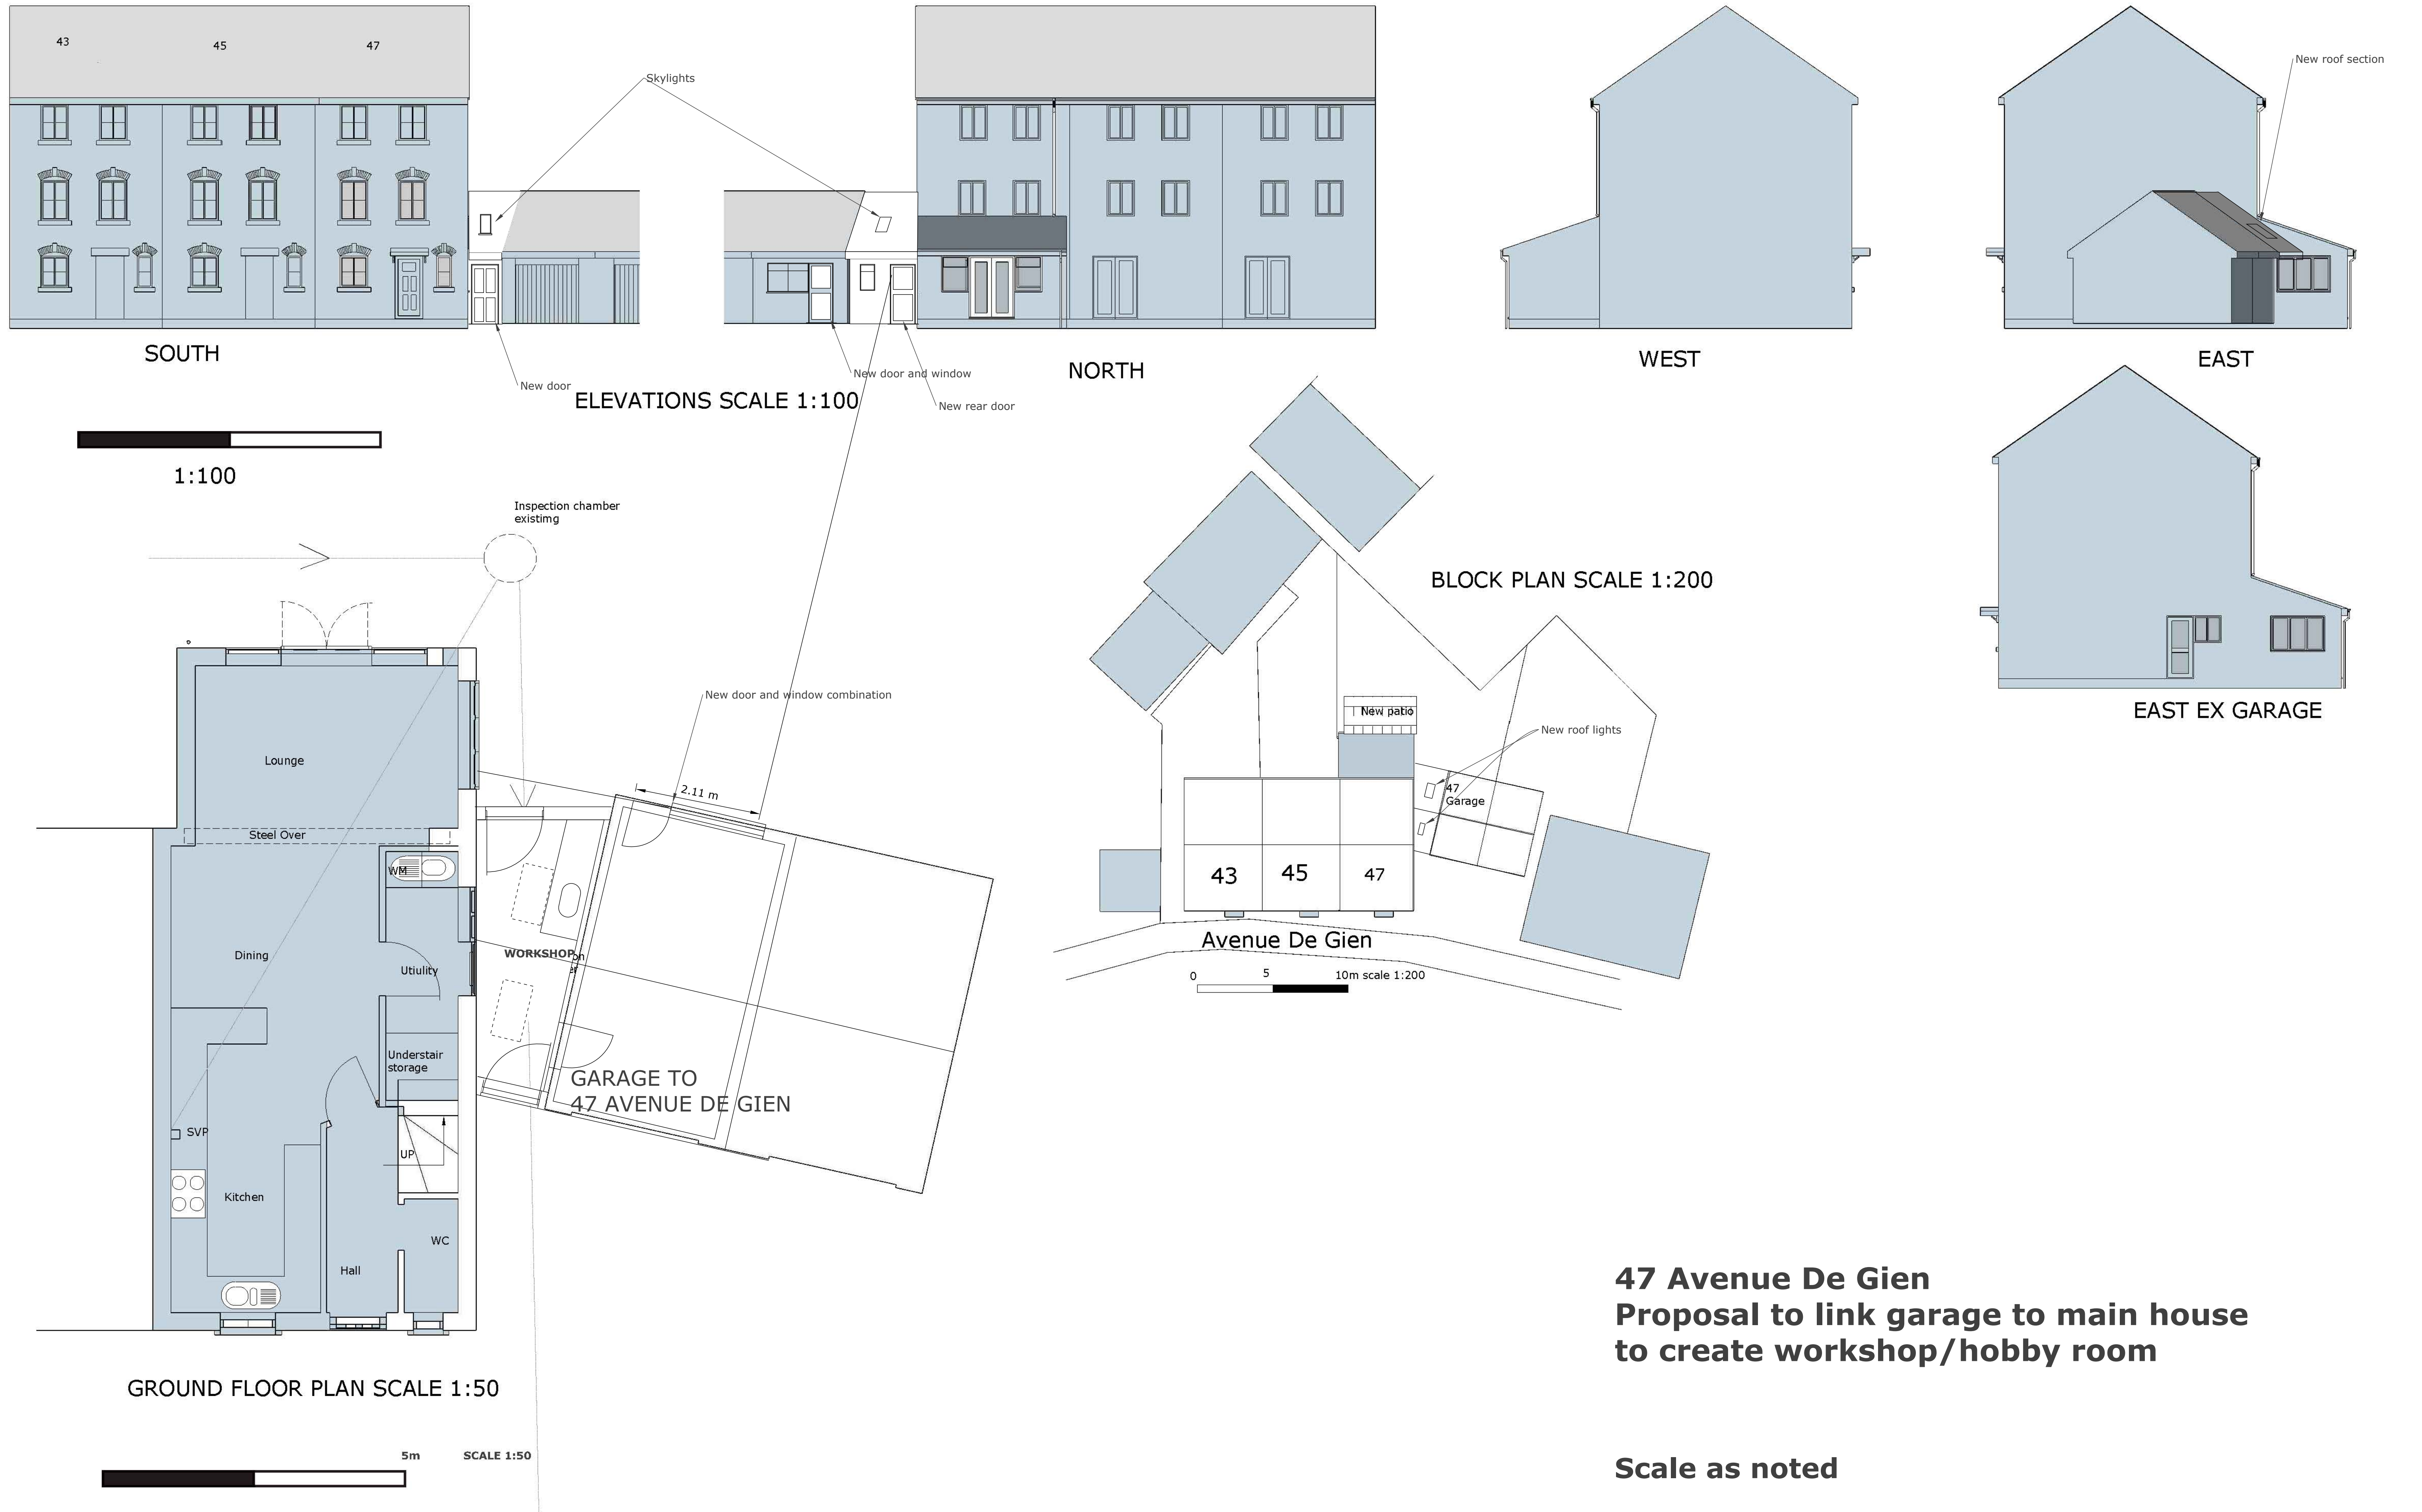

47 Avenue De Gien
Proposal to link garage to main house
to create workshop/hobby room

Scale as noted

Drawing no 002