


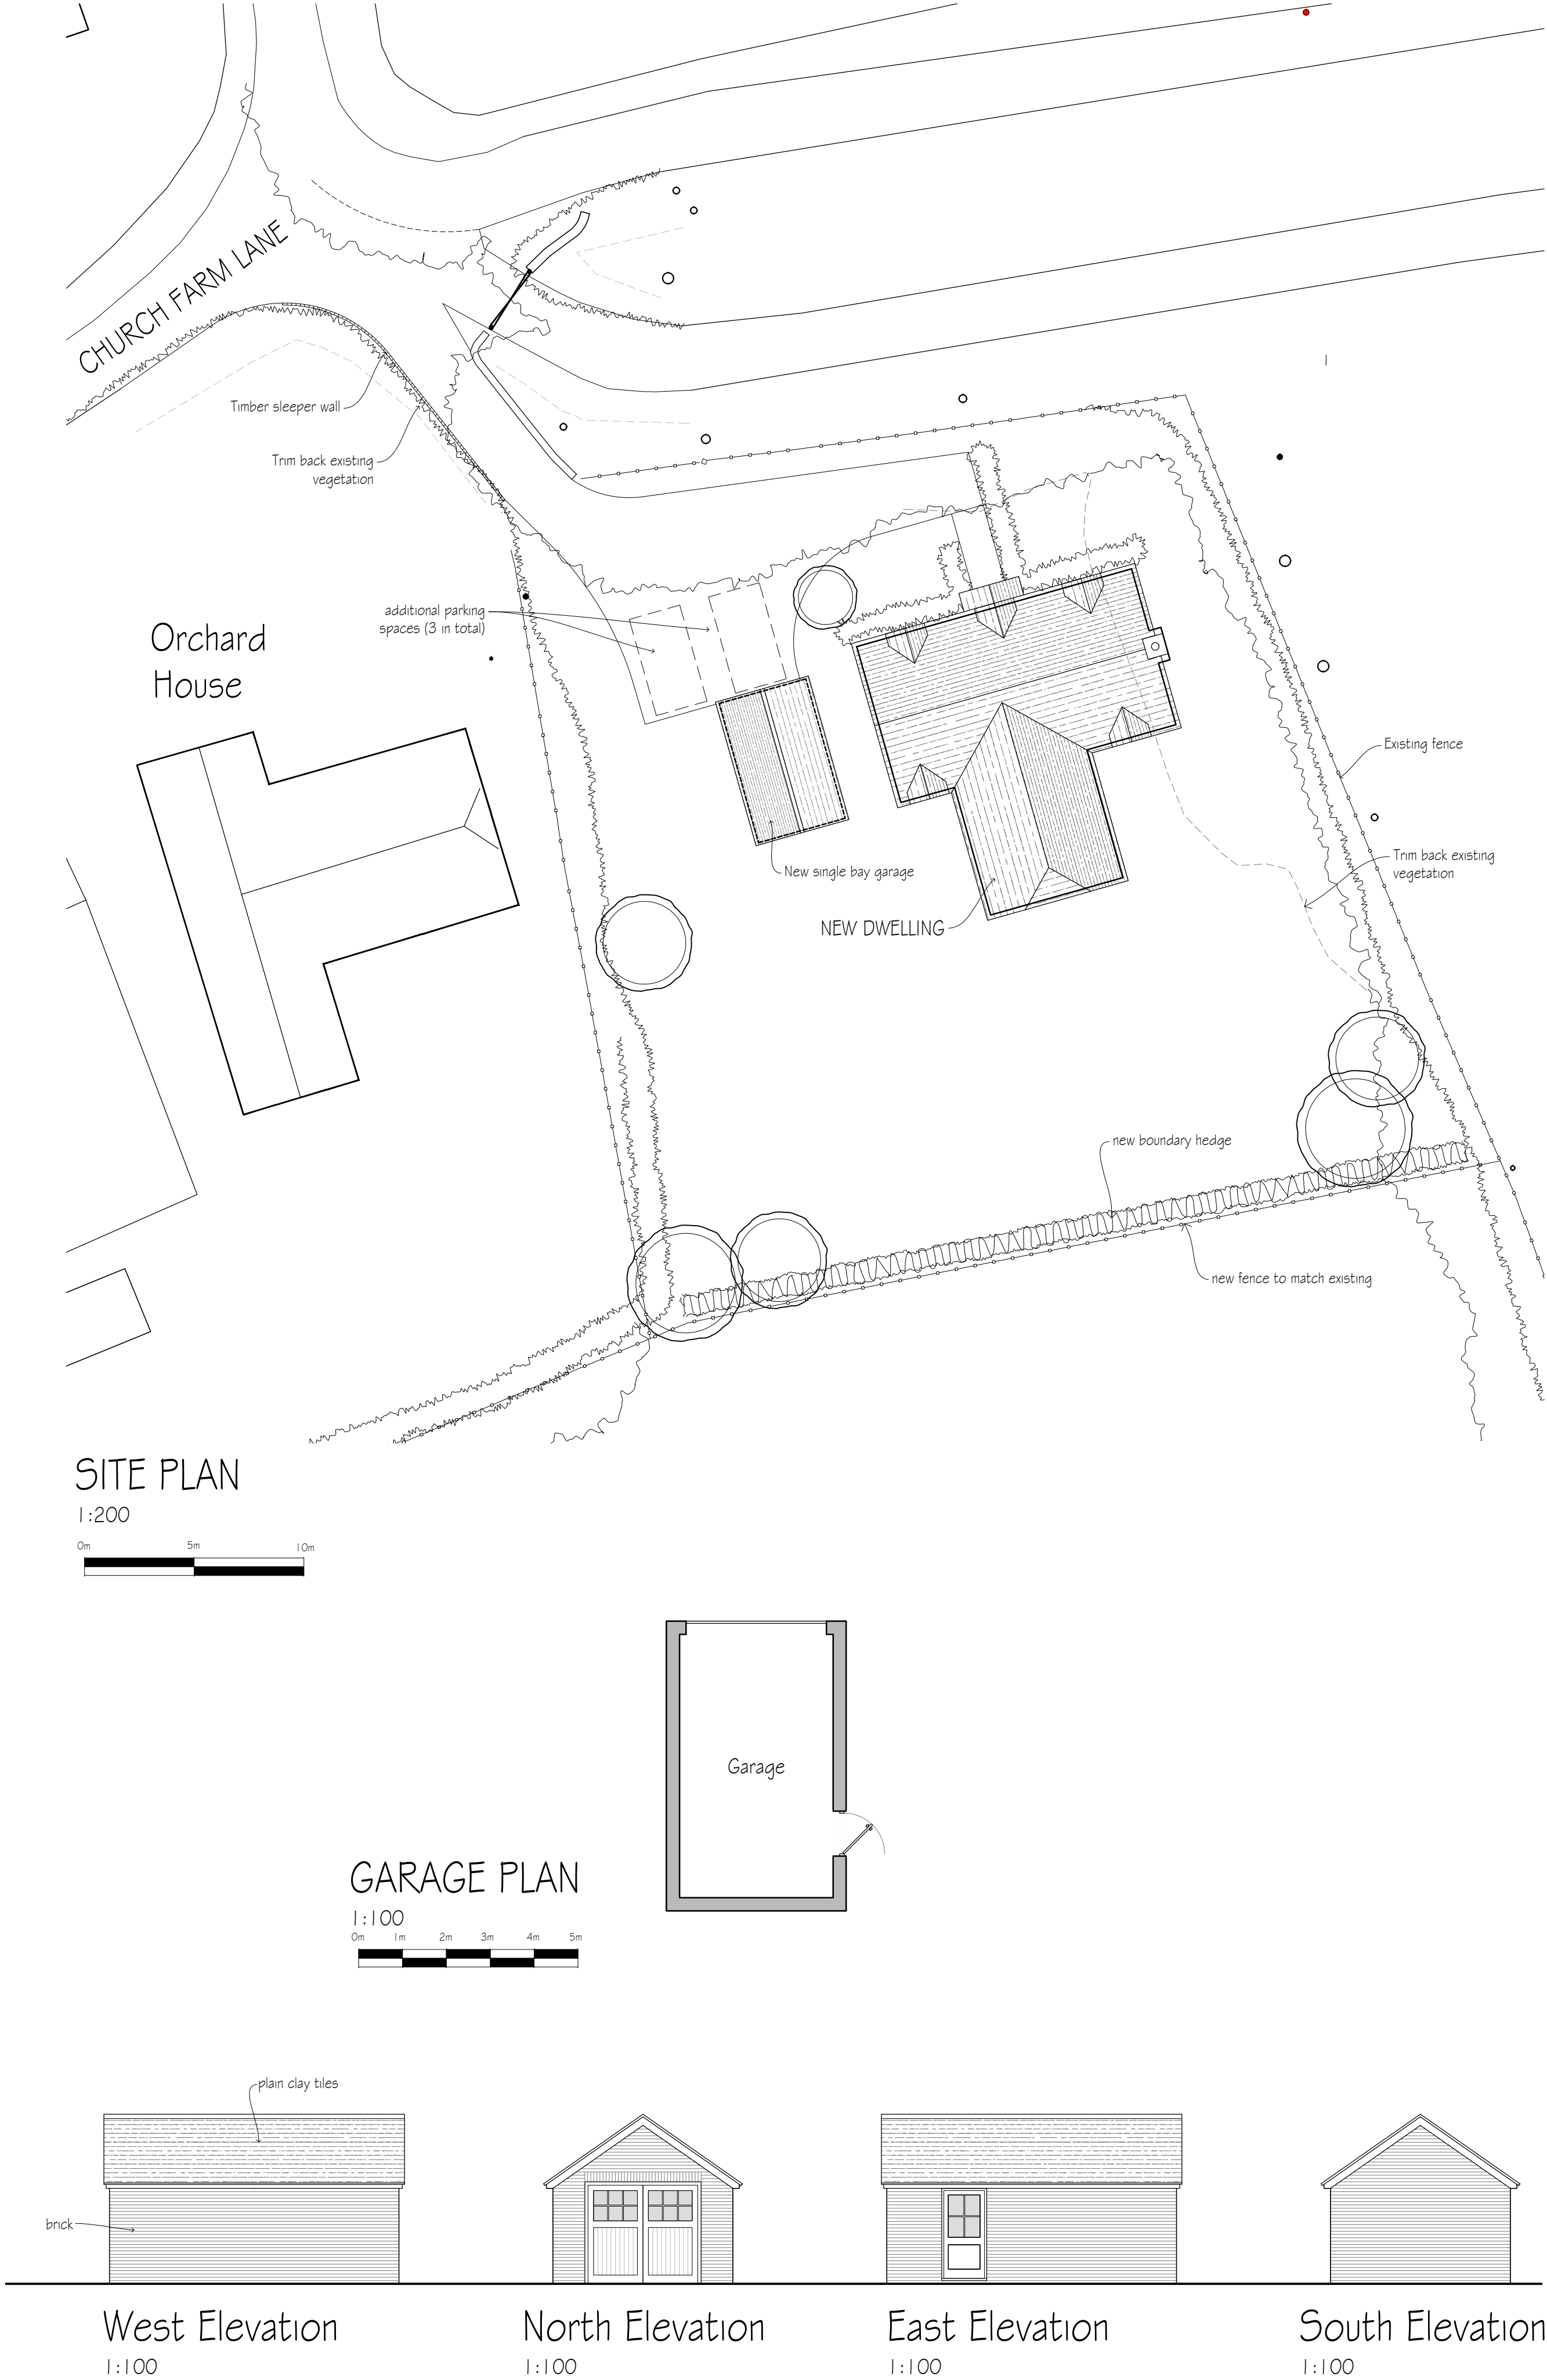

A	Revised scheme	DC	22.04.25
revisions		initial	date

Contractors, Sub Contractors and Suppliers are to check all relevant dimensions and levels of site and buildings before commencing any shop drawings or building work.

This drawing is copyright and may not be reproduced in any part of form without the written consent of Fowler Architecture and Planning

project
LAND at WOODBOROUGH
Woodborough

drawing
**Site & Block
Plans, Garage**

scale	drawn by	date
various@A1	DC	Nov 2025

241024-25	A
drawing no	rev

**FOWLER
ARCHITECTURE & PLANNING**

39 High Street
Pewsey
Wiltshire
SN9 5AF

tel (01672) 569444
fax (01672) 569488
enquiries@faap.co.uk