


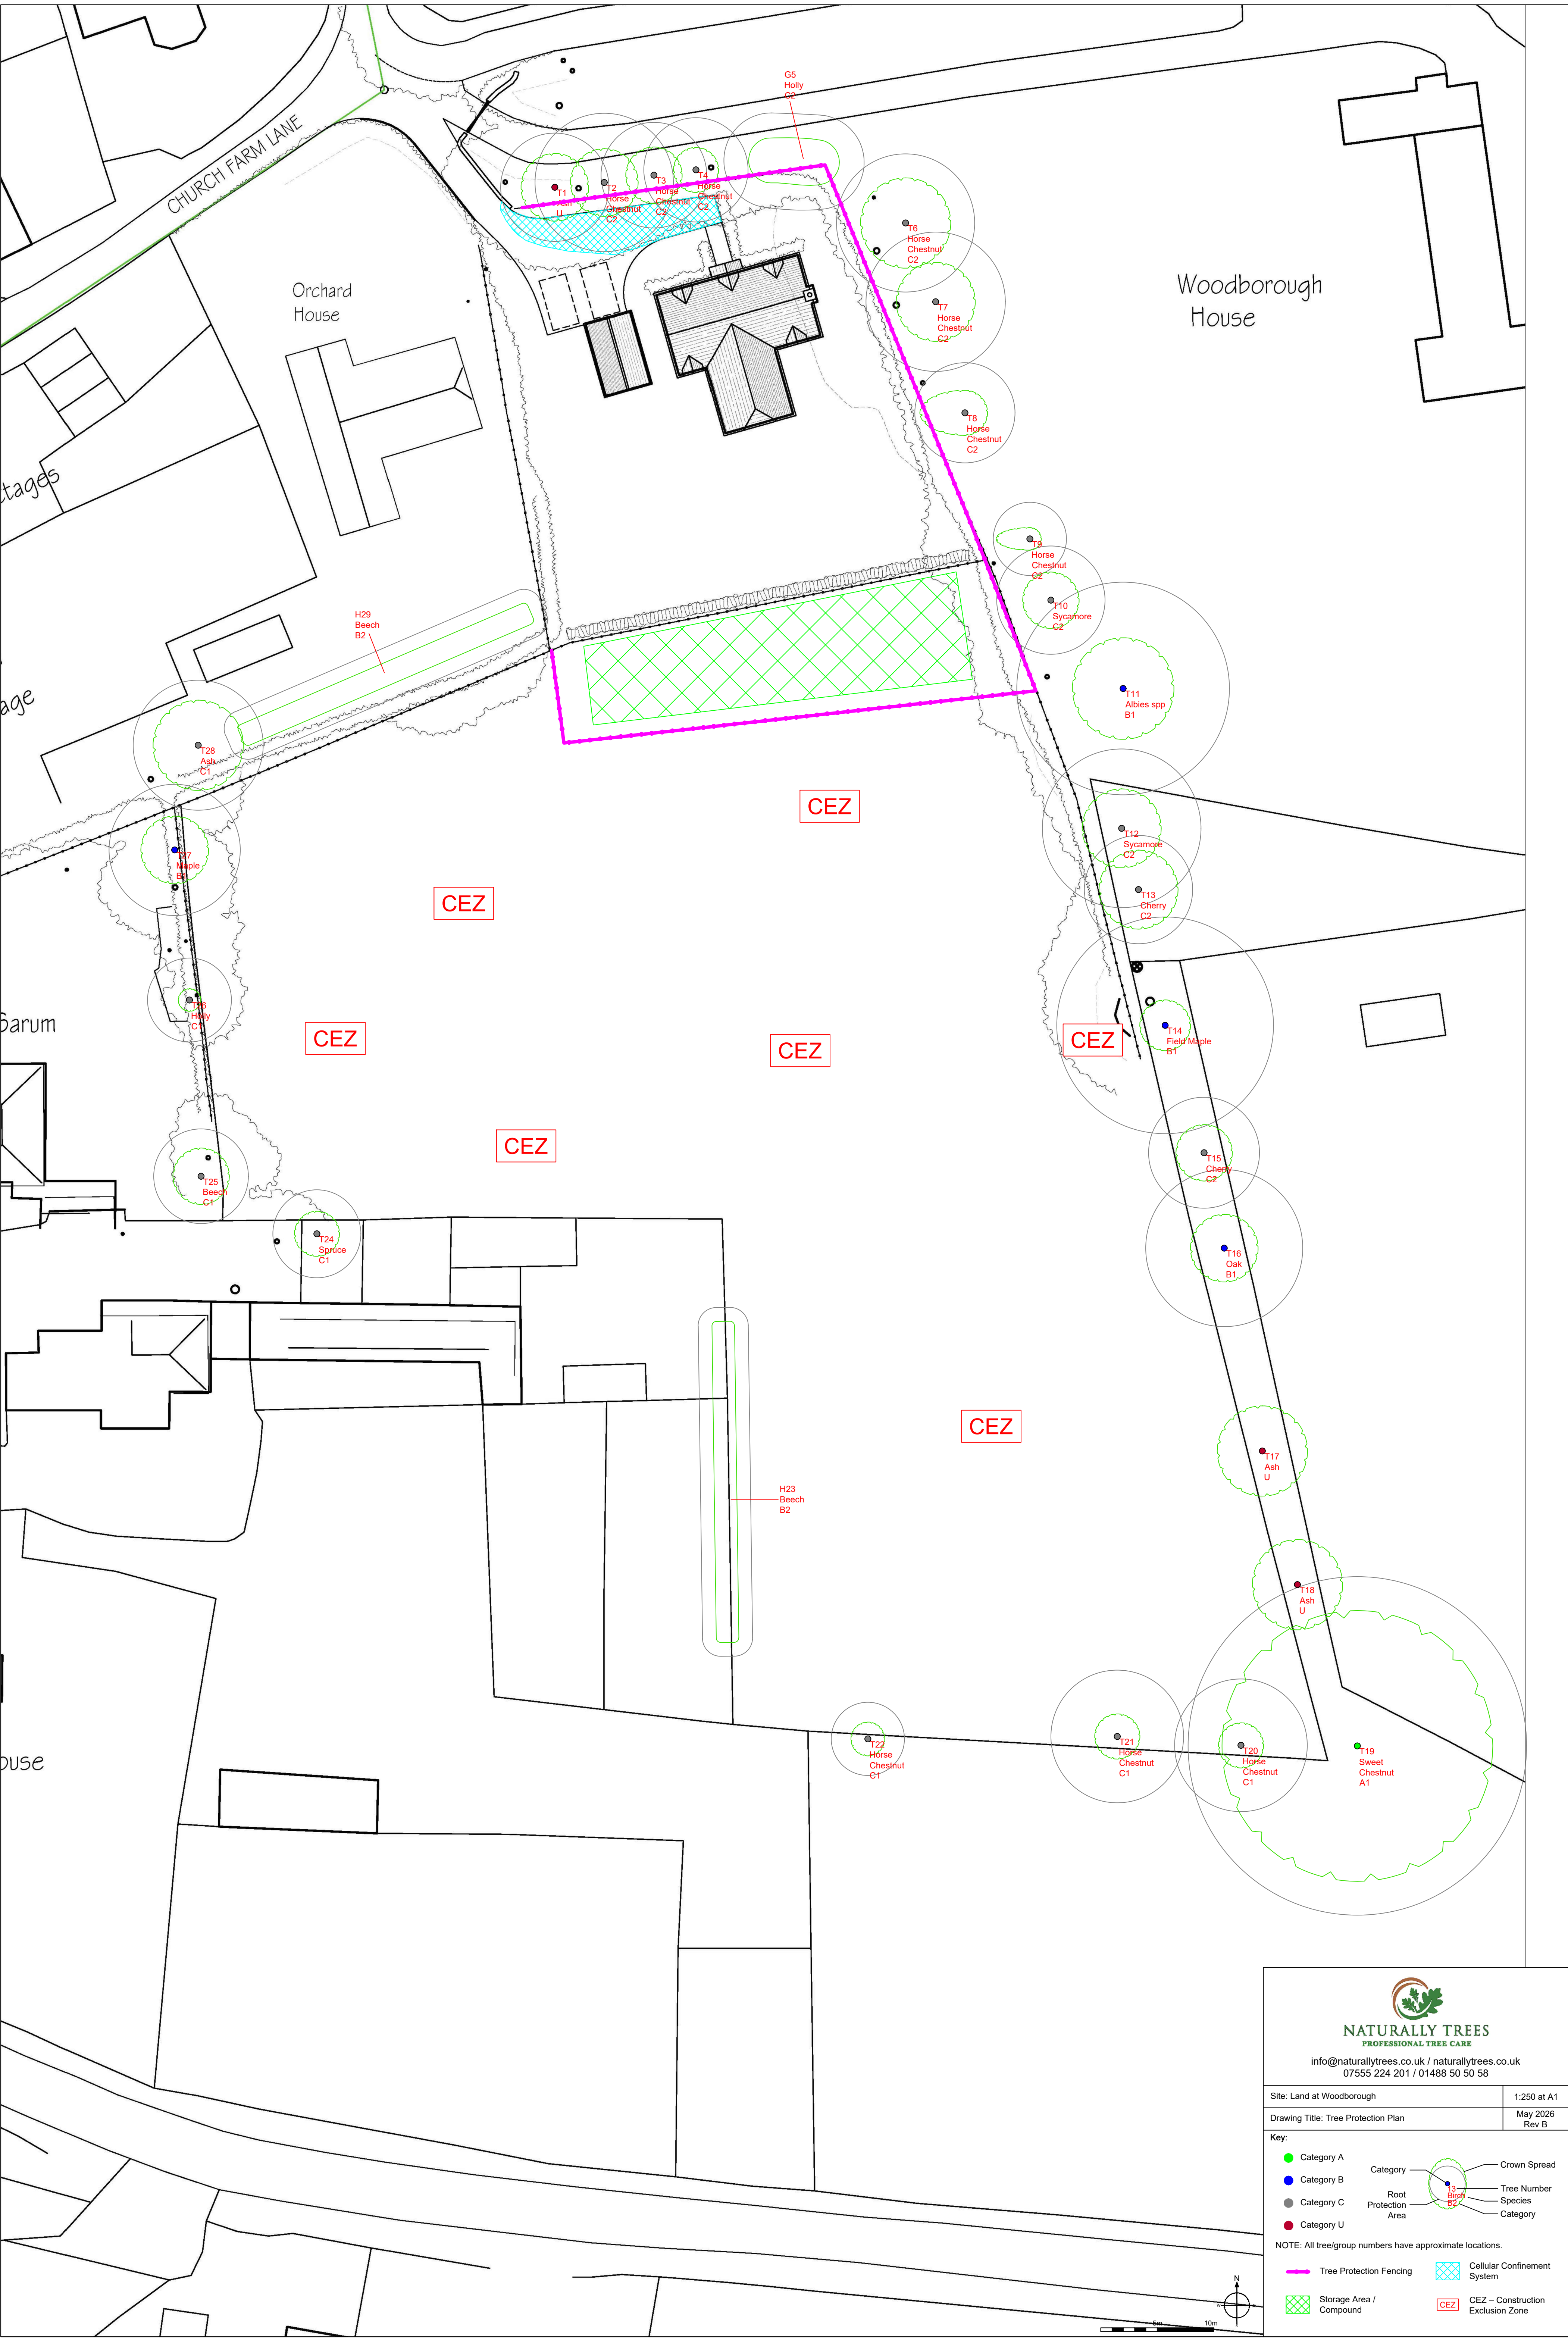

NATURALLY TREES
PROFESSIONAL TREE CARE

info@naturallytrees.co.uk / naturallytrees.co.uk
07555 224 201 / 01488 50 50 58

Site: Land at Woodborough	1:250 at A1
Drawing Title: Tree Protection Plan	May 2026 Rev B

Key:	
● Category A	 Crown Spread Tree Number Species Category
● Category B	
● Category C	
● Category U	
● Category U	Root Protection Area

NOTE: All tree/group numbers have approximate locations.

Tree Protection Fencing	Cellular Confinement System
Storage Area / Compound	CEZ - Construction Exclusion Zone