
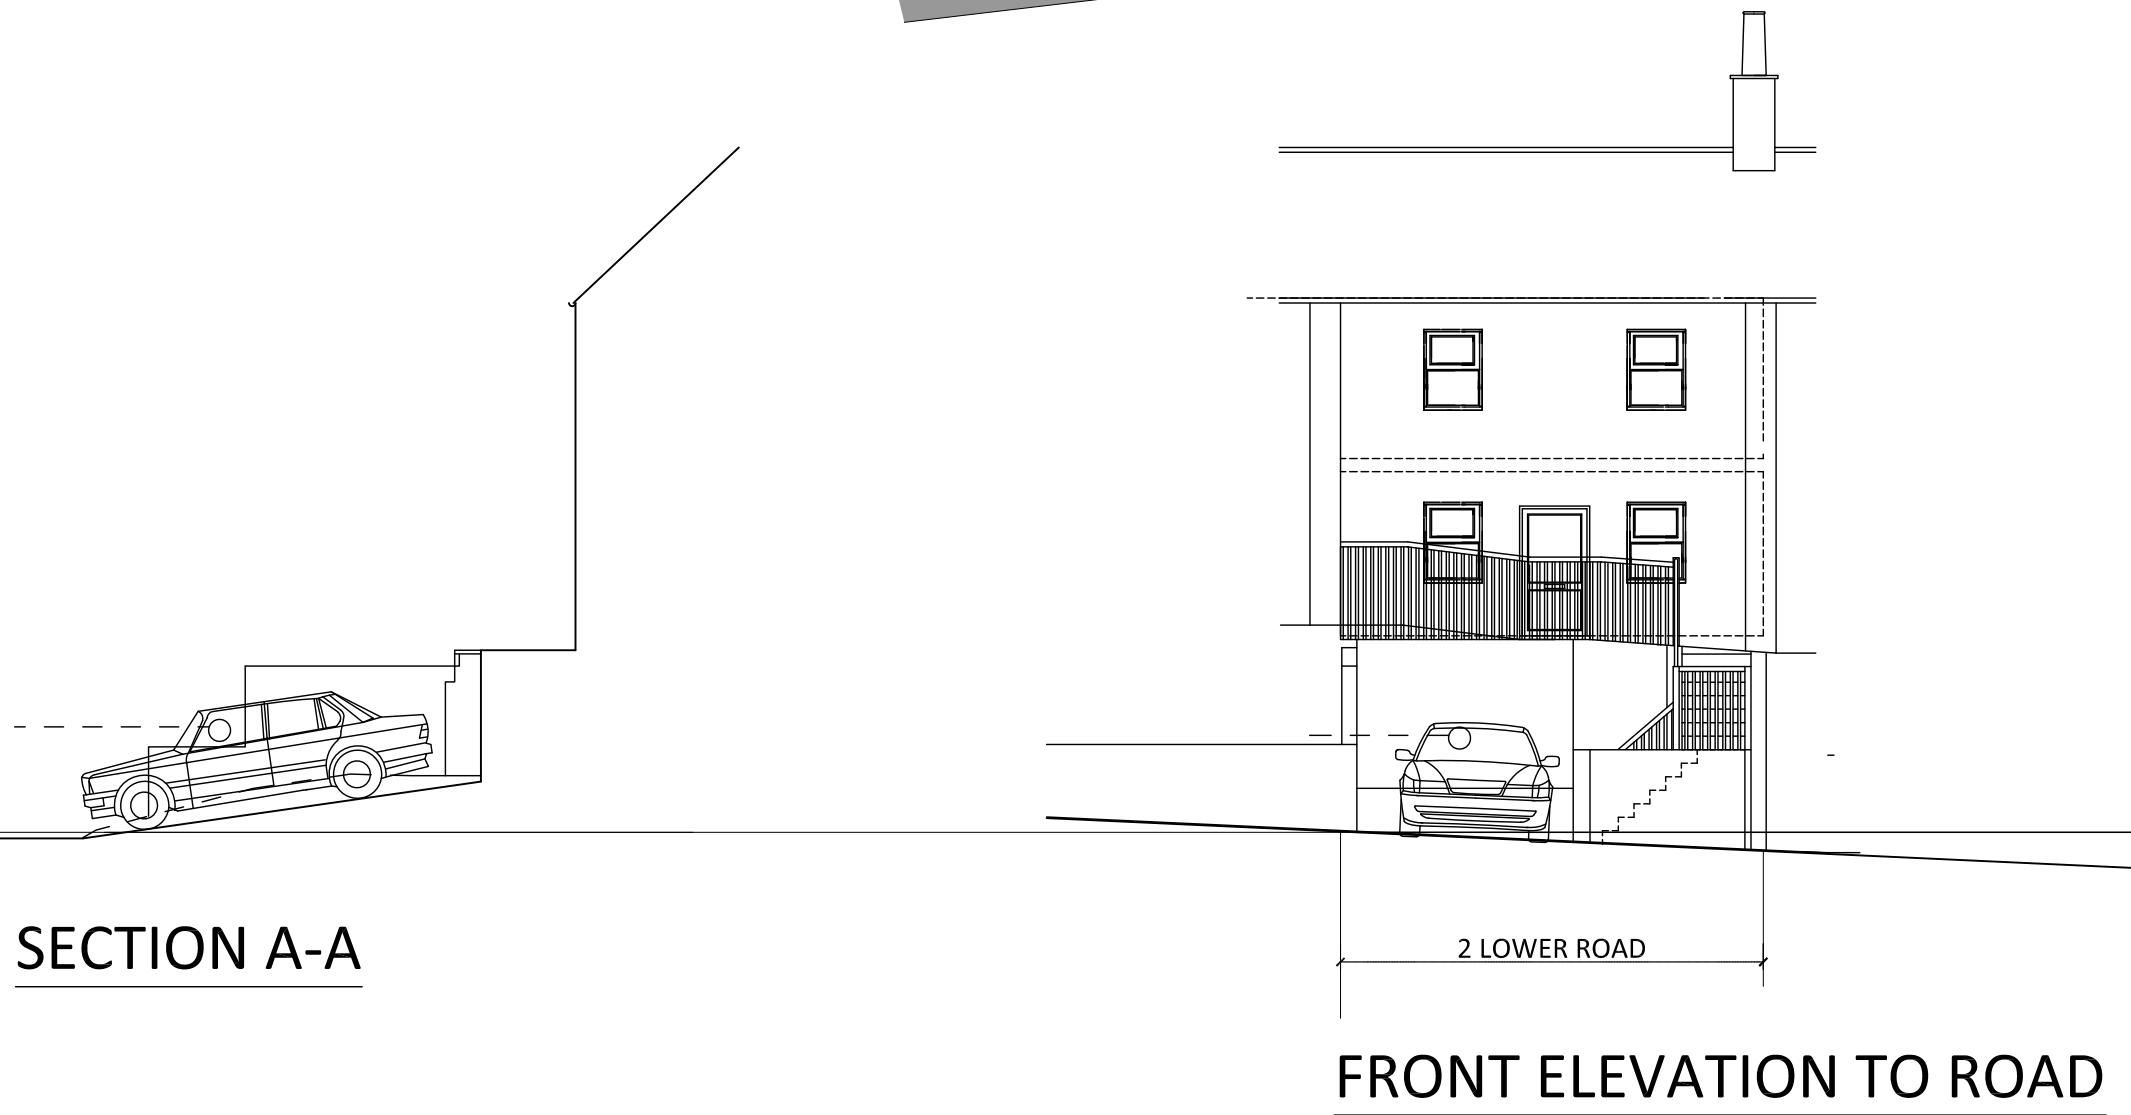


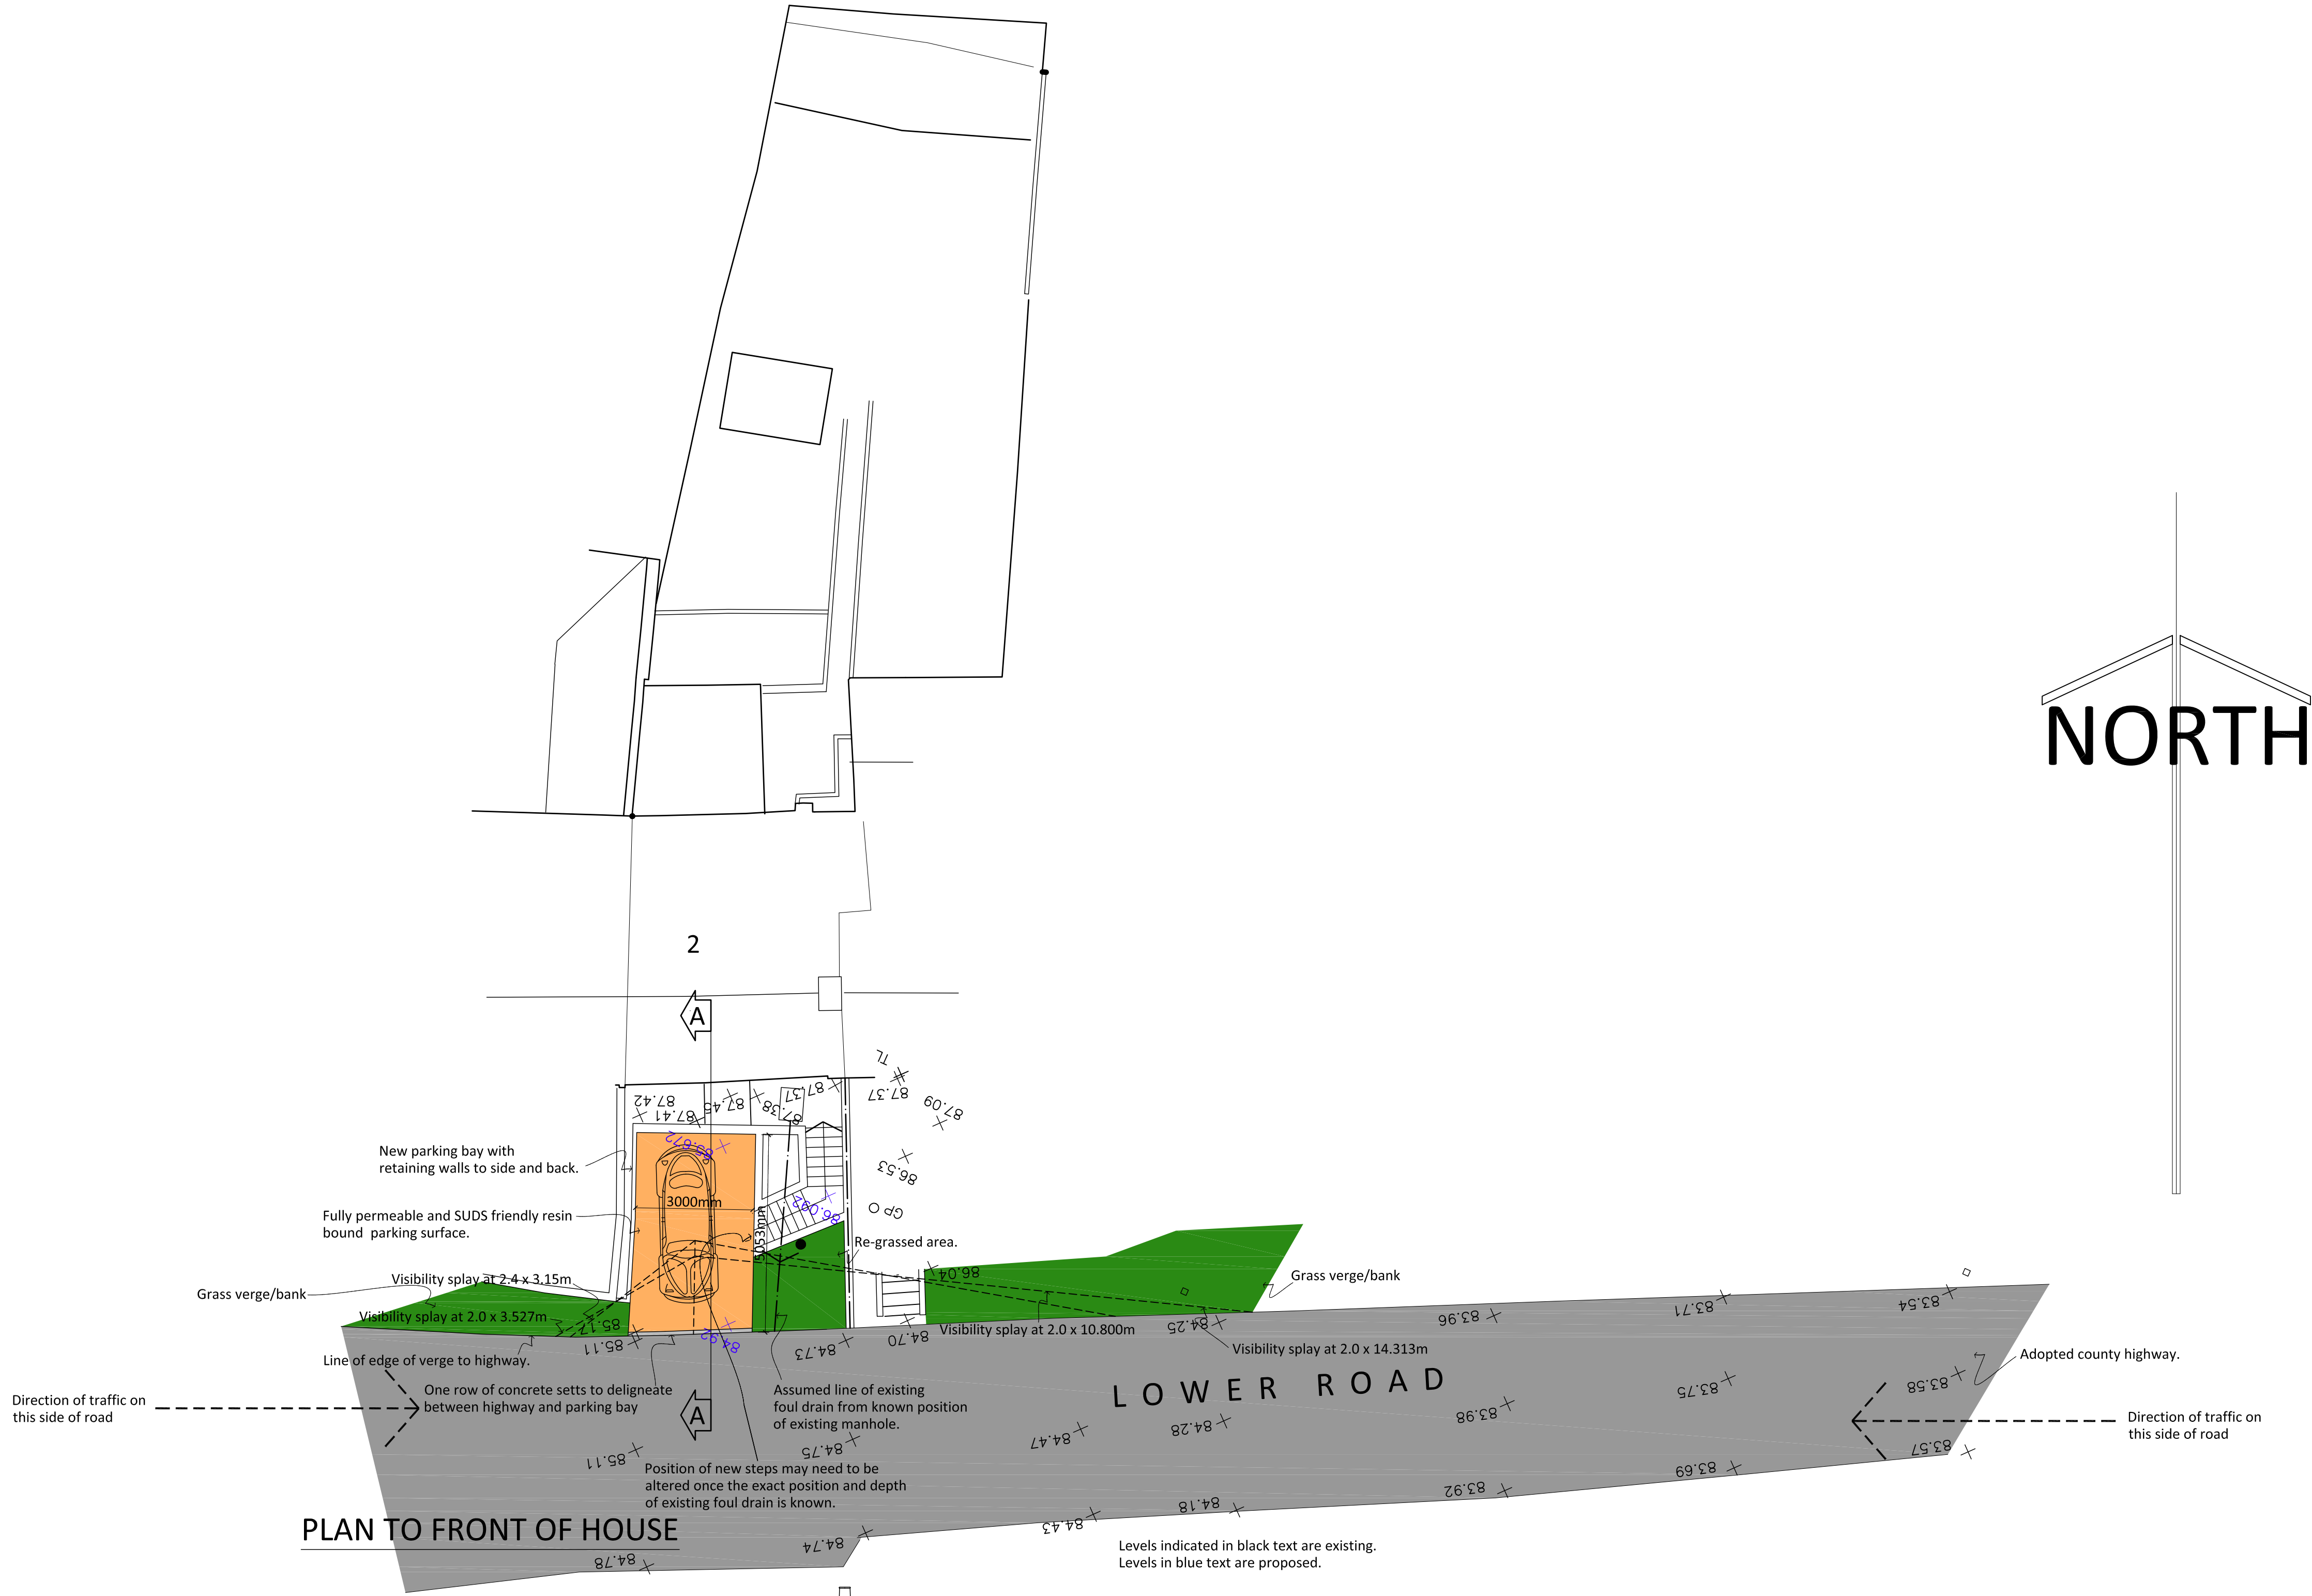


EXTERNAL MATERIALS

Walls: To the new parking bays to be brickwork to LA approval.

Steps: Brick risers with brick treads or concrete paving slabs to LA approval.

External balustrade to steps & wall above parking: To be either timber or metal built to BS 6180:2011 (barriers in and about buildings) and in accordance with approved document 'K' of the Building Regulations. Note that the drawing indicating the balustrades is indicative only and not to detail.

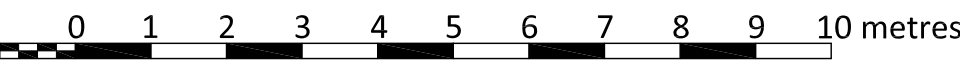

LARNER SING LIMITED

CHARTERED PRACTICE FOR BUILDING DESIGN & PLANNING

CONTACT ADDRESSES: UK - 28 LOWER STREET, RUDE, SOMERSET, BA11 8PU

FRANCE - MAS DEL SOL, 48260, CONCOOTS.

T+44 (0) 137830836 M+44 (0) 7783345541

EMAIL: IAN@LARNER-SING.COM

DIRECTOR IAN SING MRICS MCIOB MASI MCIAI

B

Elevation and outline to number 3 omitted.

29.4.26

A

Visibility splays added. Solid hatching added. Section A-A expanded. Concrete setts and ore notes added. Drawing title amended. All references to number 3 omitted.

29.4.26

Revisions

Project Title

2 LOWER ROAD WESTBURY WILTS

Drawing Title

NEW PARKING BAY AND ACCESS PLAN DETAILS

This drawing is copyright

Contractors must verify all dimensions at the site before setting out, commencing work or making any shop drawings. Do not scale off the drawing. Only figured dimensions are to be worked from. Any discrepancies must be reported to the consultant immediately.

Sheet size

A1

Date

FEB 26

Scale

1:100

Prepared by

IDS

Drawing Number

814/01b