
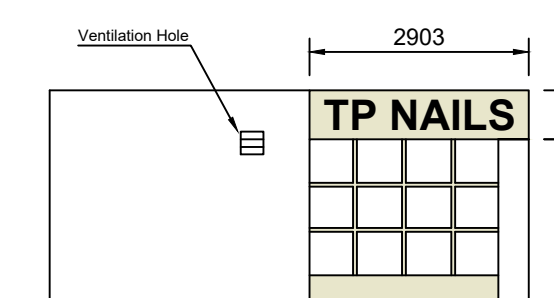
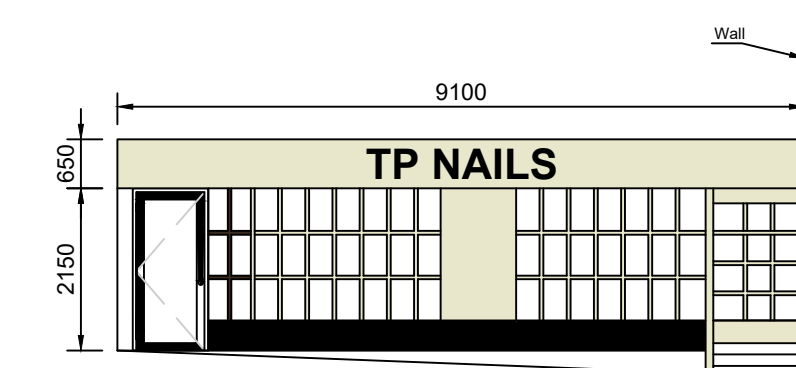
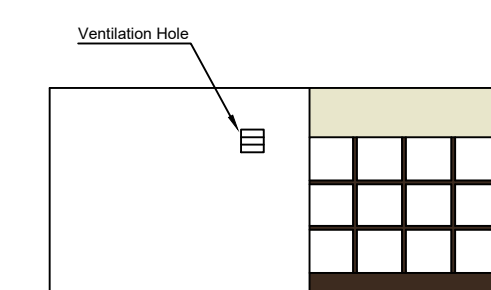
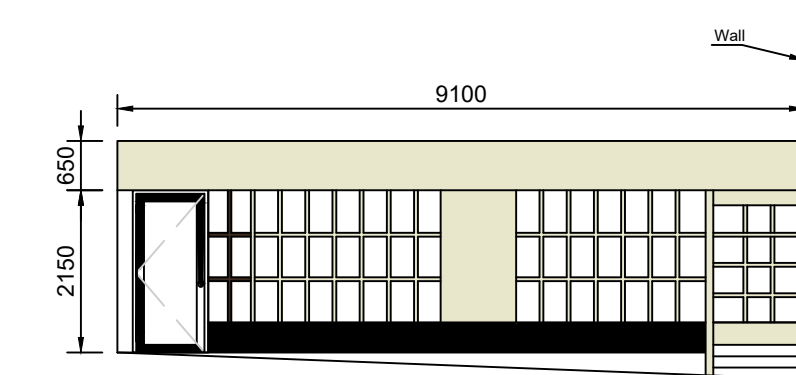
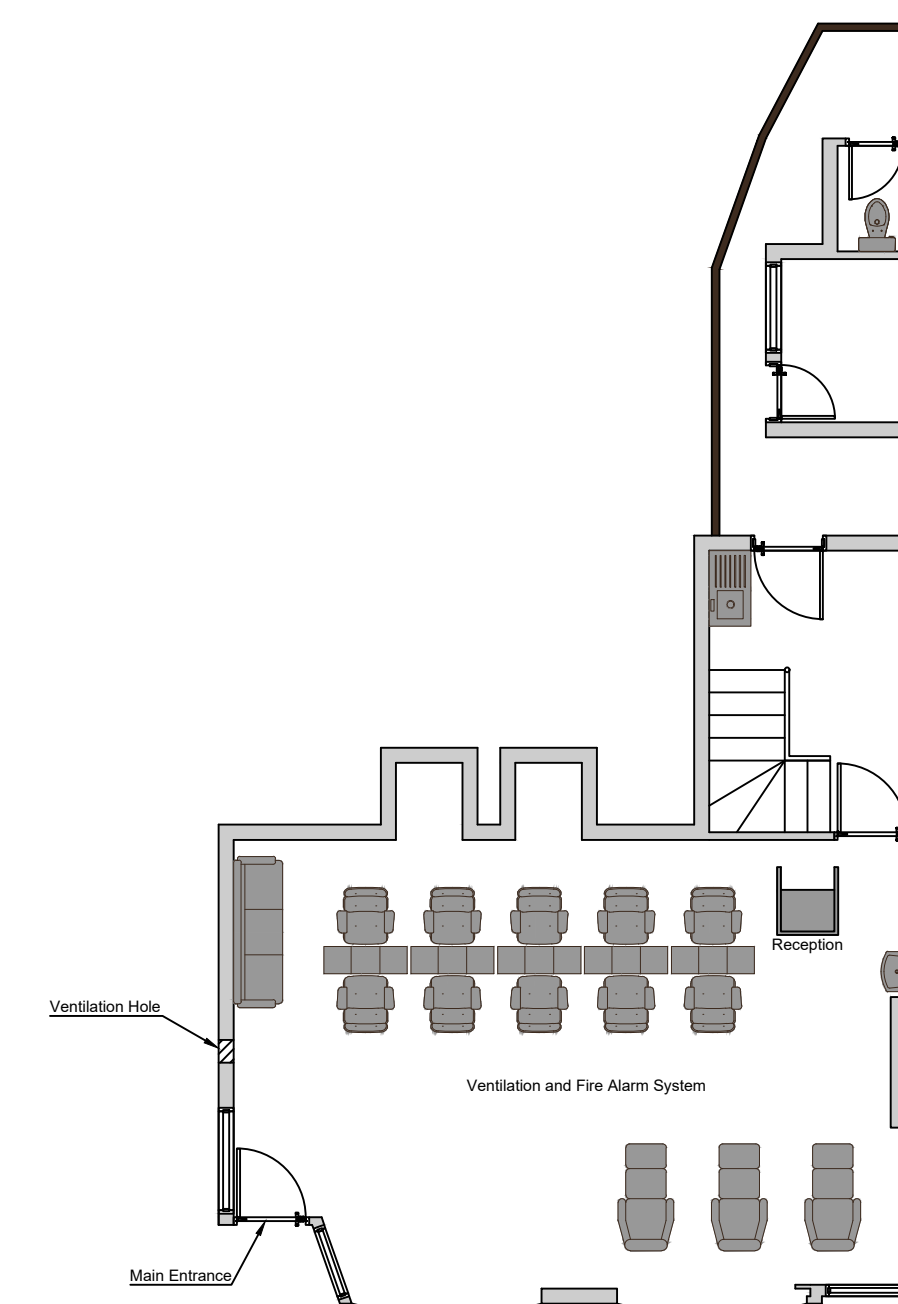
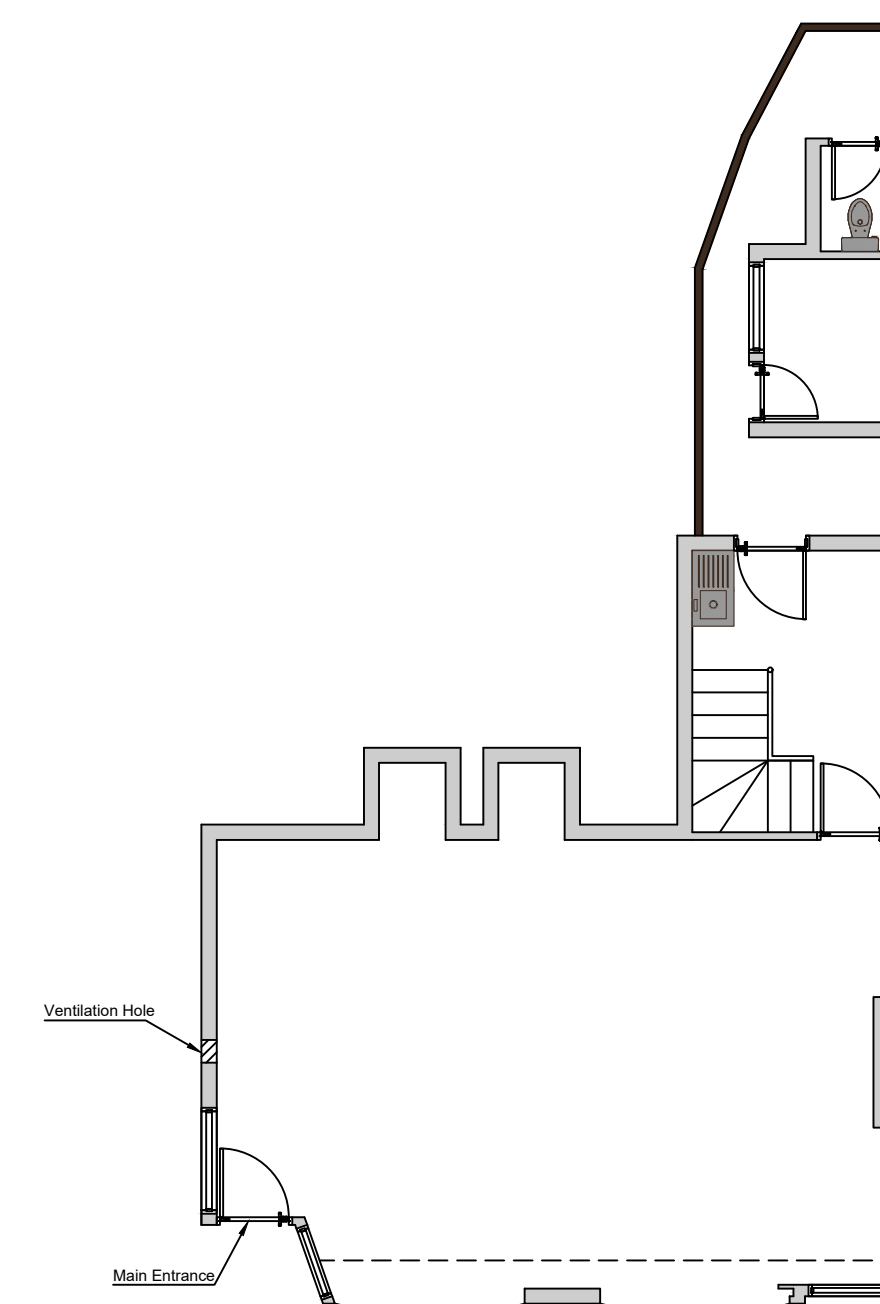




SECTION THROUGH SCALE 1:25

PROPOSED FASCIA & PROJECTING SIGNS

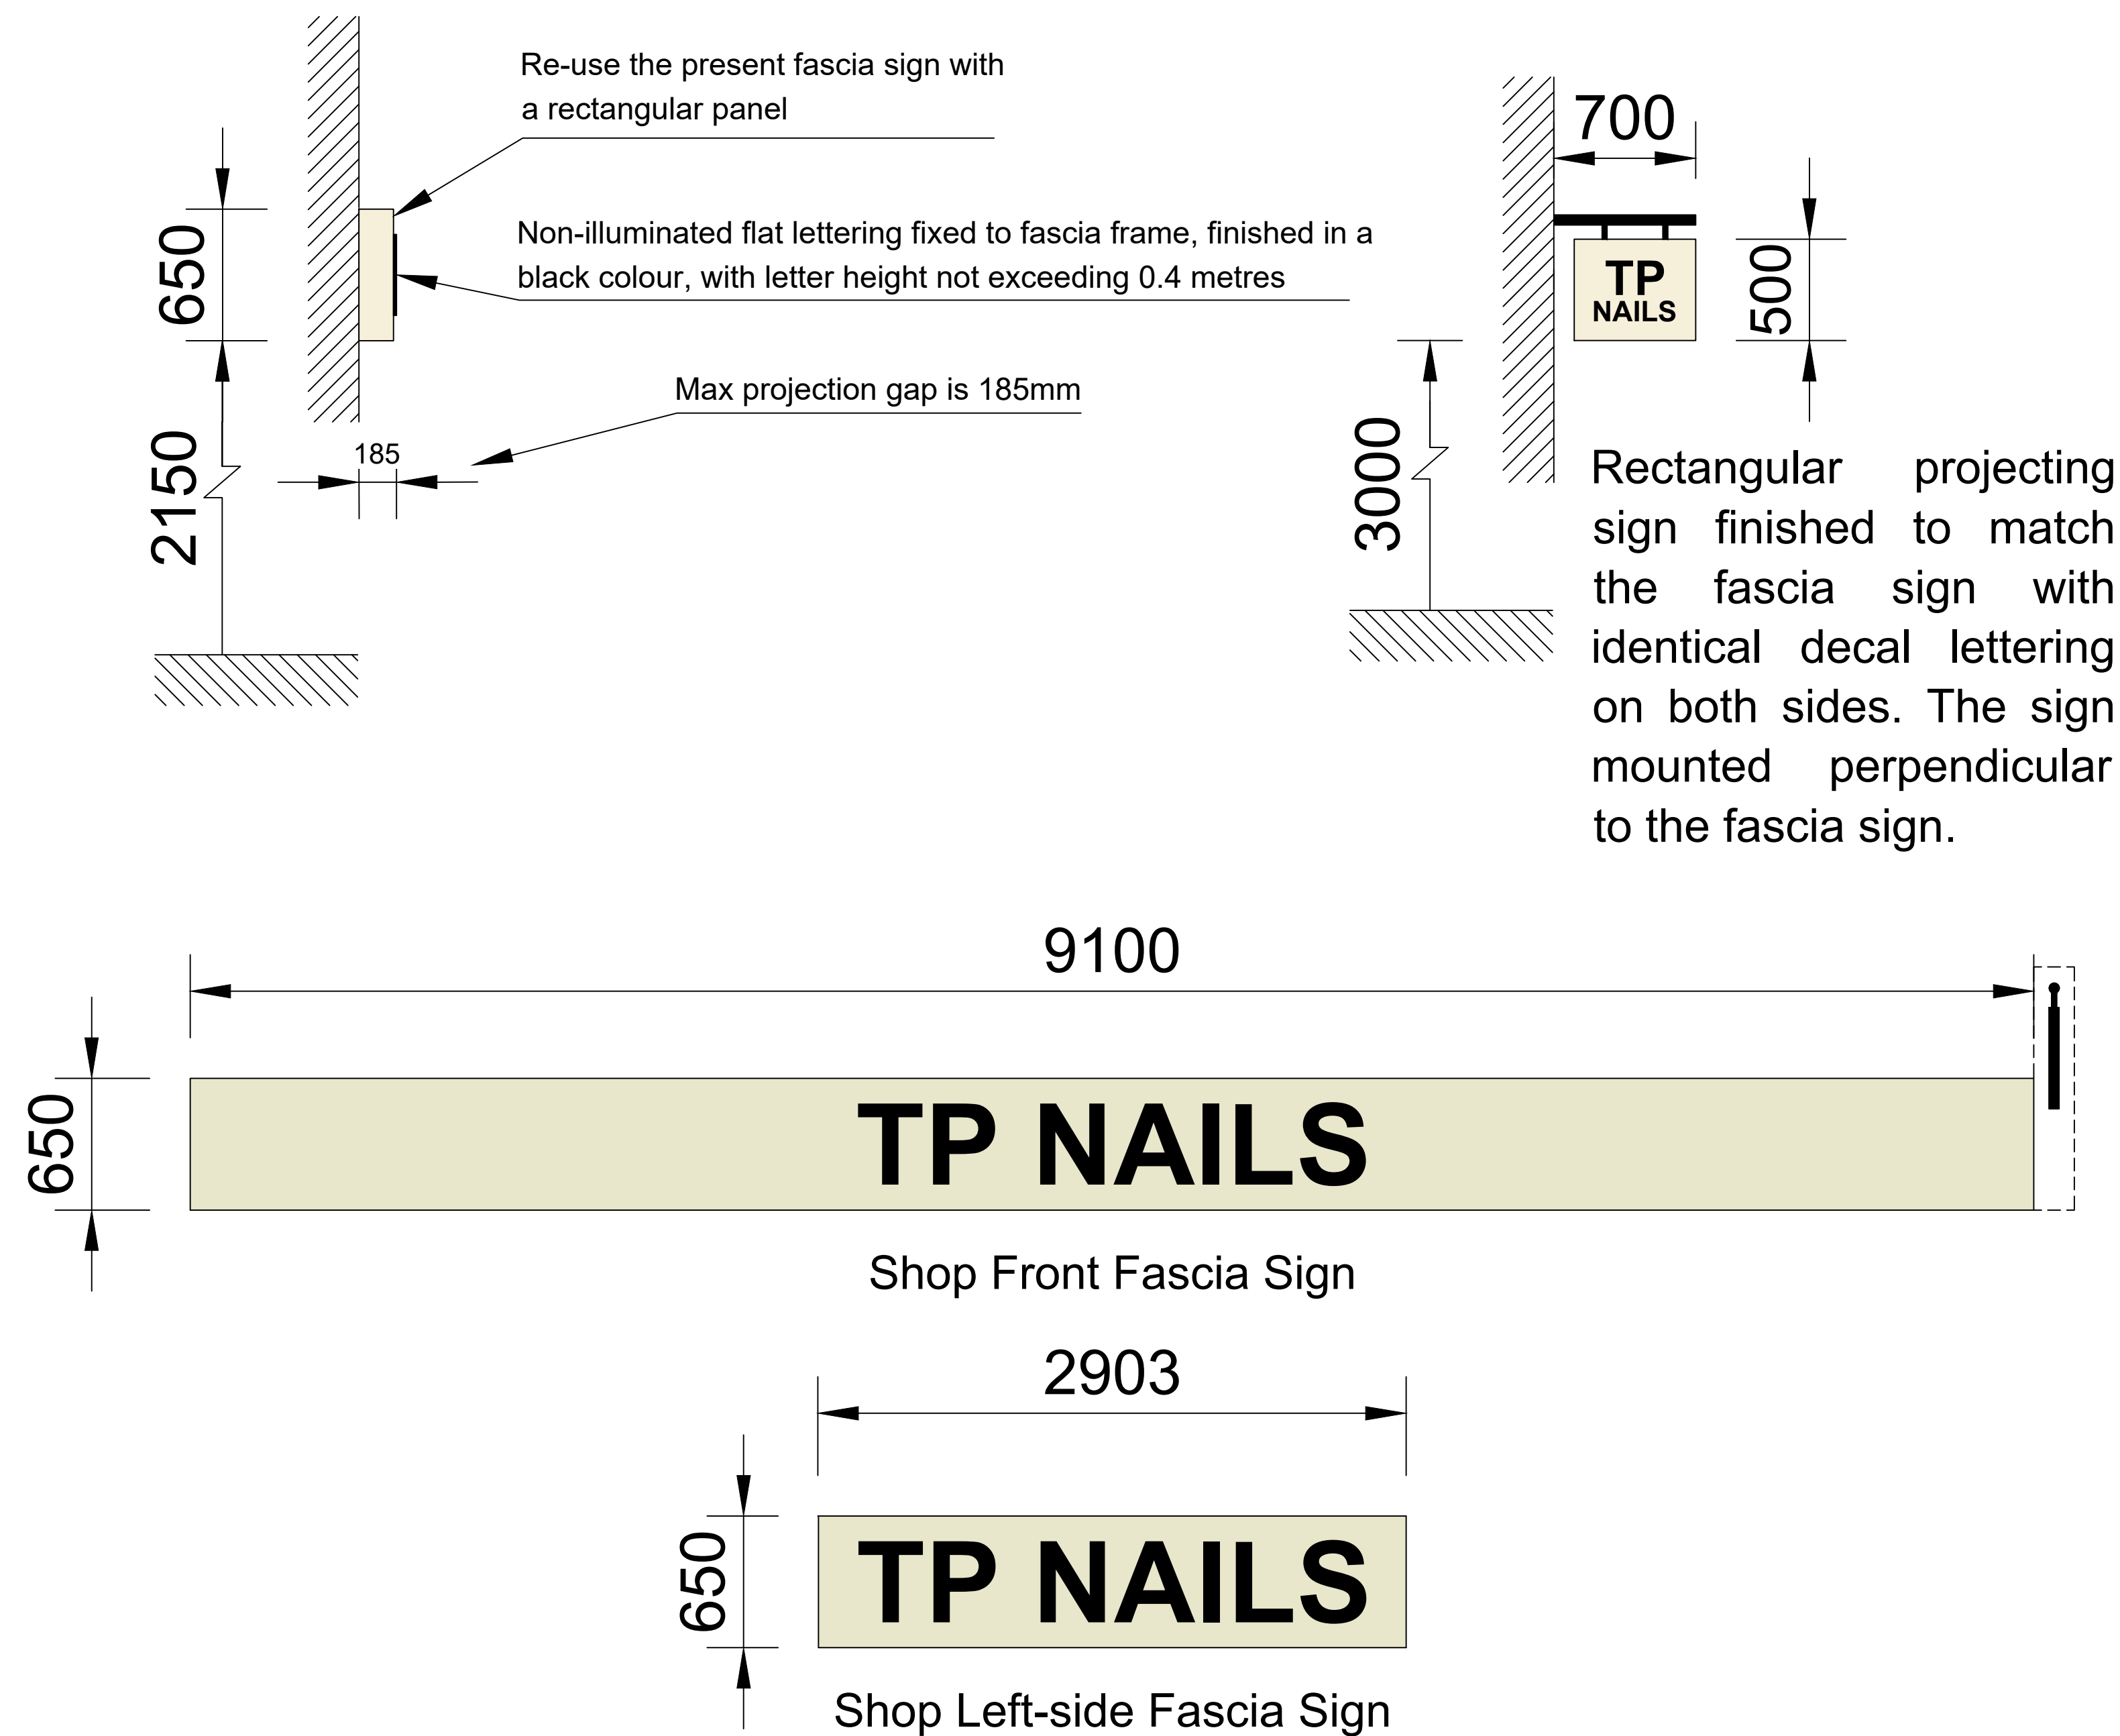

PROPOSED ALTERATION DESCRIPTION

1. Flooring Works: Propose new tiled flooring throughout the shop for hygiene, safety, and operational purposes.
2. Pedicure Installation: Install pedicure spa chairs and associated plumbing/drainage connections within the salon area.
3. Ceiling Works: Install a new plasterboard ceiling using 12.5mm plasterboard cover the existing one. Existing timber features and historic wooden elements within the heritage area of the property will be retained and protected where practicable.
4. Fascia Signage: Propose a new flat non-illuminated letters for the fascia sign to improve the shopfront appearance.
5. Projecting Sign: Install one new non-illuminated projecting sign perpendicular to the shopfront for business identification purposes.
6. Proposed to removal of the existing display unit adjacent to the shopfront window to create additional usable floor space and improve the internal layout of the premises.
7. Proposed to repaint the internal walls of the shop in grey.
8. Proposed to repaint the side window frame to match the colour of the front window frame for a consistent appearance.

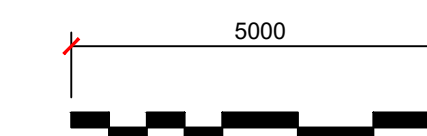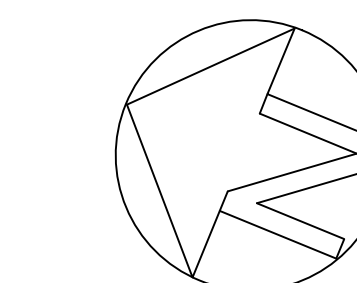

DATE	13/05/2026
DRAWING TITLE:	Existing and Proposed Floor and Shop Elevation Plans
PROJECT DESCRIPTION:	Proposed Nails and Beauty Salon
PROJECT ADDRESS:	36/38 HIGH STREET, MALMESBURY, WILTSHIRE, SN16 9AT
DRAWN BY:	
APPLICANT(S):	Thai Huu Pham
SCALE	1:100
DRAW NO.	130526.1