


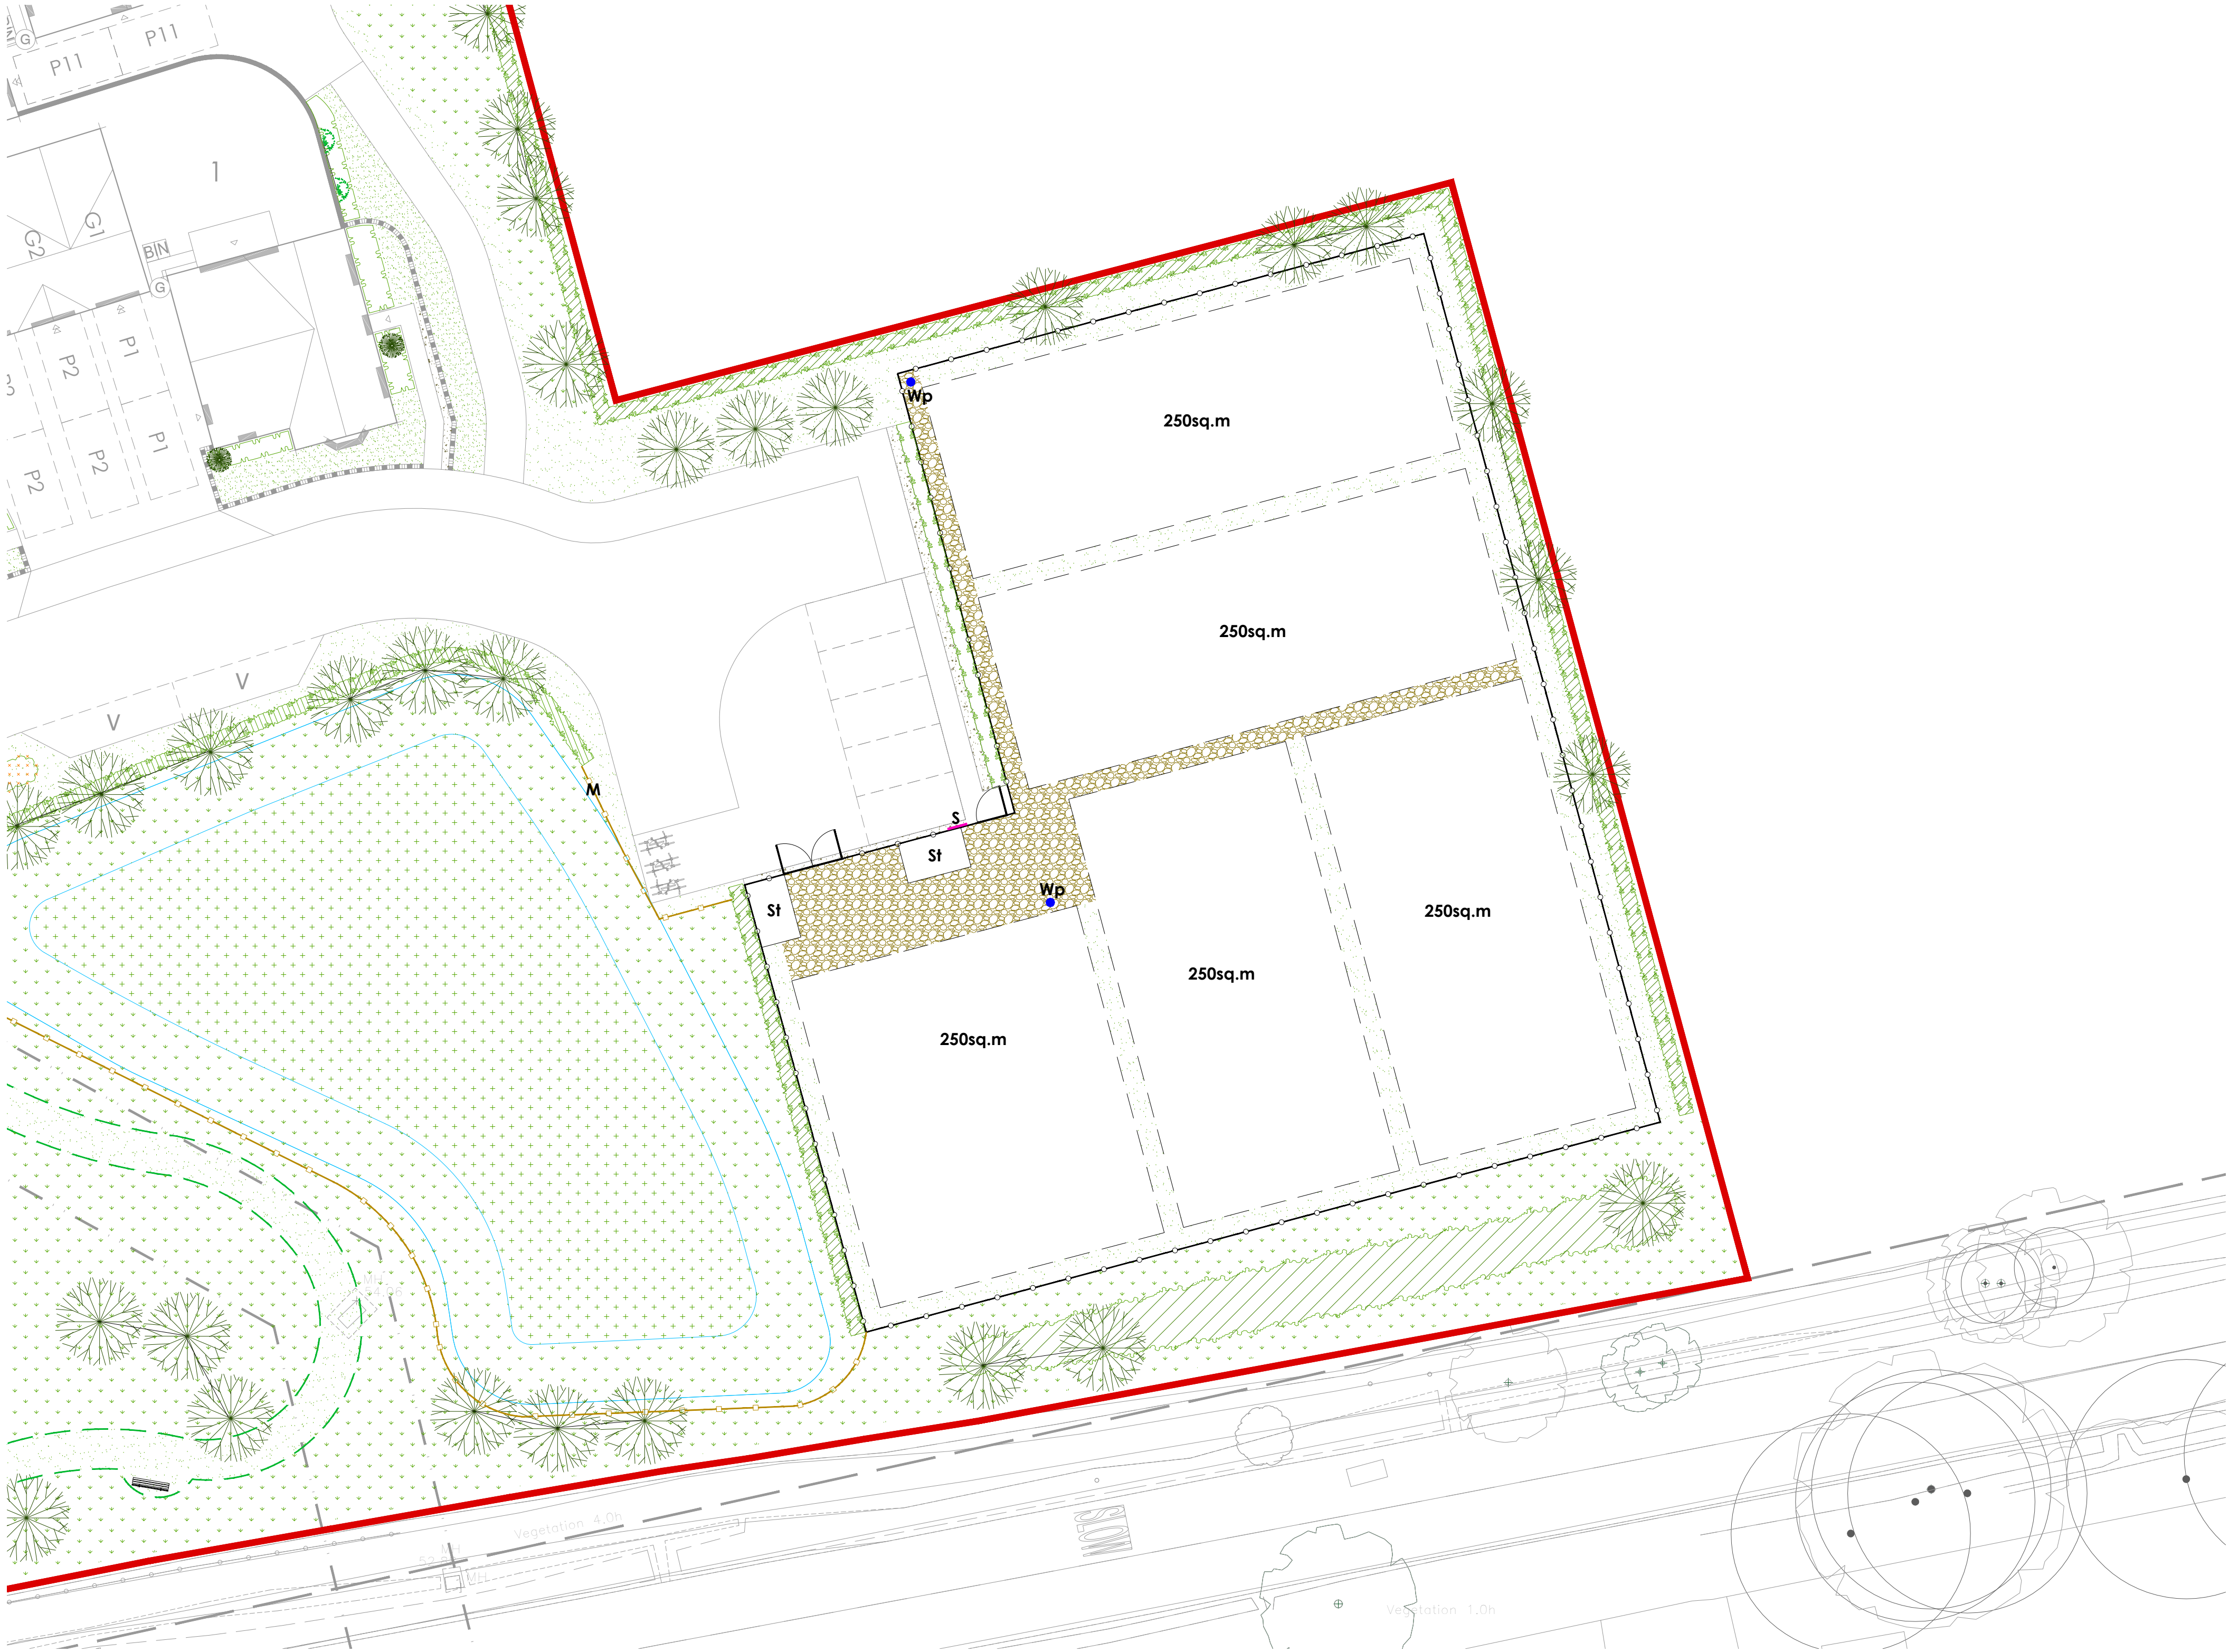

Key - Allotments

Street Furniture

- Water trough**
Water supply to be provide to two troughs (example) with water supply via a ball system or similar.
- Storage areas**
Concrete pad to be installed to provide a location for the storage of manure within the allotments and compost areas.
- Allotment plot**
250sq.m sized, full allotment plot.
- Allotment Sign**
Indicative location of signage at the allotment entrance. Sign to include the details of ownership of allotments, how to apply for an allotment plot and emergency contact details.
- Cycle stands**
Sheffield cycle stands(ref: BXMW/GS/Sheffield-stand), as supplied by Broxap (www.Broxap.com), or similar.


Boundary Treatments

- Chain link fence**
1.8m high, chain link fence to the allotment area, with rabbit proof fencing at the base.
- Maintenance Gate**
3.0m wide x 1.8m high, lockable, maintenance gate to allow delivery of soil/compost/manure into the allotment.
- Pedestrian Gate**
1.5m wide x 1.8m high, lockable, pedestrian gate. Access keys to be provided to all allotment holders.

Surface Treatments

- Hoggin**
Hoggin surfacing to allotment access area and to 1m wide pathways around the allotment to access each plot. Hoggin to be defined with timber edging.
- Amenity grass**
1m wide grass secondary access routes around allotment plots.

Drawing to be read in conjunction with GL2566 SP 01 Landscape Specification.

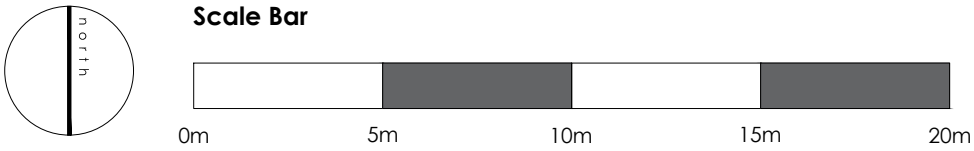

tel: 01530 265688 | email: info@golbyandluck.co.uk | web: www.golbyandluck.co.uk
This drawing has been produced by GOLBY AND LUCK LTD © all rights reserved. Ordnance Survey Licence No. AC0000816156 registered with PromAP
Office: 207 Leicester Road, Ilkley, West Yorkshire, LS16 7HP

Rev	Date	Notes	Int.	Project
A	29/10/25	Updated to the latest layout and client comments	EW	Land off High Street, Sutton Benger
B	05/05/26	Updated to the latest layout and council comments	EW	
Drawing title				
Allotment Proposals				
Status				
PLANNING				
Client				
Charles Church				
Scale				
1:200 @ A1				
Date				
09/10/2025				
Reference				
GL2566 LP 04B				
golby+luck				
landscape architects				