



REVISIONS	DATE	BY
A Plot numbers updated.	15.04.25	agtg



FRONT ELEVATION

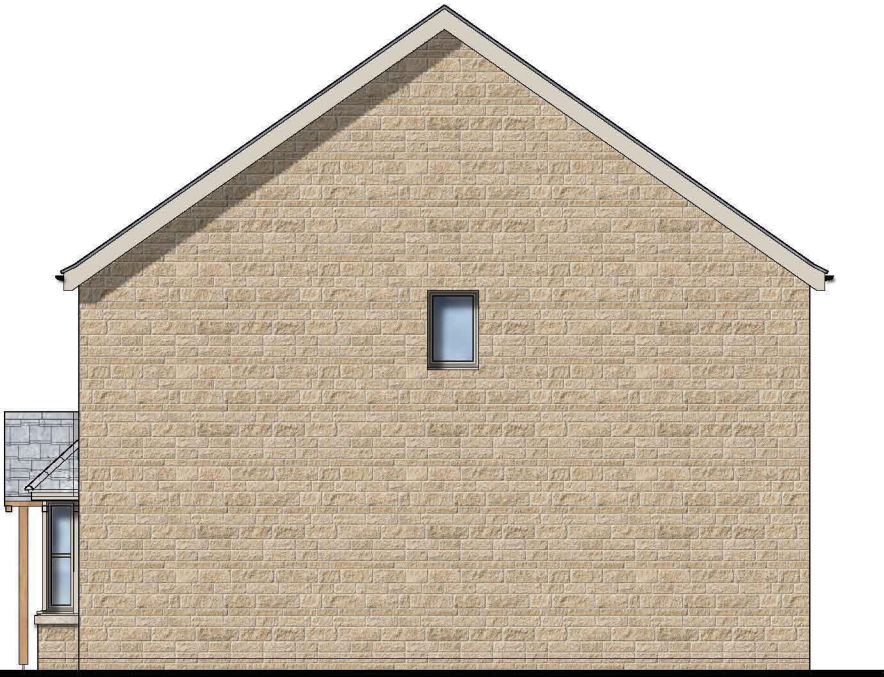

SIDE ELEVATION

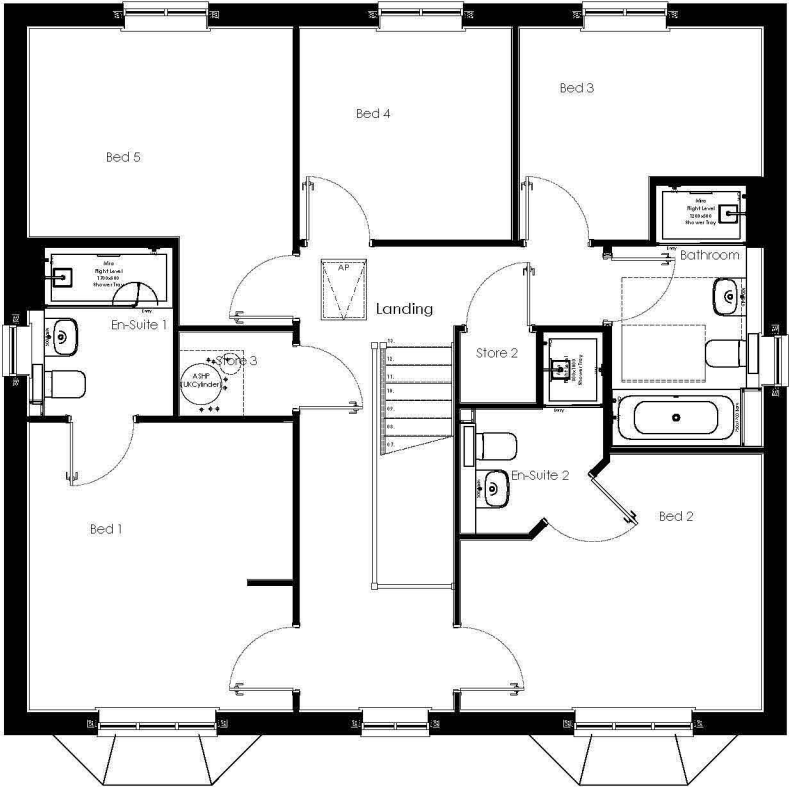

FIRST FLOOR PLAN



REAR ELEVATION




SIDE ELEVATION



GROUND FLOOR PLAN

REFER TO MATERIALS KEY PLAN FOR SPECIFIC PLOT FACADE FINISH

THIS DRAWING IS THE COPYRIGHT OF PERSIMMON HOMES DEVELOPMENT LTD. AND IS FOR PLANNING PURPOSES ONLY. SUCH DRAWINGS CAN BE SCALED BUT ARE NOT TO BE USED FOR CONSTRUCTION OR SALES DOCUMENTS.

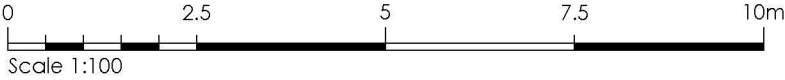

PLOTS AS: 11, 12 & 24
PLOTS OP: 2


DRAWING TITLE		DWG NO.	REV.
HOUSE TYPE : BARMOUTH		550.001-1	A
FLOOR PLANS & ELEVATIONS		CREATED	CHECKED
		AGTG	TB
		DATE	SCALE
		NOV 2025	1:100@A3L



FRONT ELEVATION




SIDE ELEVATION

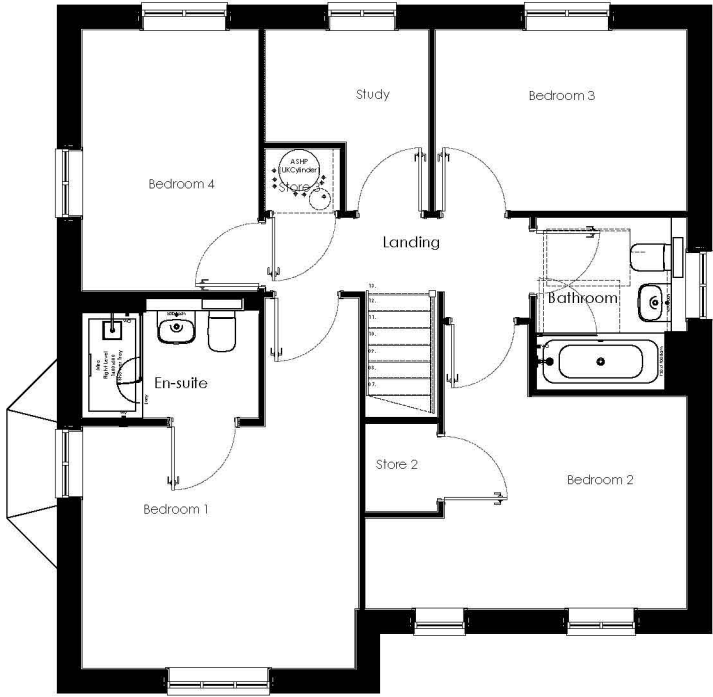

FIRST FLOOR PLAN



REAR ELEVATION

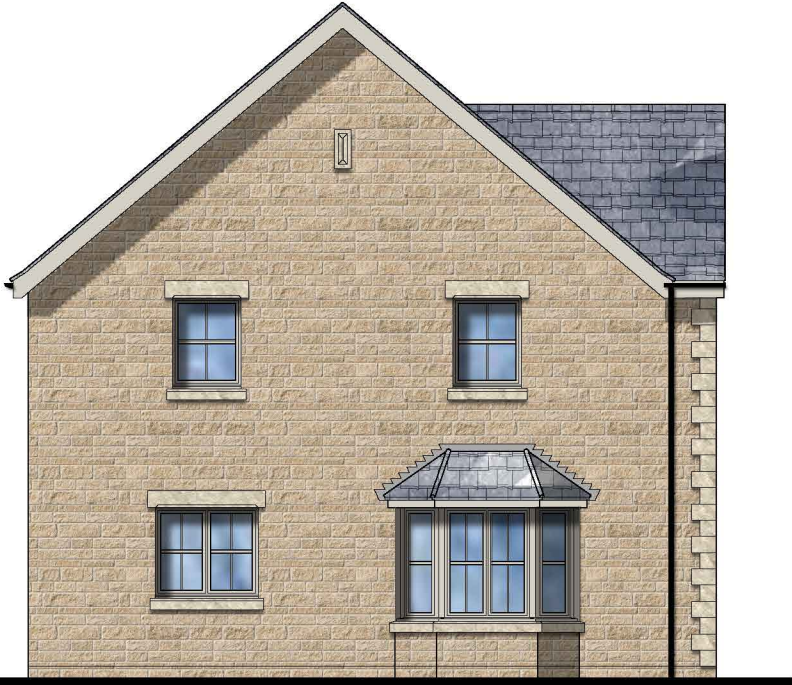


SIDE ELEVATION



GROUND FLOOR PLAN


PLOTS AS: 10 & 18

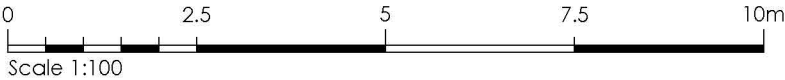

REFER TO MATERIALS KEY PLAN FOR SPECIFIC
PLOT FACADE FINISH
THIS DRAWING IS THE COPYRIGHT OF PERSIMMON HOMES DEVELOPMENT LTD. AND IS FOR PLANNING
PURPOSES ONLY.
SUCH DRAWINGS CAN BE SCALED BUT ARE NOT BE USED FOR CONSTRUCTION OR SALES DOCUMENTS.


DRAWING TITLE		DWG NO.	REV.
HOUSE TYPE : BENLLECH		550.002-1	A
FLOOR PLANS & ELEVATIONS			
CREATED	CHECKED	DATE	SCALE
AGTG	TB	NOV 2025	1:100@A3L



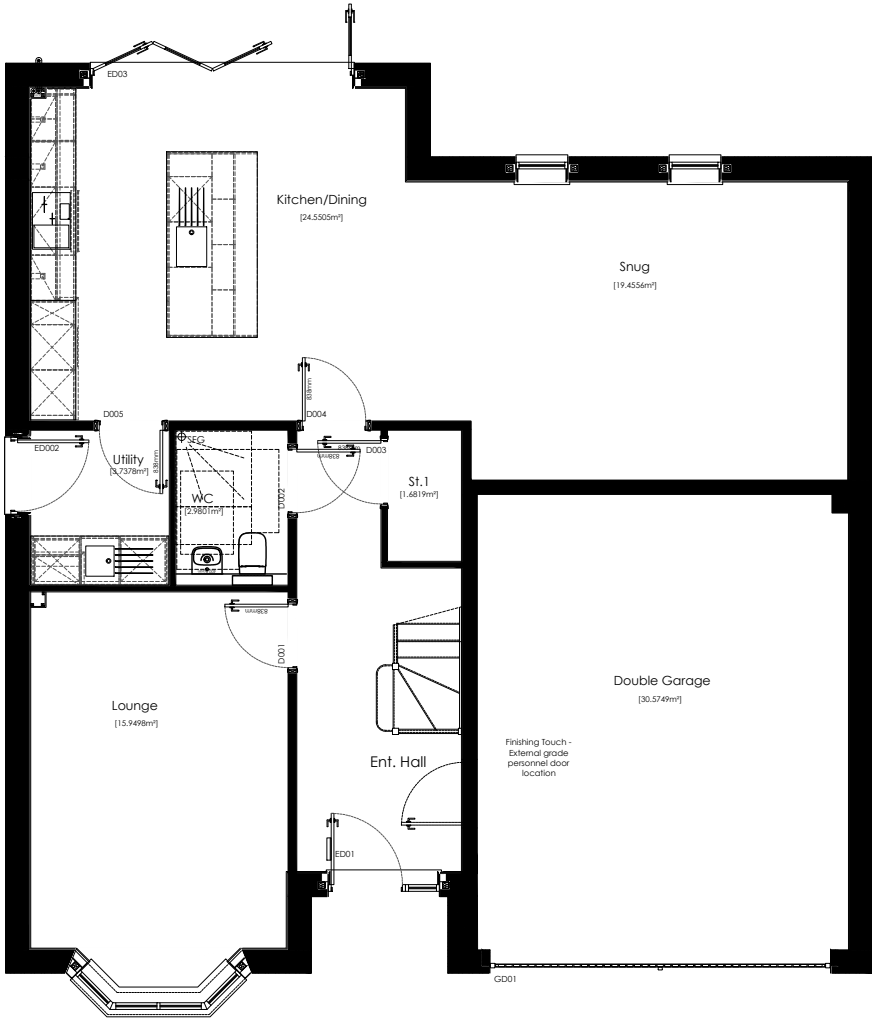

GROUND FLOOR PLAN

PLOTS OP: 58, 59

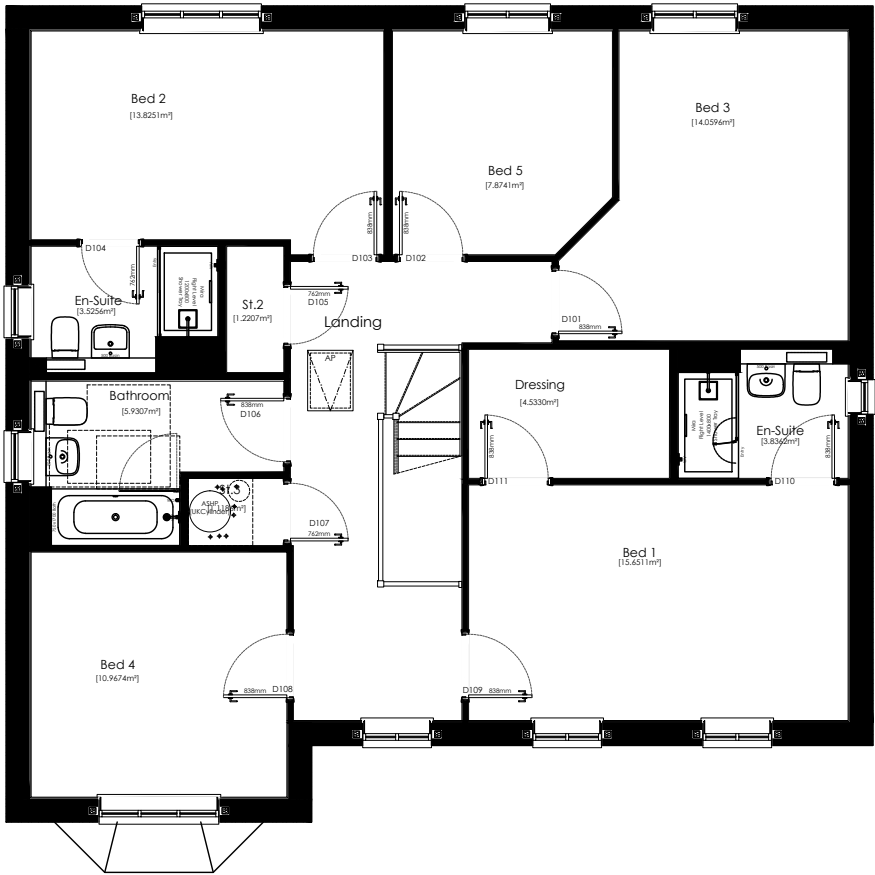

FIRST FLOOR PLAN



REFER TO MATERIALS KEY PLAN FOR SPECIFIC PLOT FACADE FINISH


THIS DRAWING IS THE COPYRIGHT OF PERSIMMON HOMES DEVELOPMENTS LTD. AND IS FOR PLANNING PURPOSES ONLY. SUCH DRAWINGS CAN BE SCALED BUT ARE NOT BE USED FOR CONSTRUCTION OR SALES DOCUMENTS.

DRAWING TITLE		DWG NO.	REV.
HOUSE TYPE : BROADHAVEN FLOOR PLANS		550.004-1	-
CREATED	CHECKED	DATE	SCALE
AGTG	TB	NOV 2025	1:100@A3L







FRONT ELEVATION

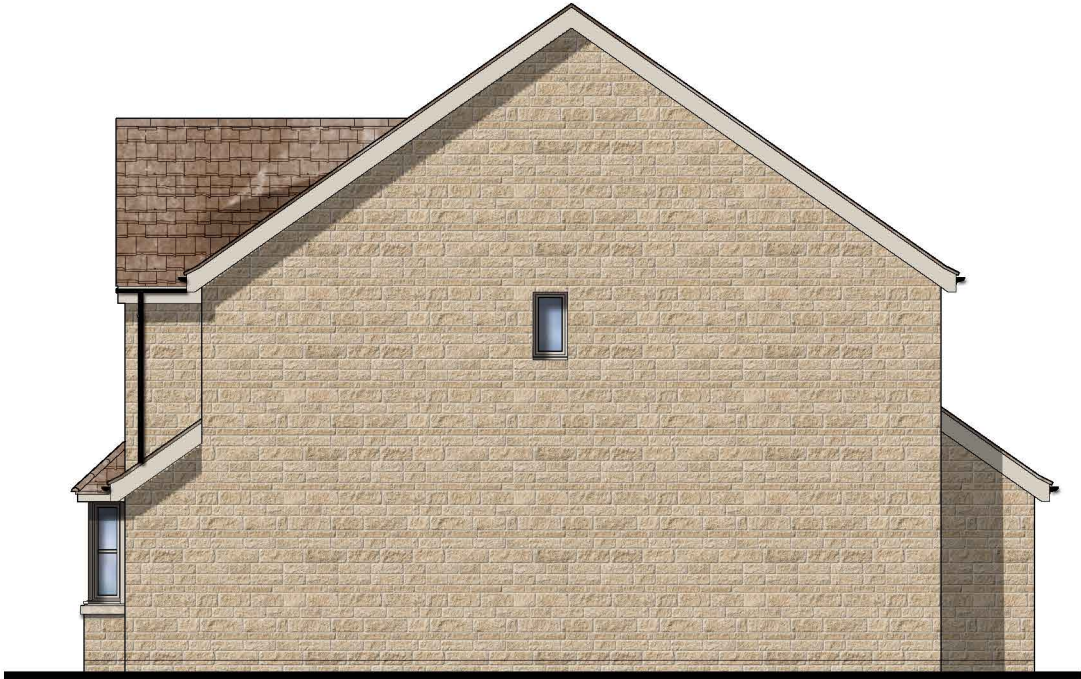

SIDE ELEVATION

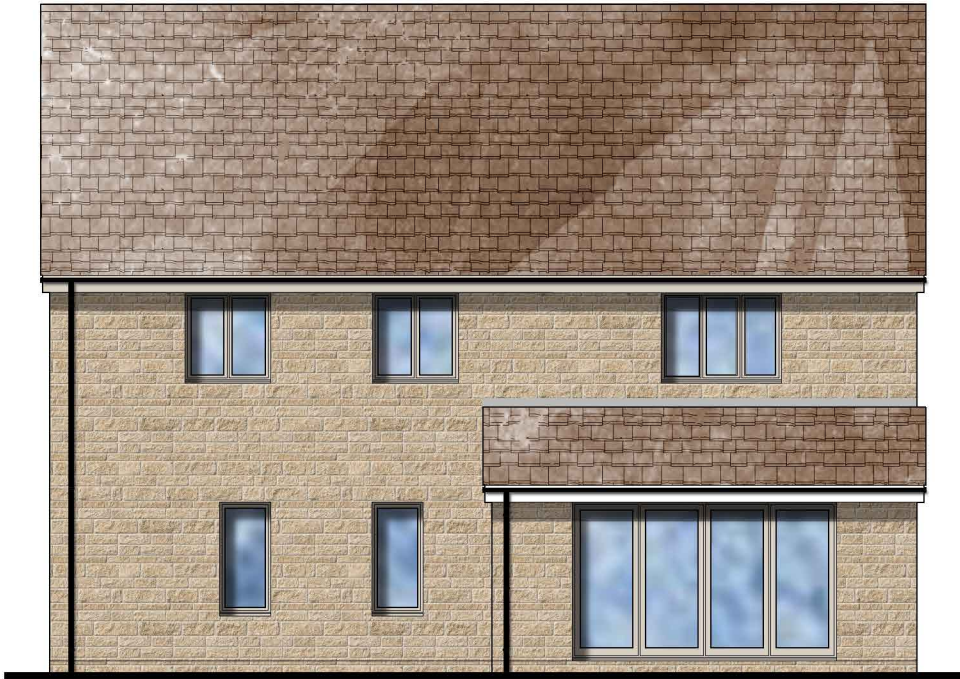


REAR ELEVATION

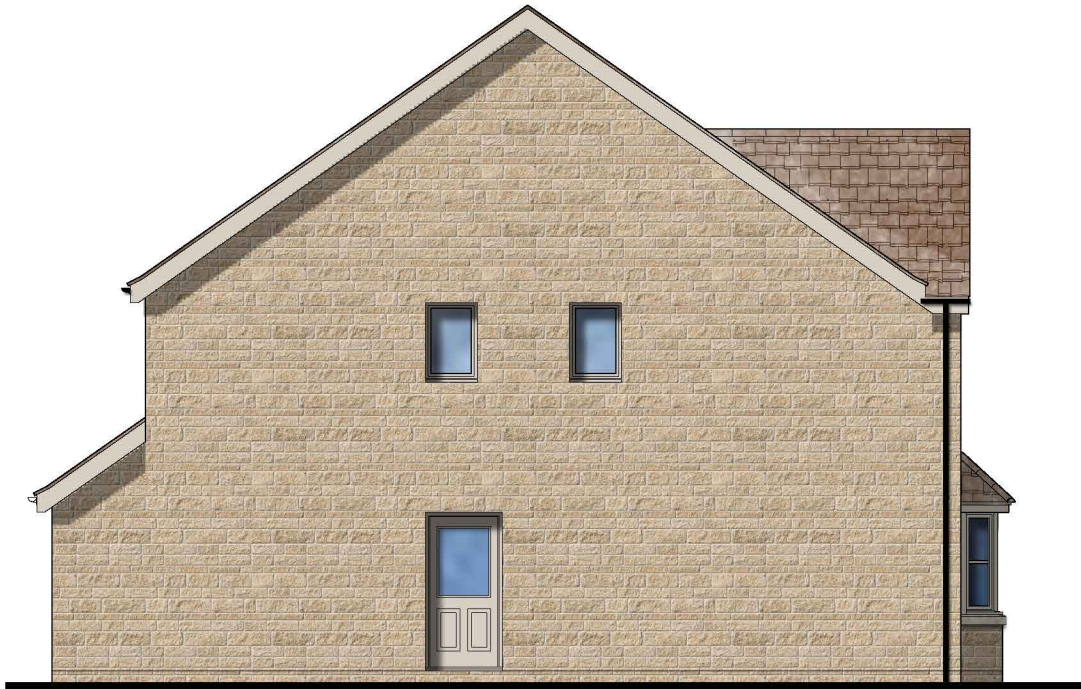

SIDE ELEVATION

PLOTS OP: 58, 59

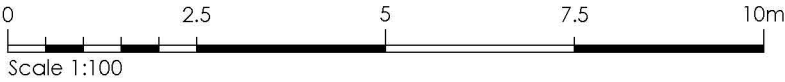

DRAWING TITLE		DWG NO.	REV.
HOUSE TYPE : BROADHAVEN ELEVATIONS		550.004-2	-
CREATED	CHECKED	DATE	SCALE
AGTG	TB	NOV 2025	1:100@A3L


REFER TO MATERIALS KEY PLAN FOR SPECIFIC PLOT FACADE FINISH

THIS DRAWING IS THE COPYRIGHT OF PERSIMMON HOMES DEVELOPMENT LTD. AND IS FOR PLANNING PURPOSES ONLY. SUCH DRAWINGS CAN BE SCALED BUT ARE NOT BE USED FOR CONSTRUCTION OR SALES DOCUMENTS.






FRONT ELEVATION

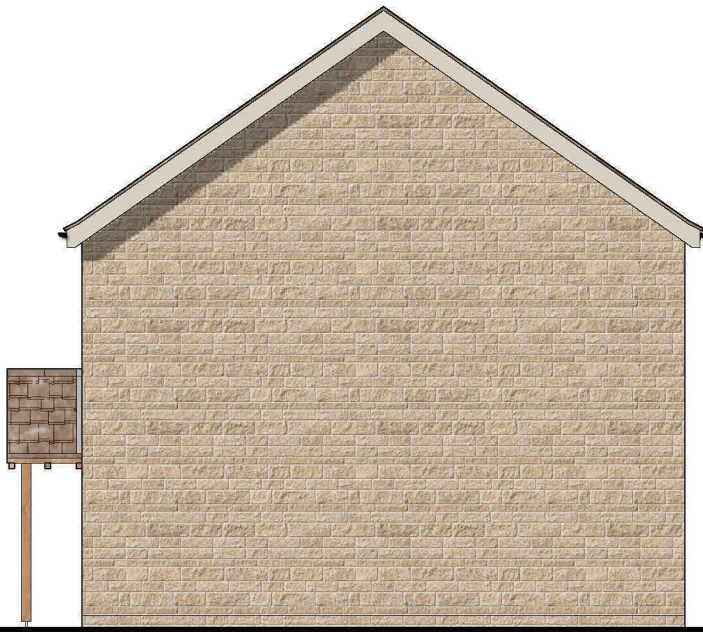


SIDE ELEVATION

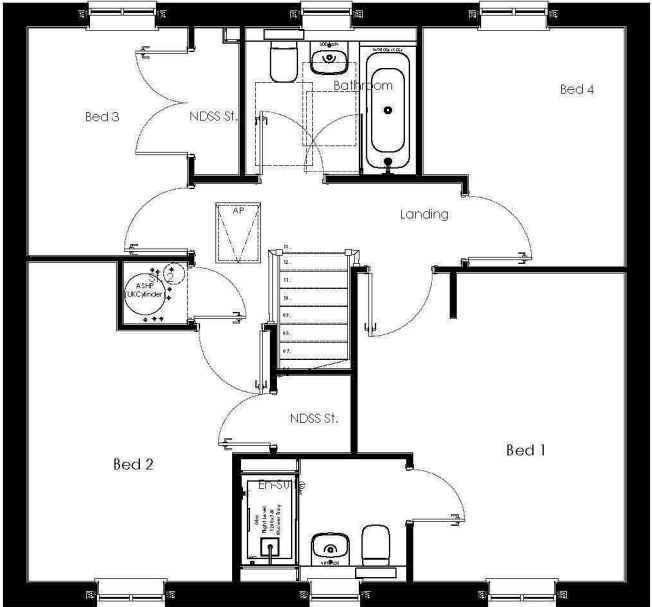


FIRST FLOOR PLAN



REAR ELEVATION

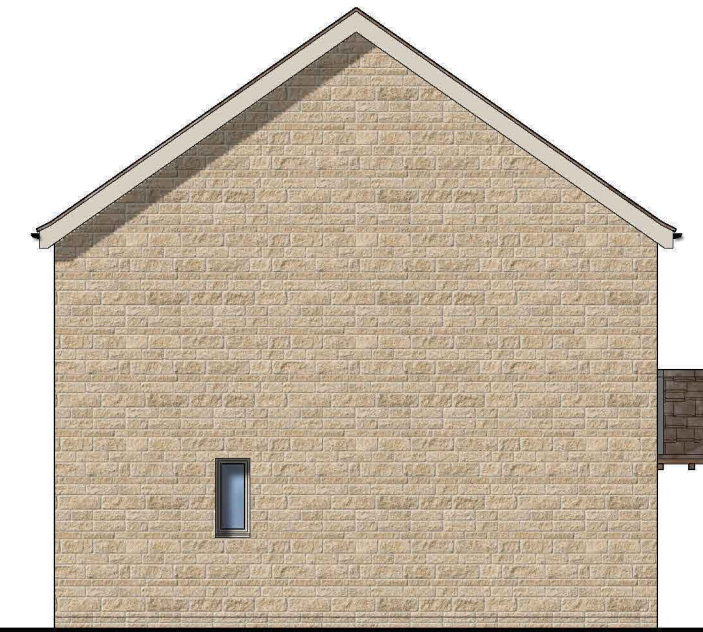


SIDE ELEVATION

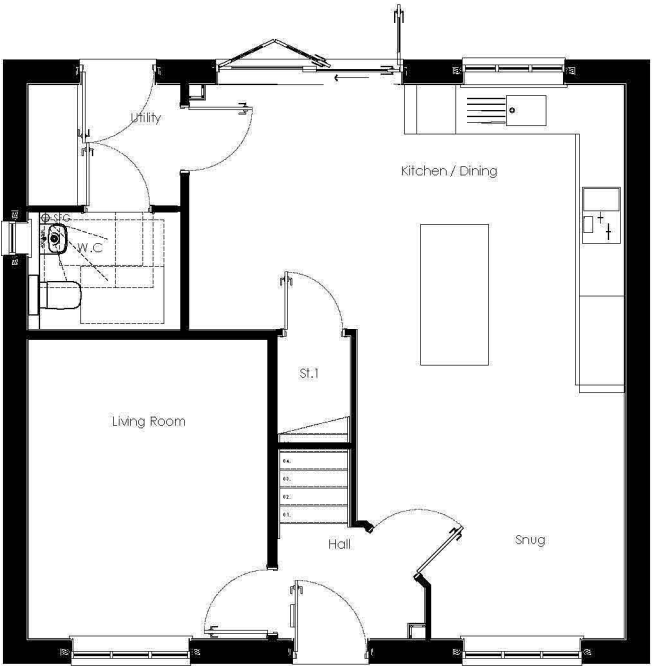

GROUND FLOOR PLAN

PLOTS AS: 55, 57
PLOTS OP:

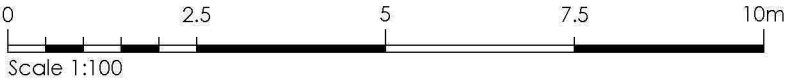

REFER TO MATERIALS KEY PLAN FOR SPECIFIC
PLOT FACADE FINISH
THIS DRAWING IS THE COPYRIGHT OF PERSIMMON HOMES DEVELOPMENT LTD. AND IS FOR PLANNING PURPOSES ONLY. SUCH DRAWINGS CAN BE SCALED BUT ARE NOT BE USED FOR CONSTRUCTION OR SALES DOCUMENTS.




DRAWING TITLE		DWG NO.	REV.
HOUSE TYPE : CHOPWELL		550.005-1	-
FLOOR PLANS & ELEVATIONS		CREATED	CHECKED
		AGTG	TB
		DATE	SCALE
		NOV 2025	1:100@A3L



FRONT ELEVATION



SIDE ELEVATION

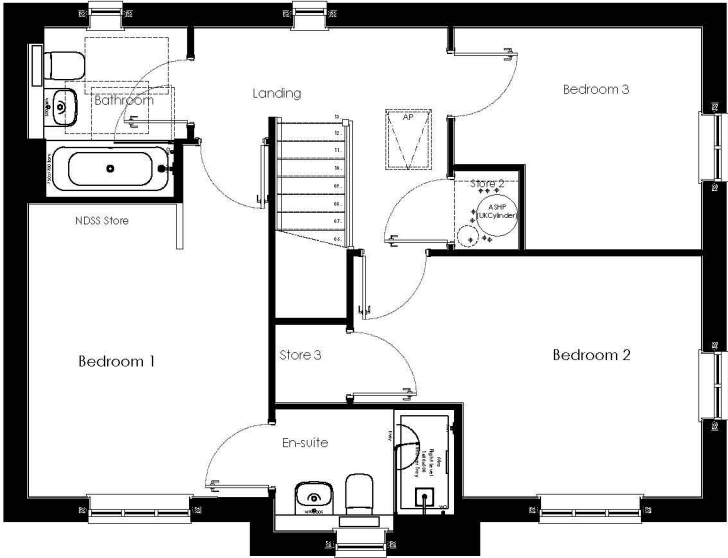


FIRST FLOOR PLAN



REAR ELEVATION




SIDE ELEVATION

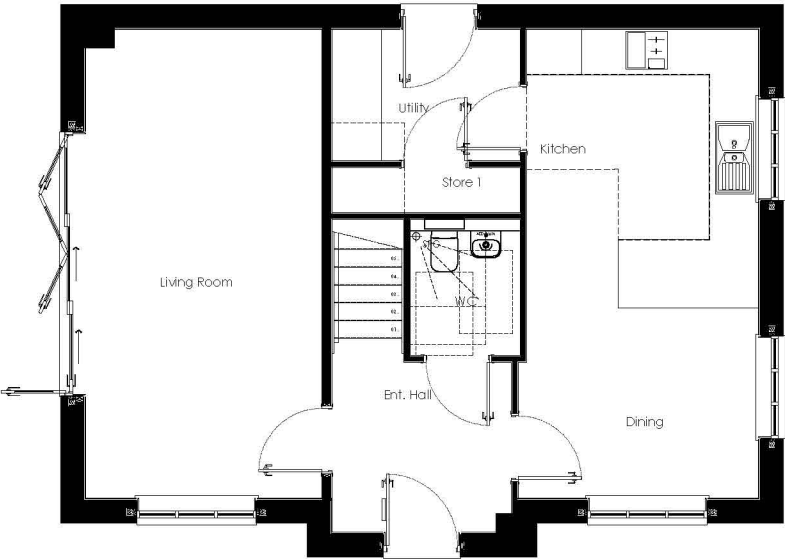

GROUND FLOOR PLAN

PLOTS AS: 13
PLOTS OP: 10, 15, 54

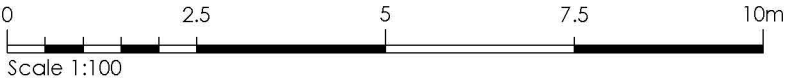

REFER TO MATERIALS KEY PLAN FOR SPECIFIC
PLOT FACADE FINISH

THIS DRAWING IS THE COPYRIGHT OF PERSIMMON HOMES DEVELOPMENT LTD. AND IS FOR PLANNING
PURPOSES ONLY.
SUCH DRAWINGS CAN BE SCALED BUT ARE NOT BE USED FOR CONSTRUCTION OR SALES DOCUMENTS.



DRAWING TITLE		DWG NO.	REV.
HOUSE TYPE : ESKDALE		550.006-1	-
FLOOR PLANS & ELEVATIONS		CREATED	CHECKED
		AGTG	TB
		DATE	SCALE
		NOV 2025	1:100@A3L



ESKDALE
STREET ELEVATION 1

ESKDALE
STREET ELEVATION 2

BLYTH




BLYTH
SIDE ELEVATION

BLYTH
REAR ELEVATION

ESKDALE


PLOTS 4 & 5

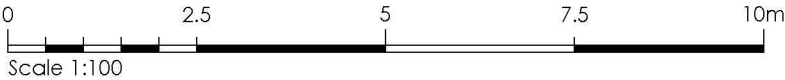


DRAWING TITLE		DWG NO.	REV.
HOUSE TYPE : ESKDALE & BLYTH ELEVATIONS		550.006-2	-
CREATED	CHECKED	DATE	SCALE
AGTG	TB	MAR 2026	1:100@A3L

REFER TO MATERIALS KEY PLAN FOR SPECIFIC PLOT FACADE FINISH
THIS DRAWING IS THE COPYRIGHT OF PERSIMMON HOMES DEVELOPMENT LTD. AND IS FOR PLANNING PURPOSES ONLY. SUCH DRAWINGS CAN BE SCALED BUT ARE NOT BE USED FOR CONSTRUCTION OR SALES DOCUMENTS.



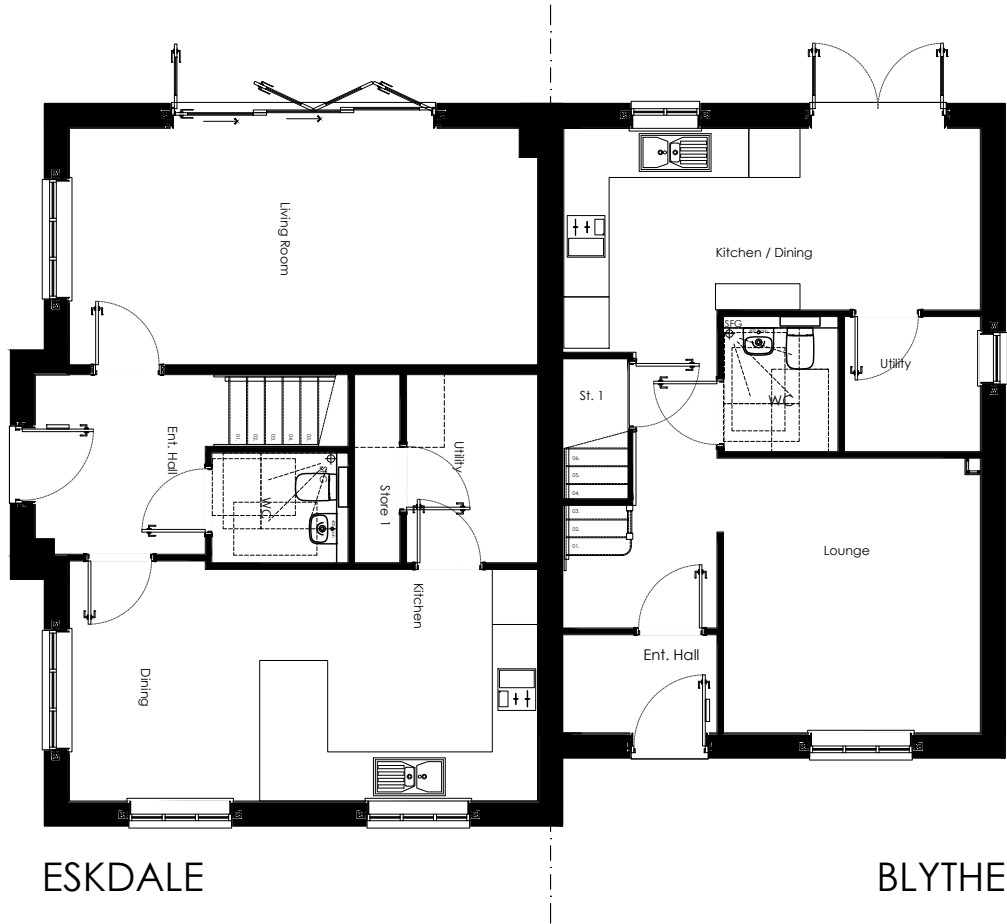

GROUND FLOOR PLAN

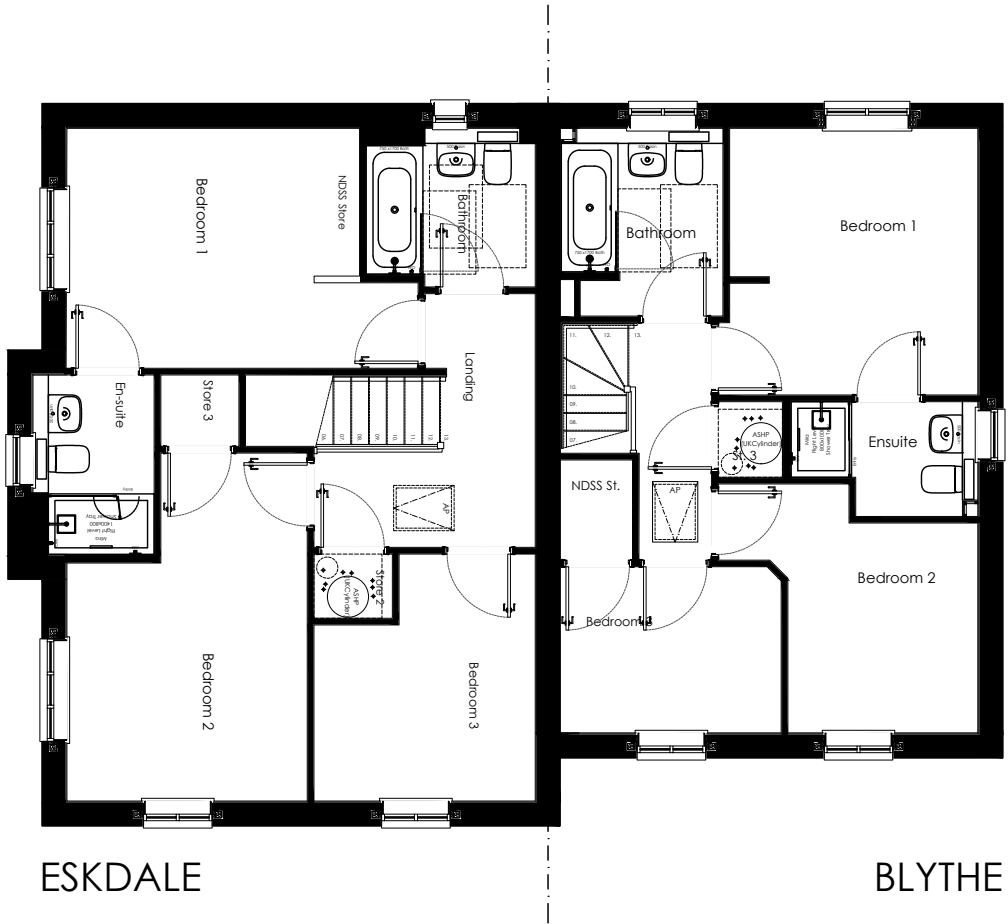

FIRST FLOOR PLAN



DRAWING TITLE				DWG NO.		REV.	
HOUSE TYPE : ESKDALE & BLYTHE				550.006-3		-	
CREATED		CHECKED		DATE		SCALE	
AGTG		TB		MAR 2026		1:100@A3L	


REFER TO MATERIALS KEY PLAN FOR SPECIFIC
PLOT FACADE FINISH

THIS DRAWING IS THE COPYRIGHT OF PERSIMMON HOMES DEVELOPMENTS LTD. AND IS FOR PLANNING
PURPOSES ONLY.
SUCH DRAWINGS CAN BE SCALED BUT ARE NOT BE USED FOR CONSTRUCTION OR SALES DOCUMENTS.







FRONT ELEVATION

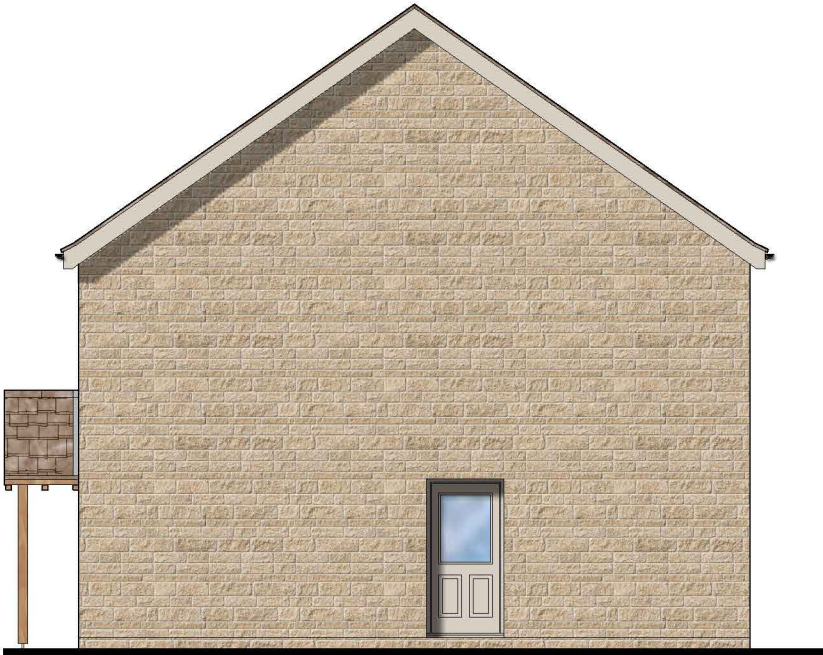


SIDE ELEVATION

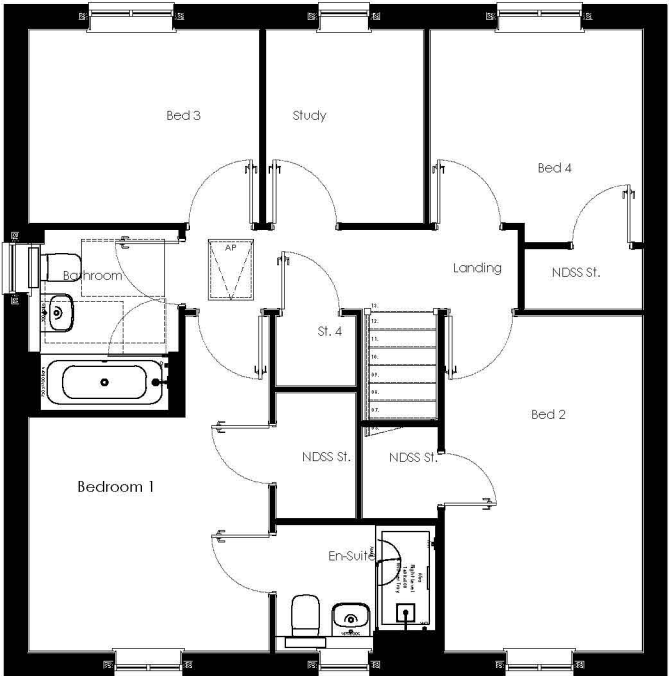


FIRST FLOOR PLAN

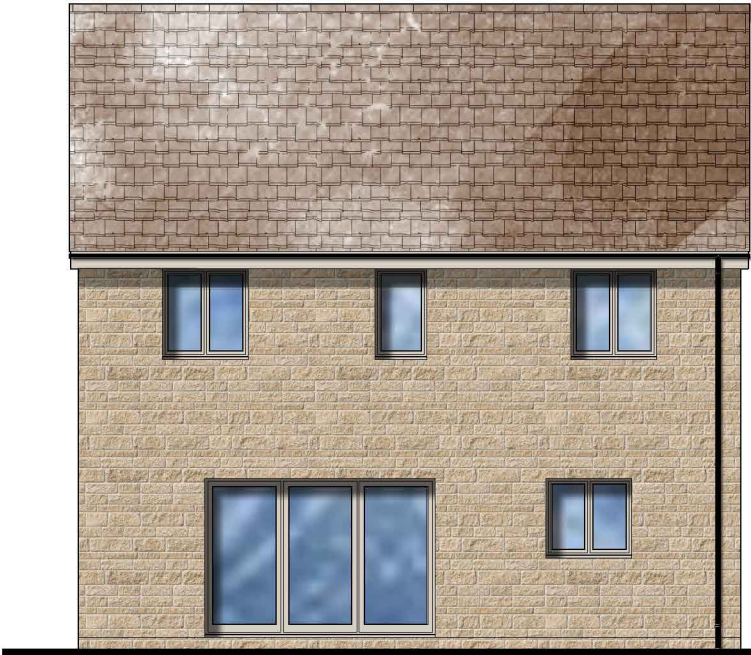

REAR ELEVATION

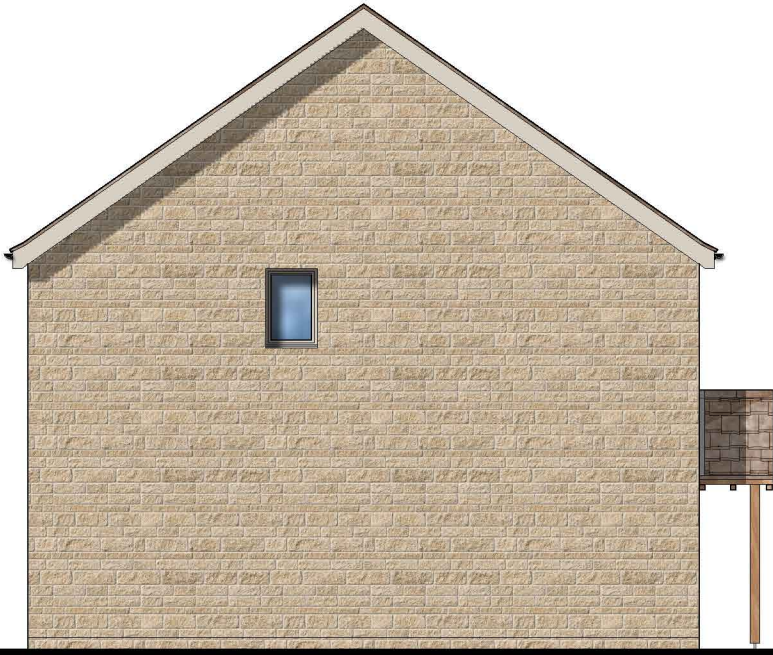


SIDE ELEVATION

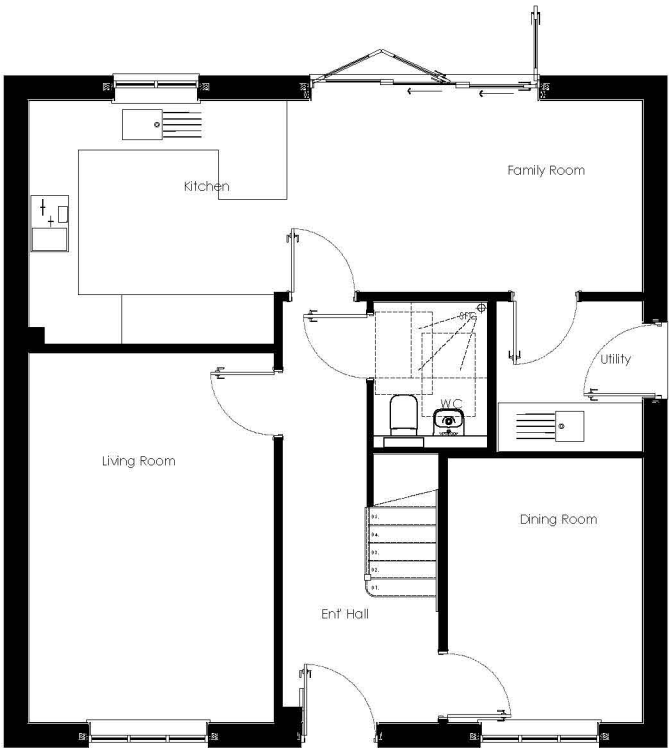

GROUND FLOOR PLAN

PLOTS AS: 27
PLOTS OP: 24, 28

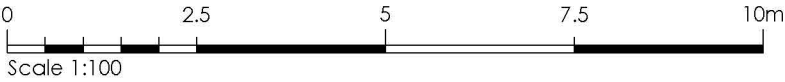

DRAWING TITLE		DWG NO.	REV.
HOUSE TYPE : HASTINGS		550.007-1	-
FLOOR PLANS & ELEVATIONS			
CREATED	CHECKED	DATE	SCALE
AGTG	TB	NOV 2025	1:100@A3L


REFER TO MATERIALS KEY PLAN FOR SPECIFIC PLOT FACADE FINISH

THIS DRAWING IS THE COPYRIGHT OF PERSIMMON HOMES DEVELOPMENT LTD. AND IS FOR PLANNING PURPOSES ONLY. SUCH DRAWINGS CAN BE SCALED BUT ARE NOT BE USED FOR CONSTRUCTION OR SALES DOCUMENTS.






FRONT ELEVATION

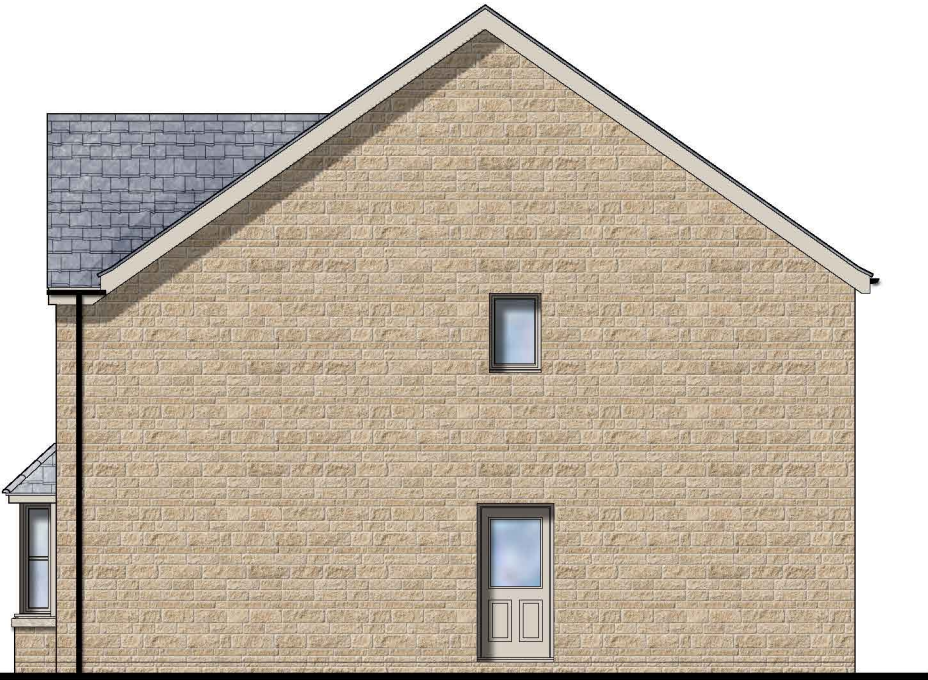


SIDE ELEVATION

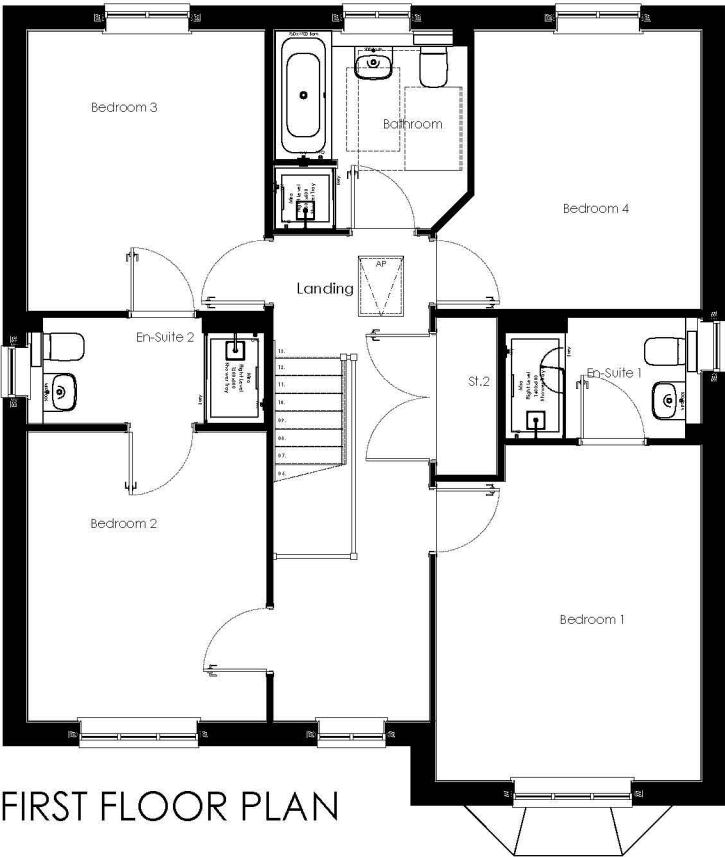


FIRST FLOOR PLAN



REAR ELEVATION

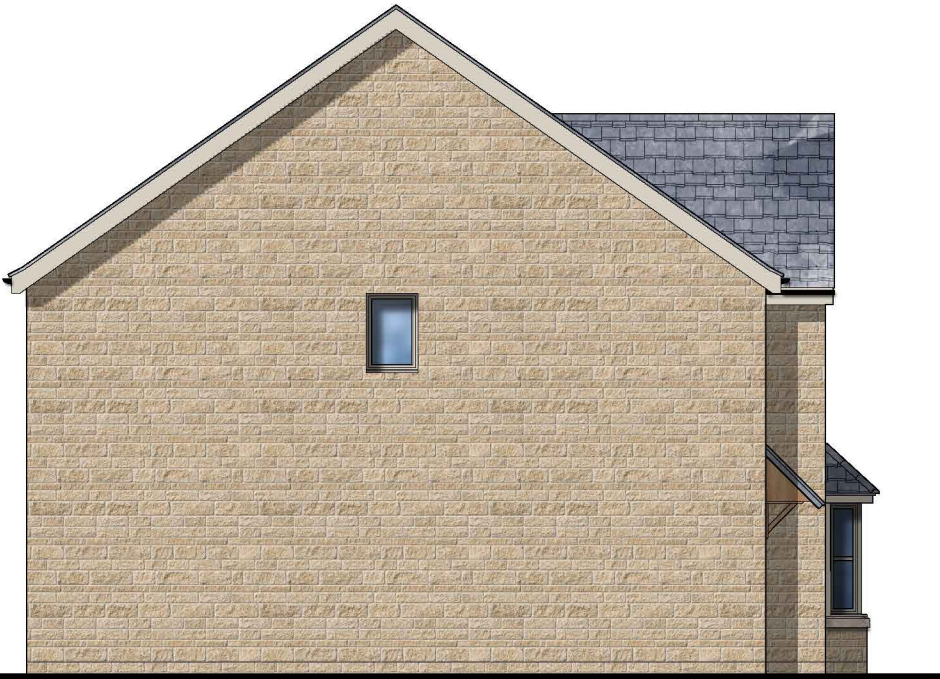


SIDE ELEVATION

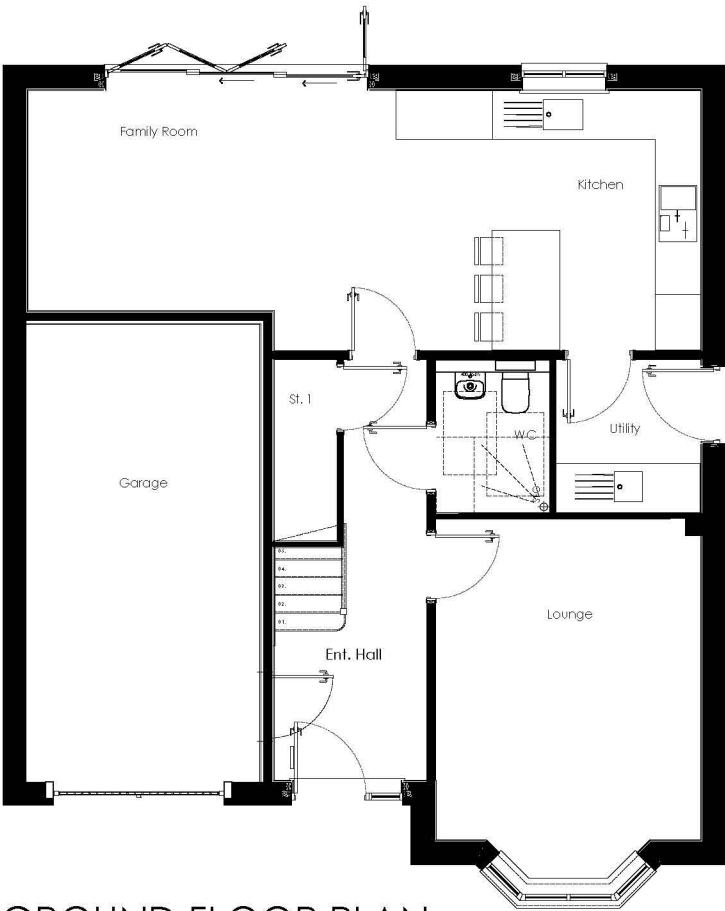

GROUND FLOOR PLAN

PLOTS AS: 60
PLOTS OP: 14

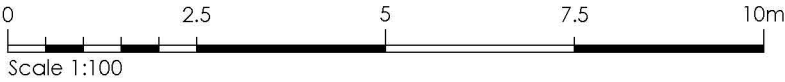

DRAWING TITLE		DWG NO.	REV.
HOUSE TYPE : HOLLICOMBE		550.008-1	-
FLOOR PLANS & ELEVATIONS		CREATED	CHECKED
		AGTG	TB
		DATE	SCALE
		NOV 2025	1:100@A3L

REFER TO MATERIALS KEY PLAN FOR SPECIFIC
PLOT FACADE FINISH

THIS DRAWING IS THE COPYRIGHT OF PERSIMMON HOMES DEVELOPMENT LTD. AND IS FOR PLANNING
PURPOSES ONLY.
SUCH DRAWINGS CAN BE SCALED BUT ARE NOT BE USED FOR CONSTRUCTION OR SALES DOCUMENTS.




REVISIONS	DATE	BY
A Plot numbers updated.	15.04.25	agtg



FRONT ELEVATION



SIDE ELEVATION

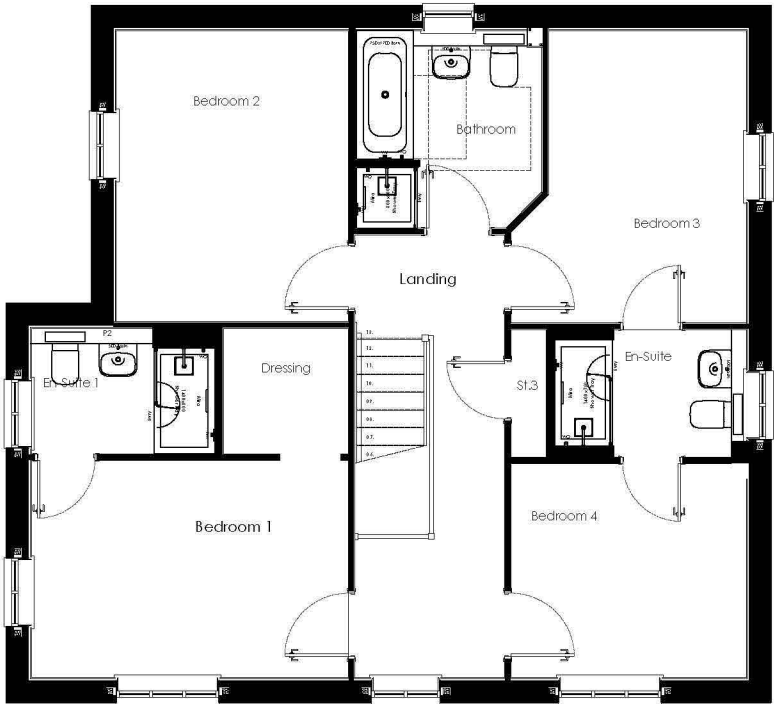


FIRST FLOOR PLAN



REAR ELEVATION




SIDE ELEVATION

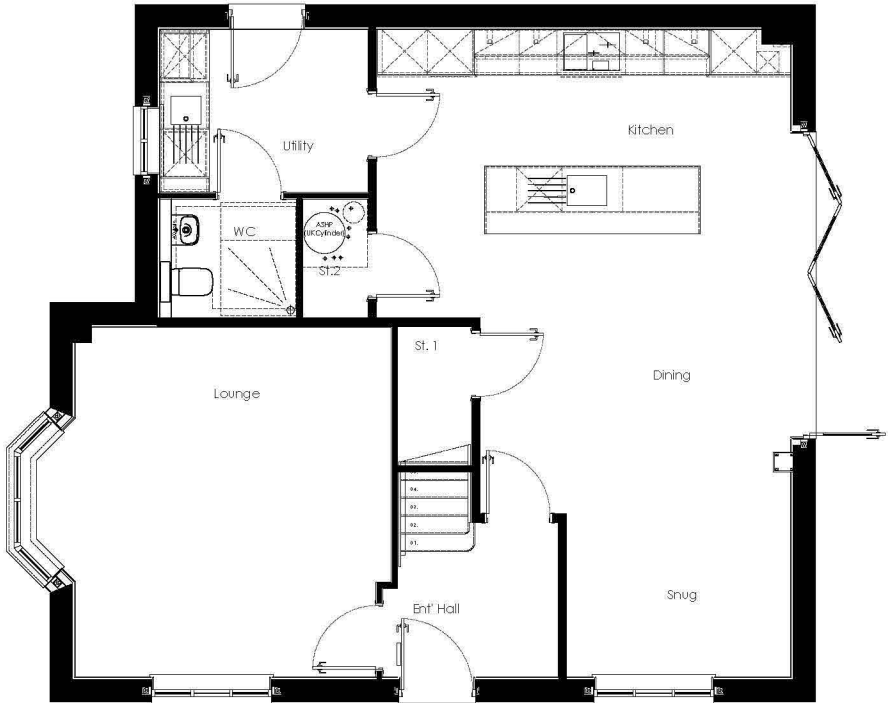

GROUND FLOOR PLAN

PLOTS AS: 1, 22, 30
PLOTS OP: 3, 21, 25, 29

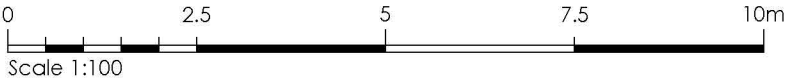

DRAWING TITLE		DWG NO.	REV.
HOUSE TYPE : SEACOMBE		550.009-1	A
FLOOR PLANS & ELEVATIONS		CREATED	CHECKED
		AGTG	TB
		DATE	SCALE
		SEPT 2025	1:100@A3L
REFER TO MATERIALS KEY PLAN FOR SPECIFIC PLOT FACADE FINISH THIS DRAWING IS THE COPYRIGHT OF PERSIMMON HOMES DEVELOPMENT LTD. AND IS FOR PLANNING PURPOSES ONLY. SUCH DRAWINGS CAN BE SCALED BUT ARE NOT BE USED FOR CONSTRUCTION OR SALES DOCUMENTS.			
 CHARLES CHURCH			


REVISIONS	DATE	BY
A Plot numbers updated.	15.04.25	agtg



FRONT ELEVATION



SIDE ELEVATION

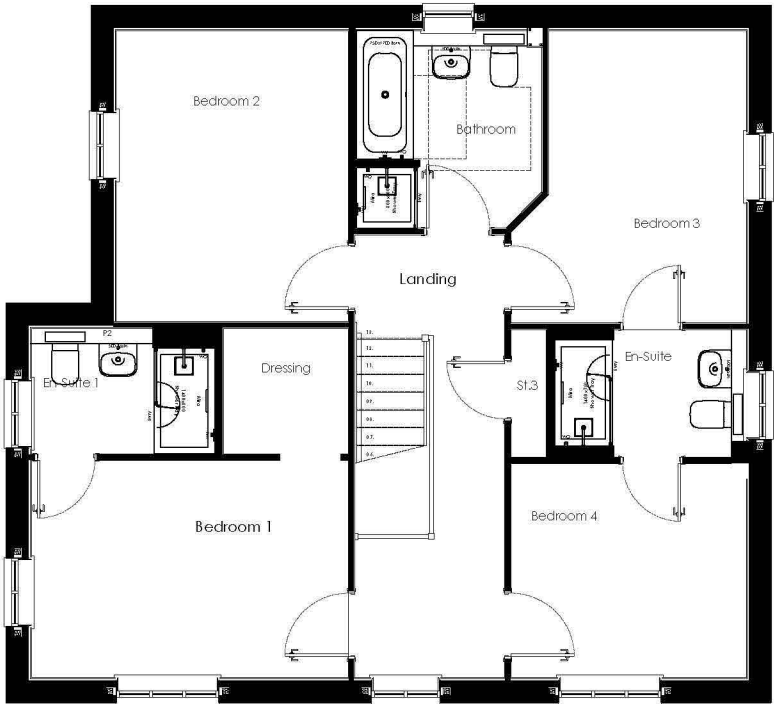


FIRST FLOOR PLAN



REAR ELEVATION




SIDE ELEVATION

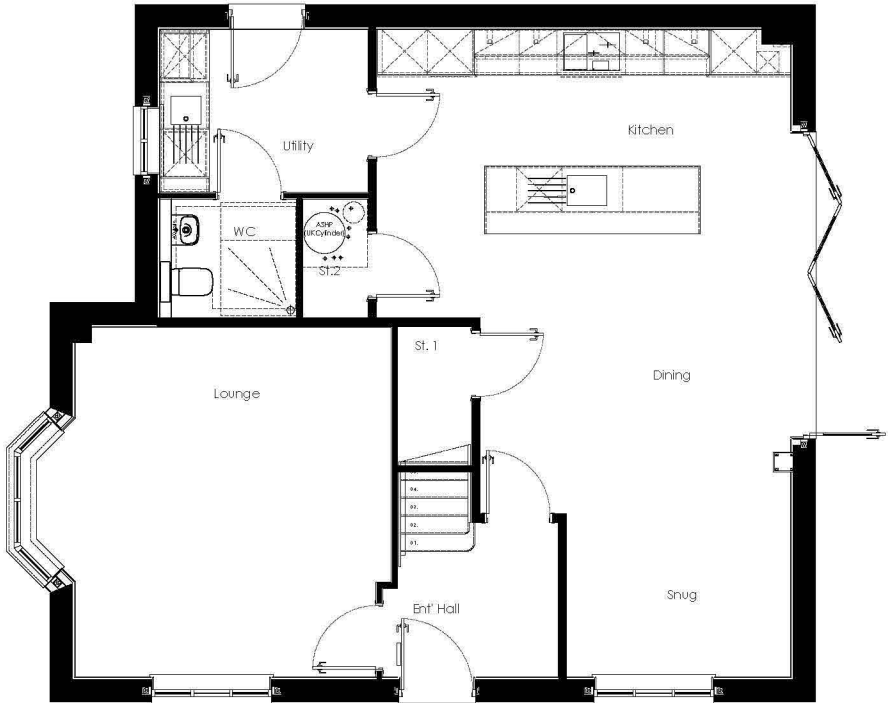

GROUND FLOOR PLAN

PLOTS AS: 23, 26, 35
PLOTS OP: 56

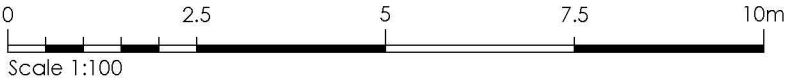

DRAWING TITLE				DWG NO.		REV.	
HOUSE TYPE : SEACOMBE				550.009-2		A	
FLOOR PLANS & ELEVATIONS				CREATED	CHECKED	DATE	SCALE
				AGTG	TB	SEPT 2025	1:100@A3L

REFER TO MATERIALS KEY PLAN FOR SPECIFIC PLOT FACADE FINISH

THIS DRAWING IS THE COPYRIGHT OF PERSIMMON HOMES DEVELOPMENT LTD. AND IS FOR PLANNING PURPOSES ONLY. SUCH DRAWINGS CAN BE SCALED BUT ARE NOT BE USED FOR CONSTRUCTION OR SALES DOCUMENTS.




CHARLES CHURCH


REVISIONS	DATE	BY
A Plot numbers updated in acc with planning layout. Rev A	13.05.25	agtg




FRONT ELEVATION

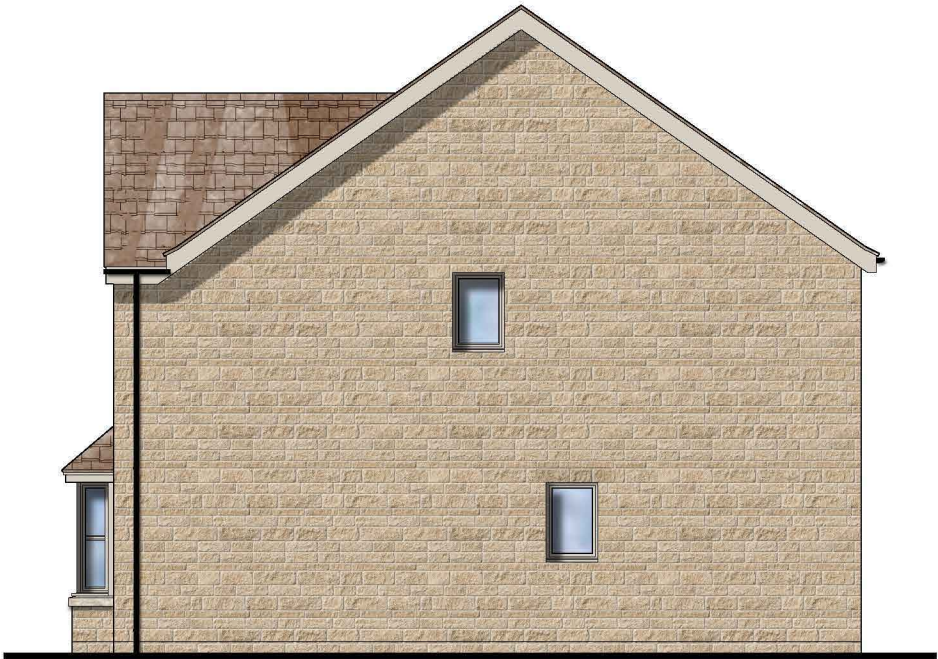


SIDE ELEVATION

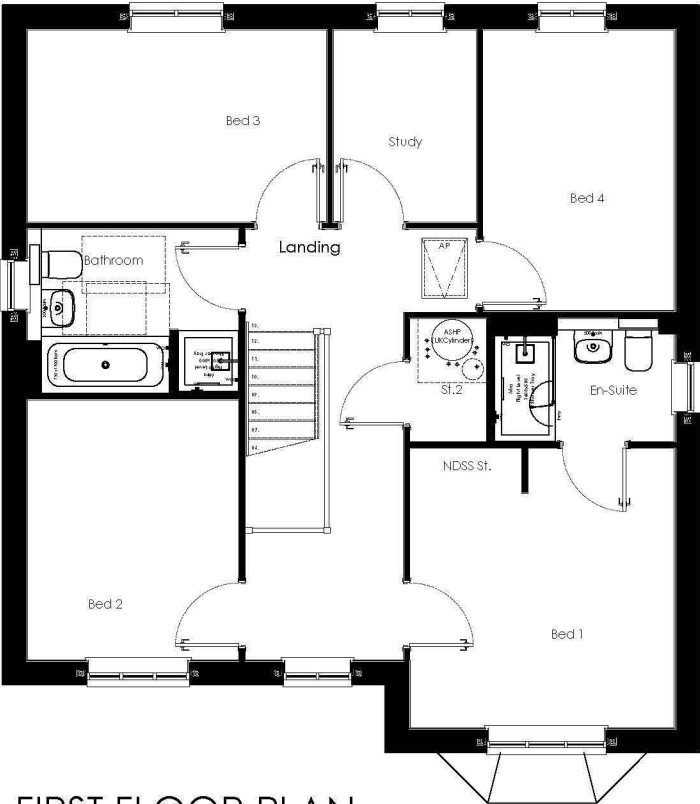


FIRST FLOOR PLAN

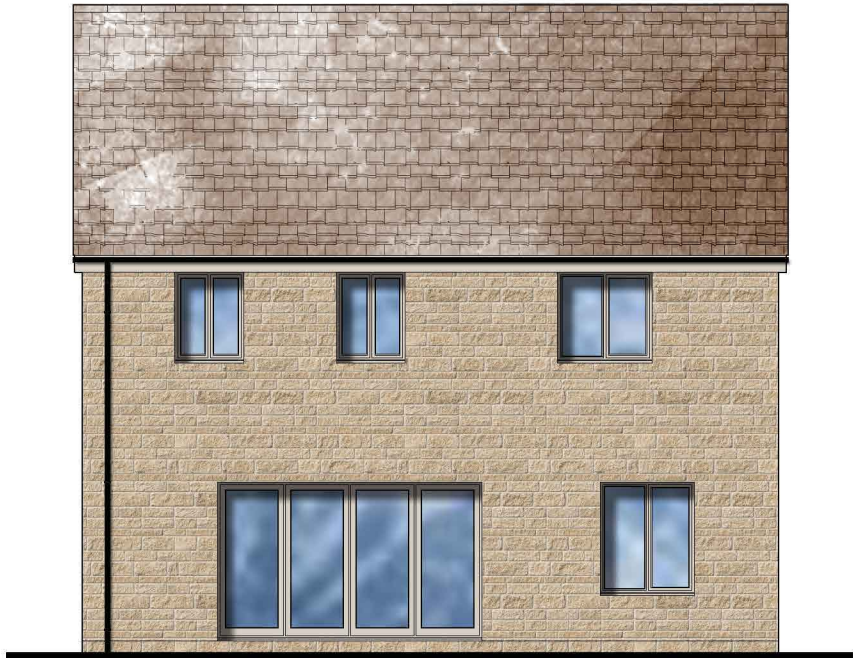

REAR ELEVATION

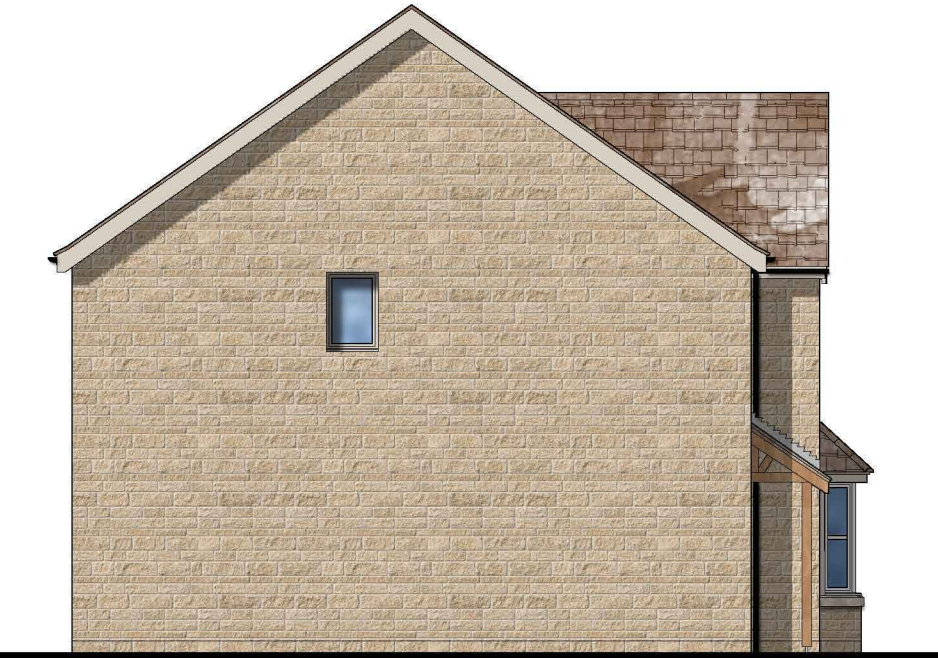


SIDE ELEVATION

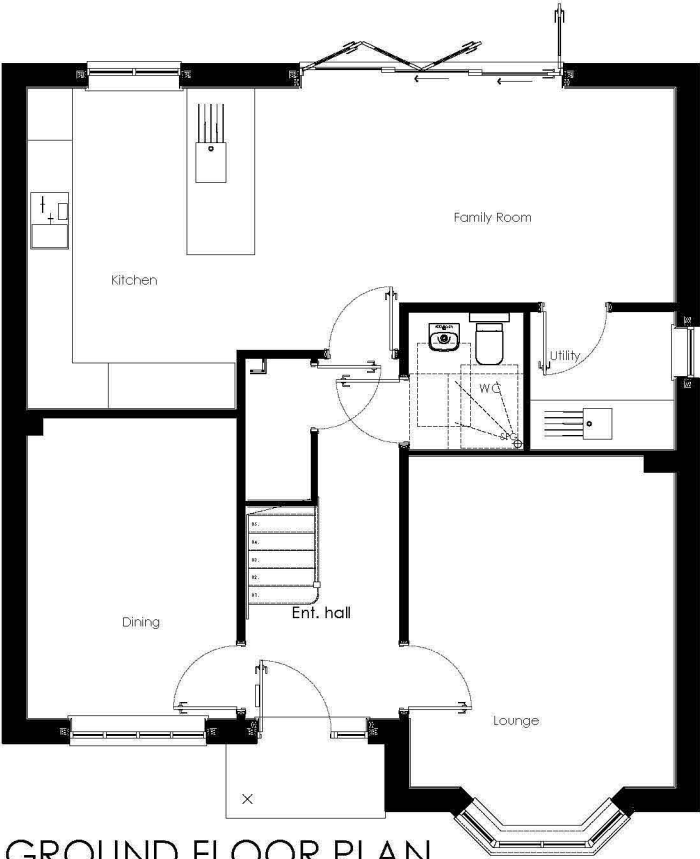

GROUND FLOOR PLAN

PLOTS AS: 20
PLOTS OP: 19

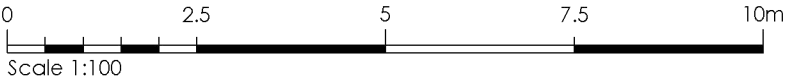

DRAWING TITLE		DWG NO.	REV.
HOUSE TYPE : LANCOMBE		550.010-1	A
FLOOR PLANS & ELEVATIONS			
CREATED	CHECKED	DATE	SCALE
AGTG	TB	NOV 2025	1:100@A3L

REFER TO MATERIALS KEY PLAN FOR SPECIFIC PLOT FACADE FINISH

THIS DRAWING IS THE COPYRIGHT OF PERSIMMON HOMES DEVELOPMENT LTD. AND IS FOR PLANNING PURPOSES ONLY. SUCH DRAWINGS CAN BE SCALED BUT ARE NOT BE USED FOR CONSTRUCTION OR SALES DOCUMENTS.







FRONT ELEVATION



SIDE ELEVATION

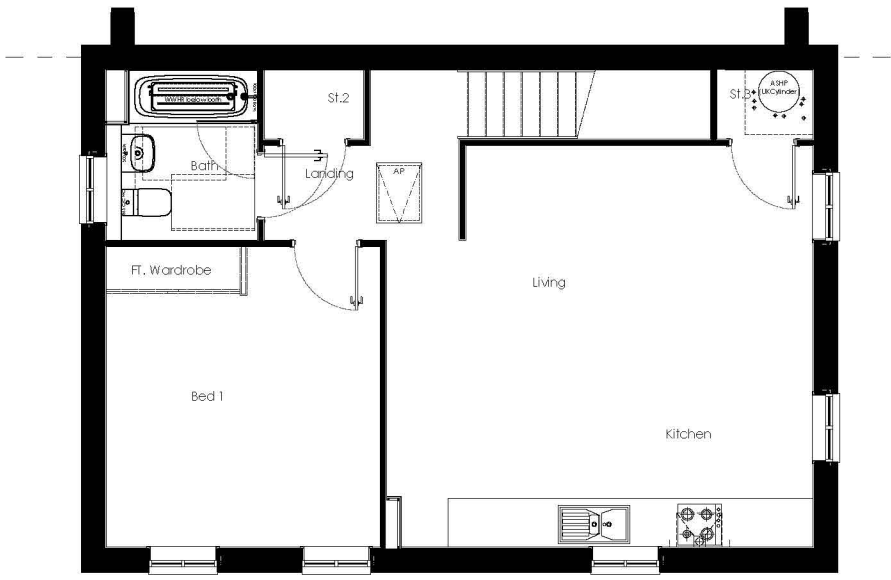


Unit B
FIRST FLOOR PLAN

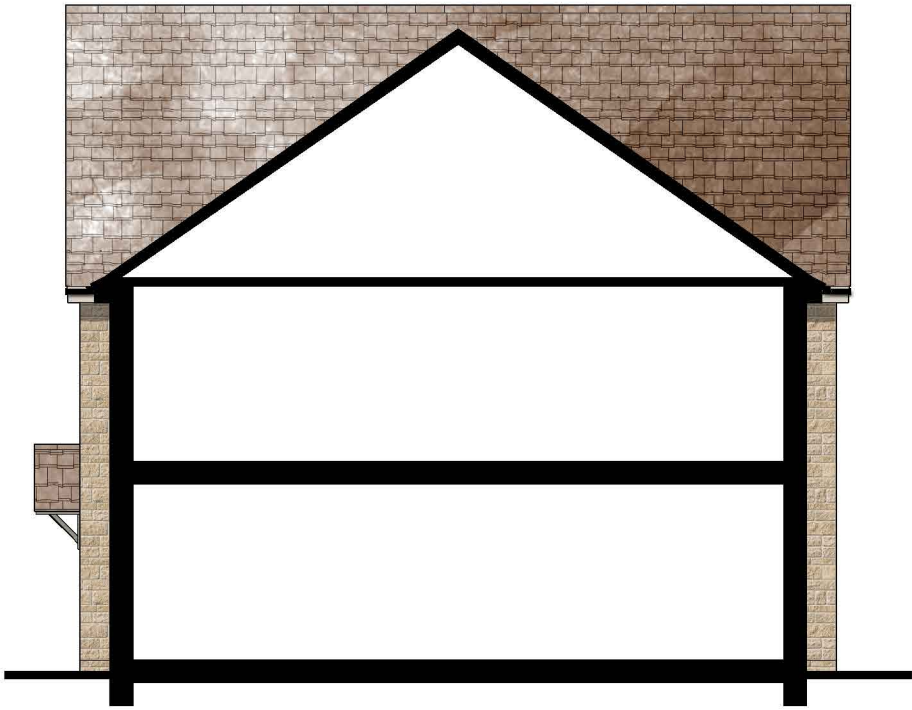

REAR ELEVATION




SIDE ELEVATION

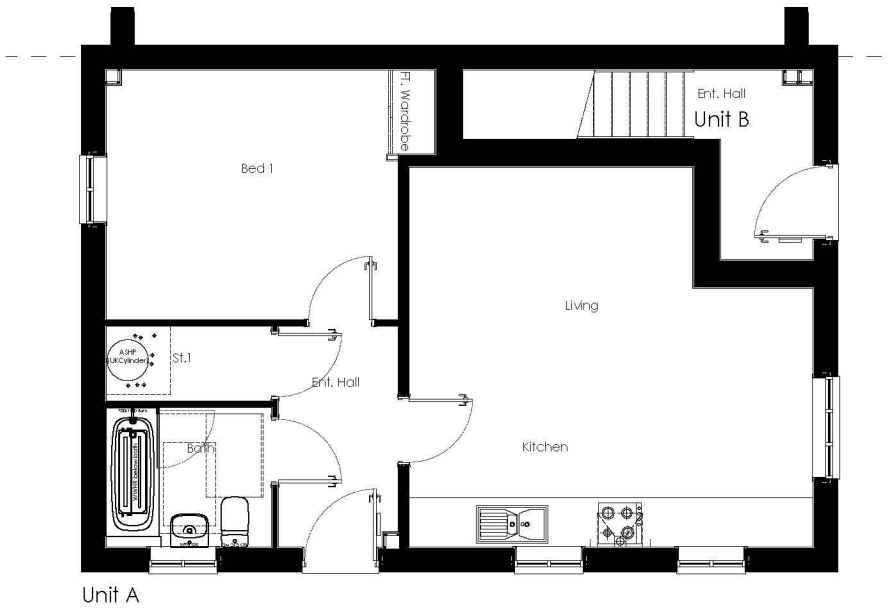

Unit A
GROUND FLOOR PLAN

PLOTS AS: 43 / 44
PLOTS OP: 49 / 50

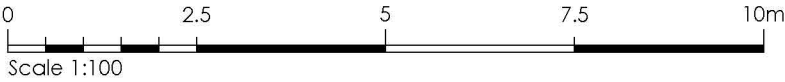


REFER TO MATERIALS KEY PLAN FOR SPECIFIC
PLOT FACADE FINISH

THIS DRAWING IS THE COPYRIGHT OF PERSIMMON HOMES DEVELOPMENT LTD. AND IS FOR PLANNING
PURPOSES ONLY.
SUCH DRAWINGS CAN BE SCALED BUT ARE NOT TO BE USED FOR CONSTRUCTION OR SALES DOCUMENTS.




DRAWING TITLE				DWG NO.	REV.
APARTMENT TYPE : AUDLEY FLOOR PLANS & ELEVATIONS				550.011-1	-
CREATED	CHECKED	DATE	SCALE		
AGTG	TB	NOV 2025	1:100@A3L		

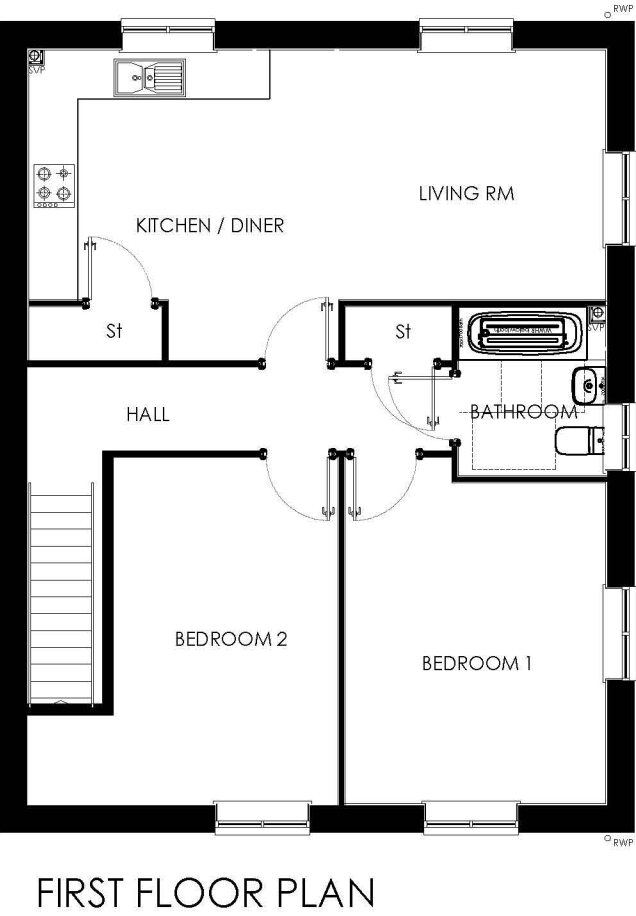


PLOTS AS: 39 / 40
PLOTS OP:



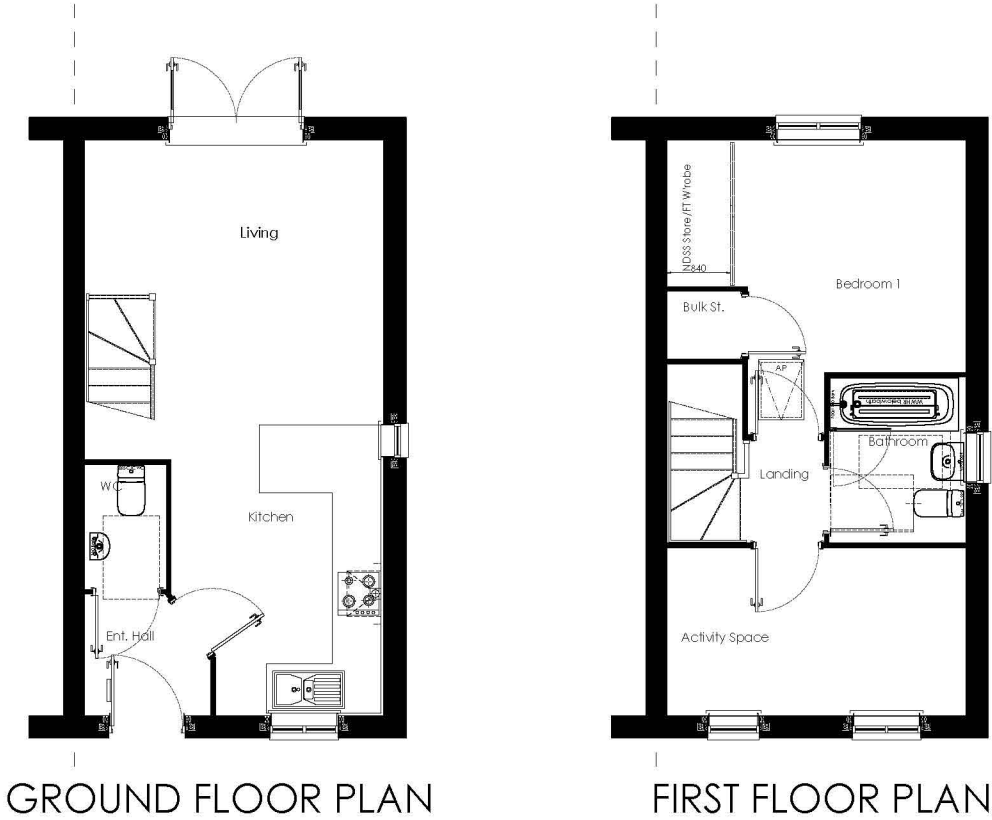

PLOTS AS: 16
PLOTS OP: 17, 52 Mid Terrace

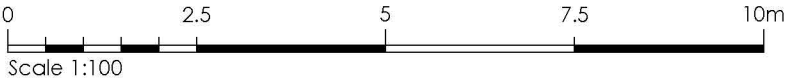


DRAWING TITLE				DWG NO.	REV.
HOUSE TYPE : ALNMOUTH FLOOR PLANS & ELEVATIONS				550.013-1	-
CREATED	CHECKED	DATE	SCALE		
AGTG	TB	NOV 2025	1:100@A3L		


REFER TO MATERIALS KEY PLAN FOR SPECIFIC
PLOT FACADE FINISH
THIS DRAWING IS THE COPYRIGHT OF PERSIMMON HOMES DEVELOPMENT LTD. AND IS FOR PLANNING
PURPOSES ONLY.
SUCH DRAWINGS CAN BE SCALED BUT ARE NOT BE USED FOR CONSTRUCTION OR SALES DOCUMENTS.



REVISIONS	DATE	BY
A Plot numbers updated.	15.04.25	agtg

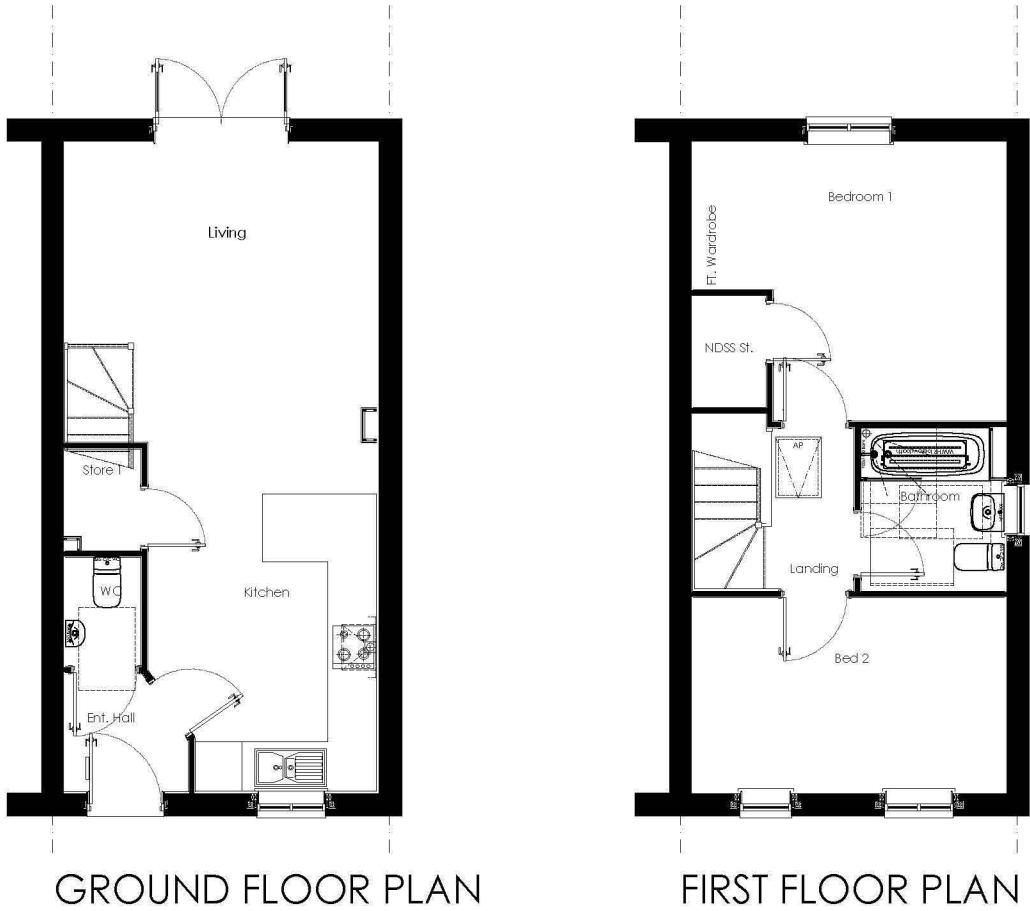

PLOTS AS: 8, 42 / 37 & 48 Mid Terrace
PLOTS OP: 9, 36, 41, 47

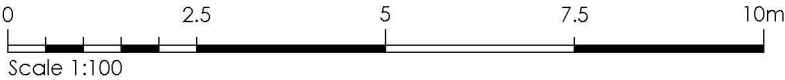


REFER TO MATERIALS KEY PLAN FOR SPECIFIC
PLOT FACADE FINISH


THIS DRAWING IS THE COPYRIGHT OF PERSIMMON HOMES DEVELOPMENT LTD. AND IS FOR PLANNING PURPOSES ONLY. SUCH DRAWINGS CAN BE SCALED BUT ARE NOT BE USED FOR CONSTRUCTION OR SALES DOCUMENTS.

DRAWING TITLE		DWG NO.	REV.
HOUSE TYPE : HALDON FLOOR PLANS & ELEVATIONS		550.014-1	A
CREATED	CHECKED	DATE	SCALE
AGTG	TB	NOV 2025	1:100@A3L



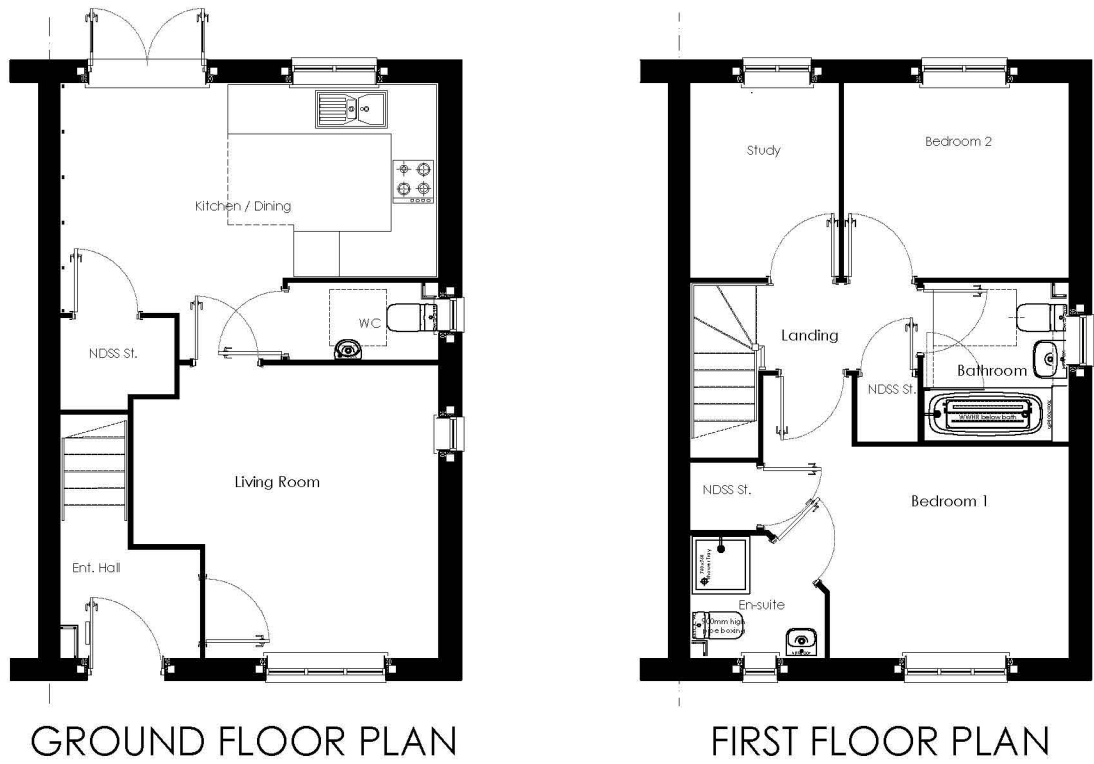

PLOTS AS: 53
PLOTS OP: 51

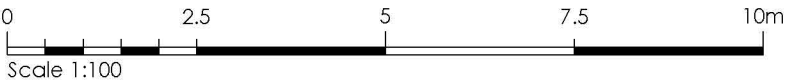


DRAWING TITLE		DWG NO.	REV.
HOUSE TYPE : DANBURY FLOOR PLANS & ELEVATIONS		550.015-1	-
CREATED	CHECKED	DATE	SCALE
AGTG	TB	NOV 2025	1:100@A3L

REFER TO MATERIALS KEY PLAN FOR SPECIFIC
PLOT FACADE FINISH


THIS DRAWING IS THE COPYRIGHT OF PERSIMMON HOMES DEVELOPMENT LTD. AND IS FOR PLANNING PURPOSES ONLY. SUCH DRAWINGS CAN BE SCALED BUT ARE NOT BE USED FOR CONSTRUCTION OR SALES DOCUMENTS.



REVISIONS	DATE	BY
A Plot numbers updated.	15.04.25	agtg

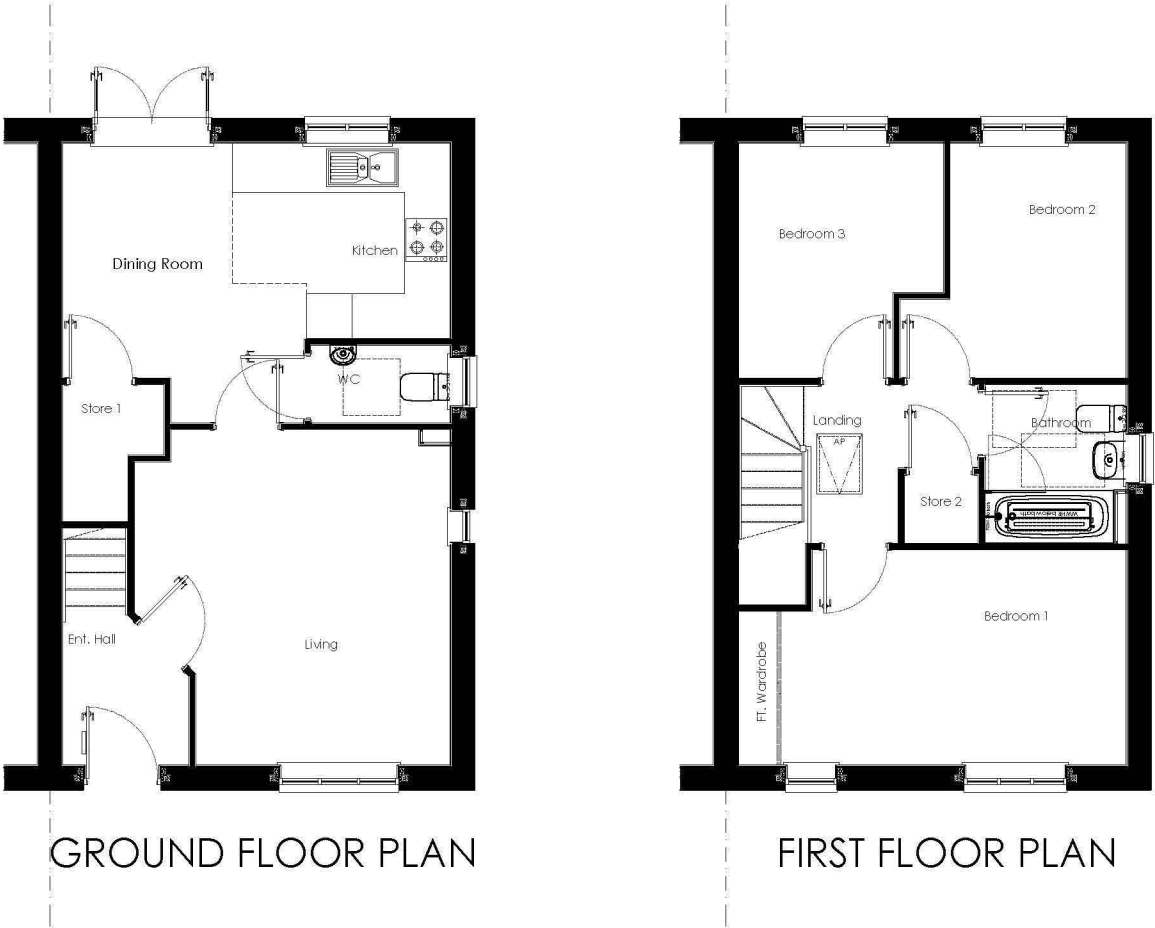



PLOTS AS:
PLOTS OP: 7 & 45 - Mid Terrace

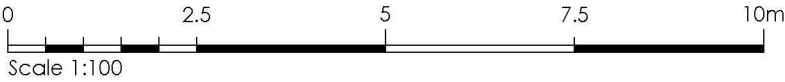


DRAWING TITLE		DWG NO.	REV.
HOUSE TYPE : RENDLESHAM FLOOR PLANS & ELEVATIONS		550.016-1	A
CREATED	CHECKED	DATE	SCALE
AGTG	TB	NOV 2025	1:100@A3L

REFER TO MATERIALS KEY PLAN FOR SPECIFIC
PLOT FACADE FINISH
THIS DRAWING IS THE COPYRIGHT OF PERSIMMON HOMES DEVELOPMENT LTD. AND IS FOR PLANNING
PURPOSES ONLY.
SUCH DRAWINGS CAN BE SCALED BUT ARE NOT BE USED FOR CONSTRUCTION OR SALES DOCUMENTS.



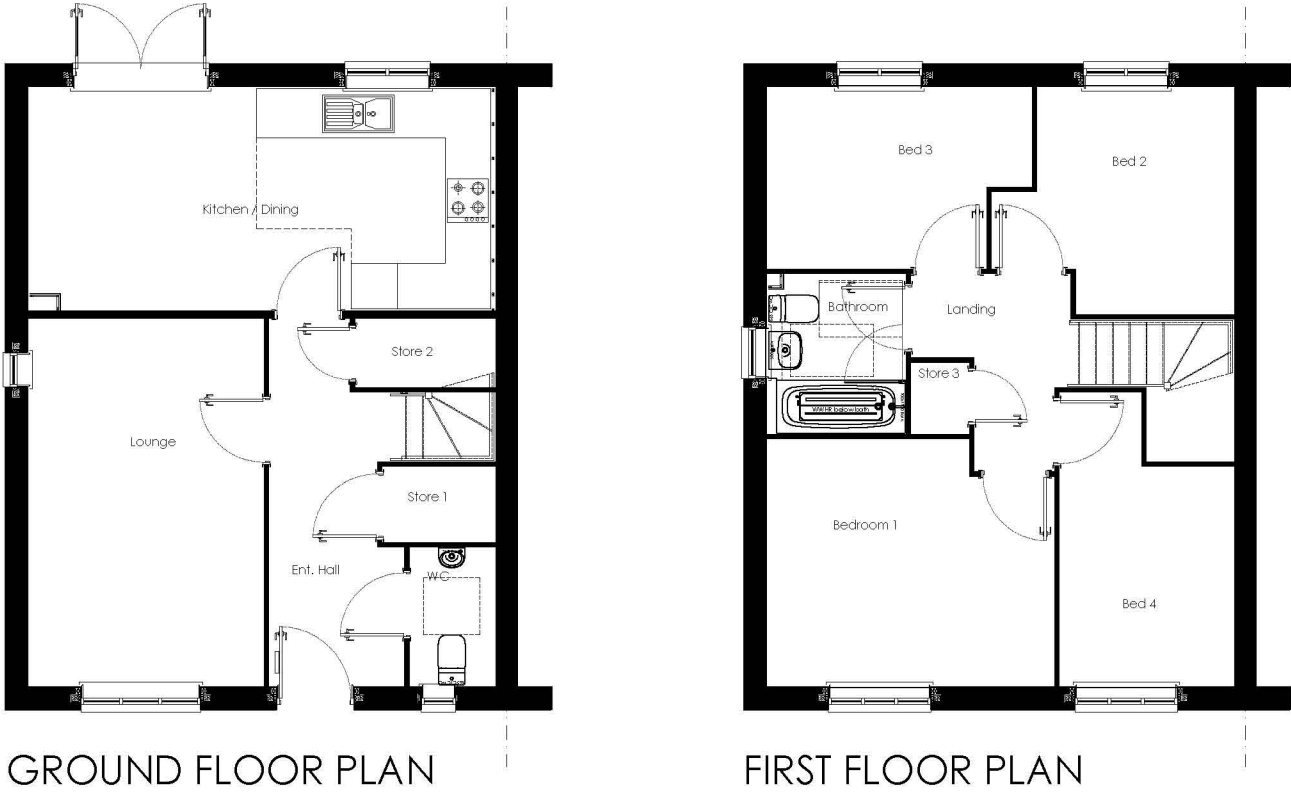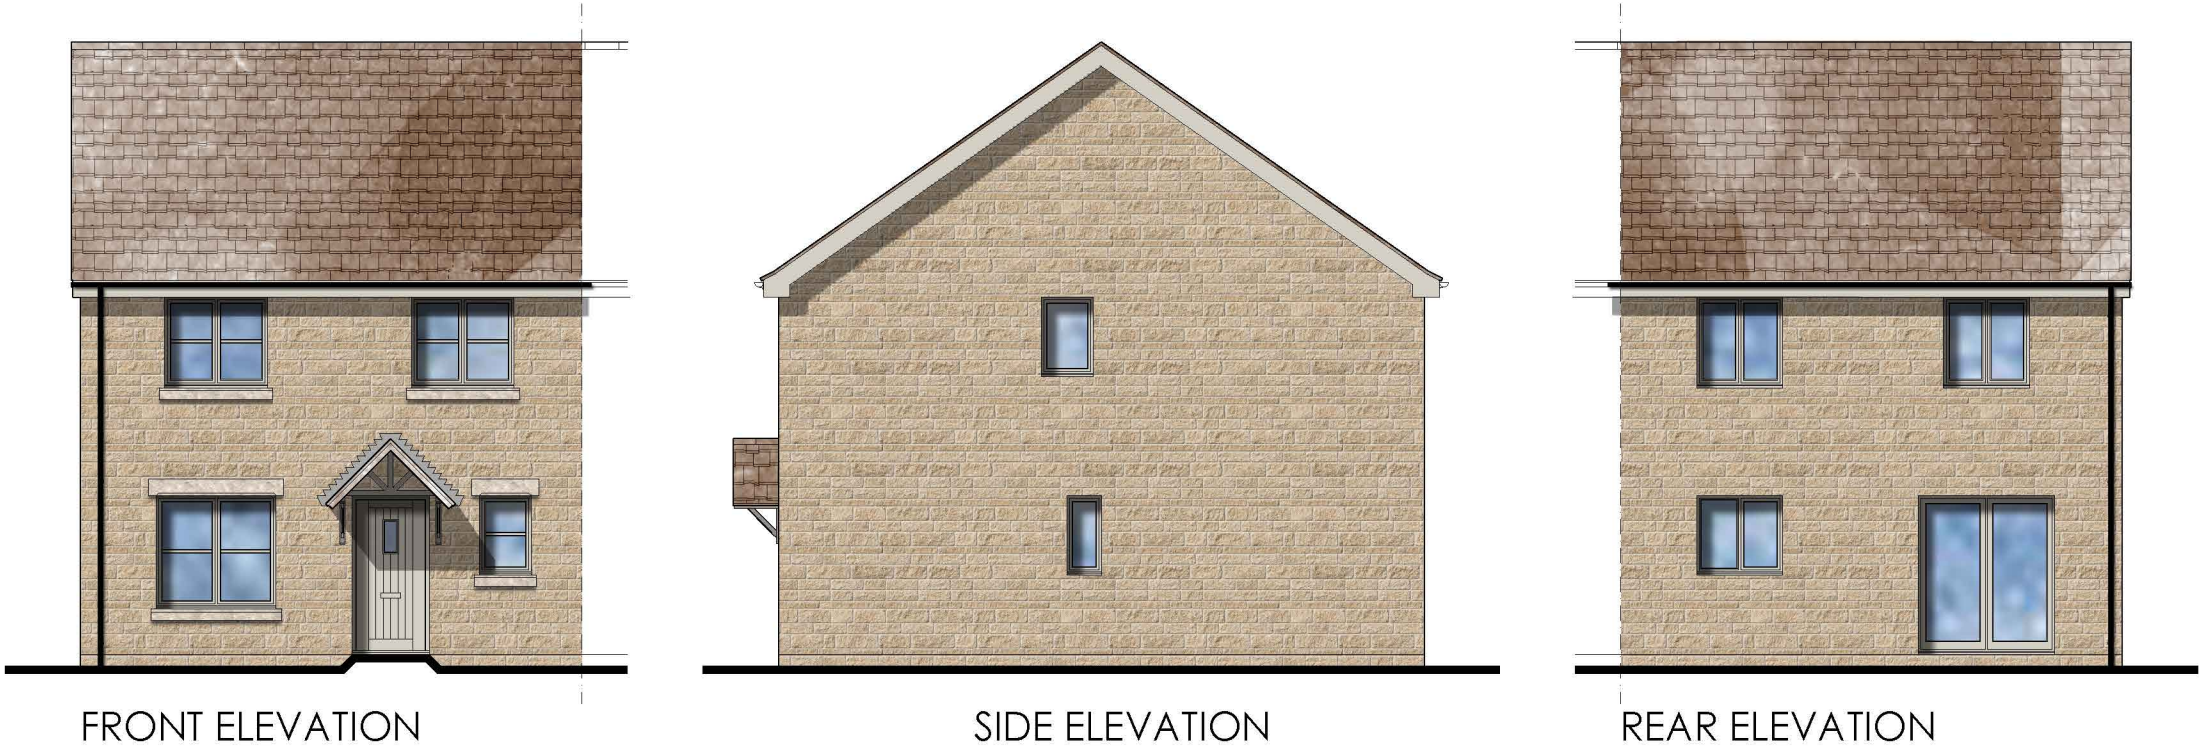


PLOTS AS:
PLOTS OP: 38

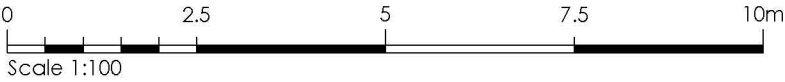


REFER TO MATERIALS KEY PLAN FOR SPECIFIC PLOT FACADE FINISH
THIS DRAWING IS THE COPYRIGHT OF PERSIMMON HOMES DEVELOPMENT LTD. AND IS FOR PLANNING PURPOSES ONLY. SUCH DRAWINGS CAN BE SCALED BUT ARE NOT BE USED FOR CONSTRUCTION OR SALES DOCUMENTS.

DRAWING TITLE			DWG NO.	REV.
HOUSE TYPE : ENNERDALE			550.017-1	-
FLOOR PLANS & ELEVATIONS			CREATED	CHECKED
			AGTG	TB
			DATE	SCALE
			NOV 2025	1:100@A3L



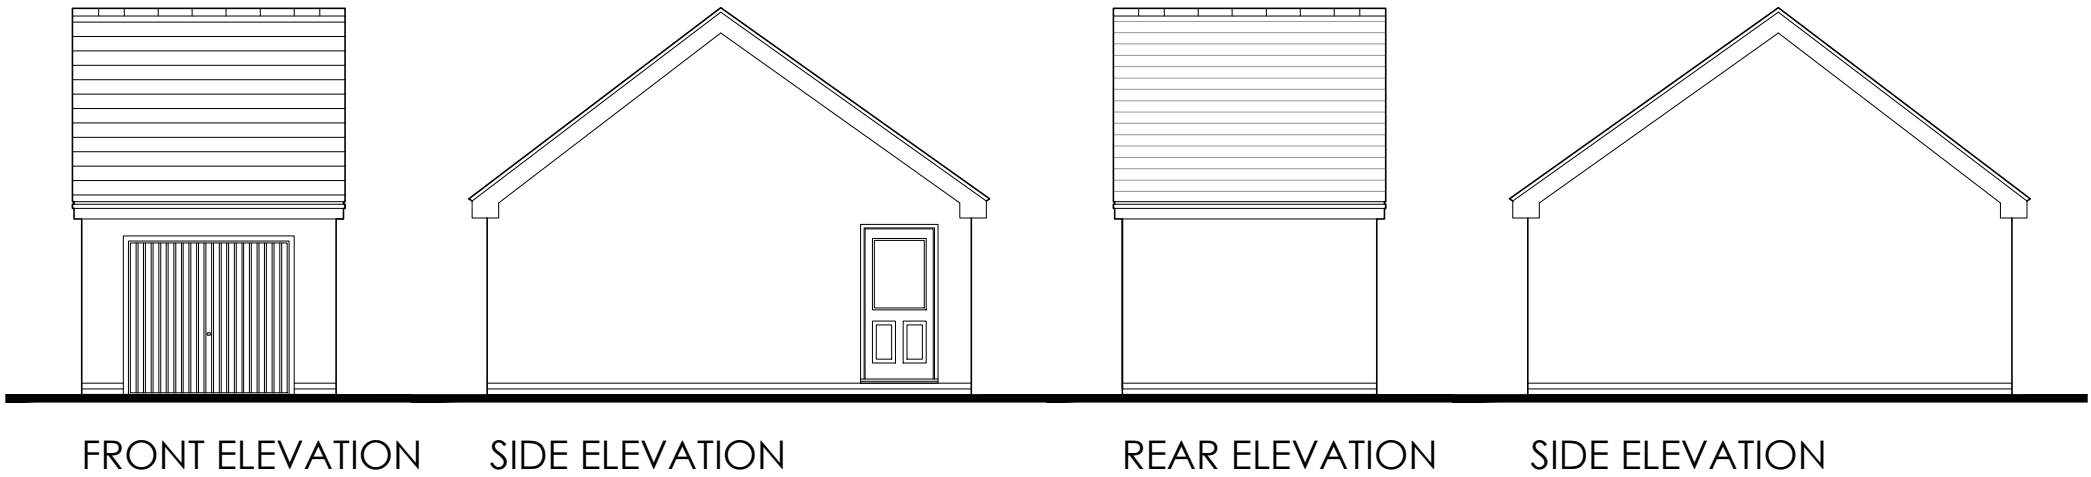

Note : Location of Personnel Garage doors vary plot by plot.
Please refer to planning layout for specific locations.

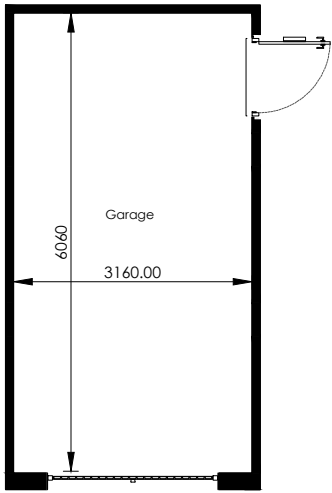

FLOOR PLAN




REFER TO MATERIALS KEY PLAN FOR SPECIFIC
PLOT FACADE FINISH

THIS DRAWING IS THE COPYRIGHT OF PERSIMMON HOMES DEVELOPMENTS LTD. AND IS FOR PLANNING PURPOSES ONLY. SUCH DRAWINGS CAN BE SCALED BUT ARE NOT BE USED FOR CONSTRUCTION OR SALES DOCUMENTS.

DRAWING TITLE			DWG NO.	REV.
SINGLE GARAGE			550.020-1	-
FLOOR PLANS & ELEVATIONS				
CREATED	CHECKED	DATE	SCALE	
AGTG	TB	NOV 2025	1:100@A3L	




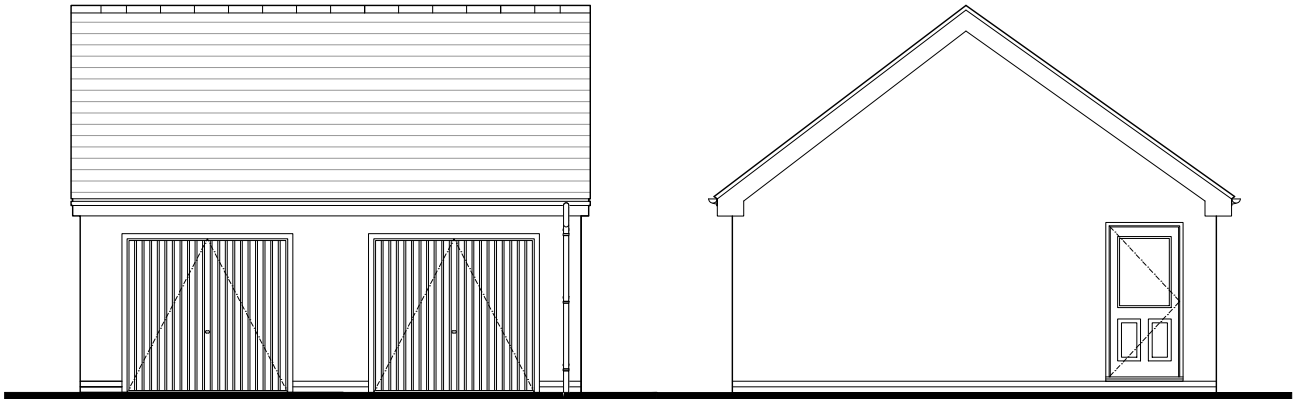

FRONT ELEVATION


SIDE ELEVATION

Note : Location of Personnel Garage doors vary plot by plot.
Please refer to planning layout for specific locations.

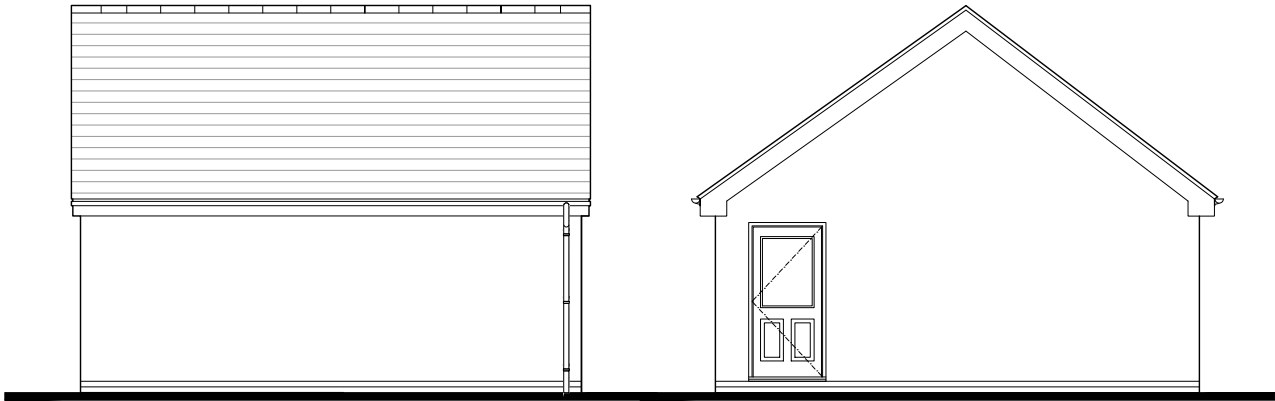

REAR ELEVATION

SIDE ELEVATION

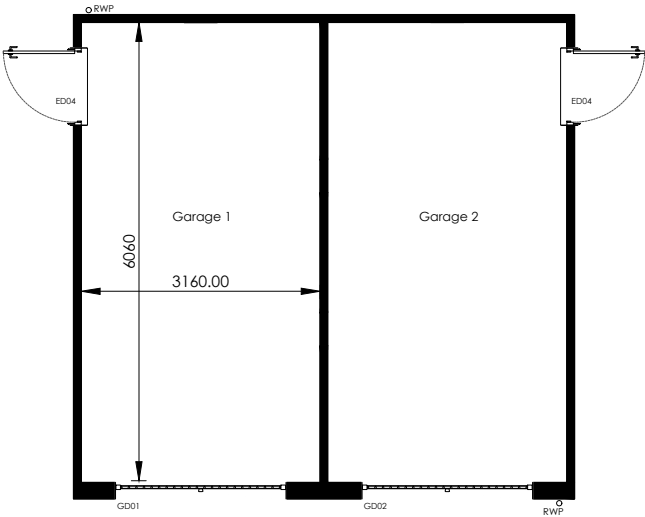

FLOOR PLAN




REFER TO MATERIALS KEY PLAN FOR SPECIFIC
PLOT FACADE FINISH

THIS DRAWING IS THE COPYRIGHT OF PERSIMMON HOMES DEVELOPMENTS LTD. AND IS FOR PLANNING PURPOSES ONLY. SUCH DRAWINGS CAN BE SCALED BUT ARE NOT BE USED FOR CONSTRUCTION OR SALES DOCUMENTS.


DRAWING TITLE			DWG NO.	REV.
DOUBLE GARAGE			550.021-1	-
FLOOR PLANS & ELEVATIONS				
CREATED	CHECKED	DATE	SCALE	
AGTG	TB	NOV 2025	1:100@A3L	



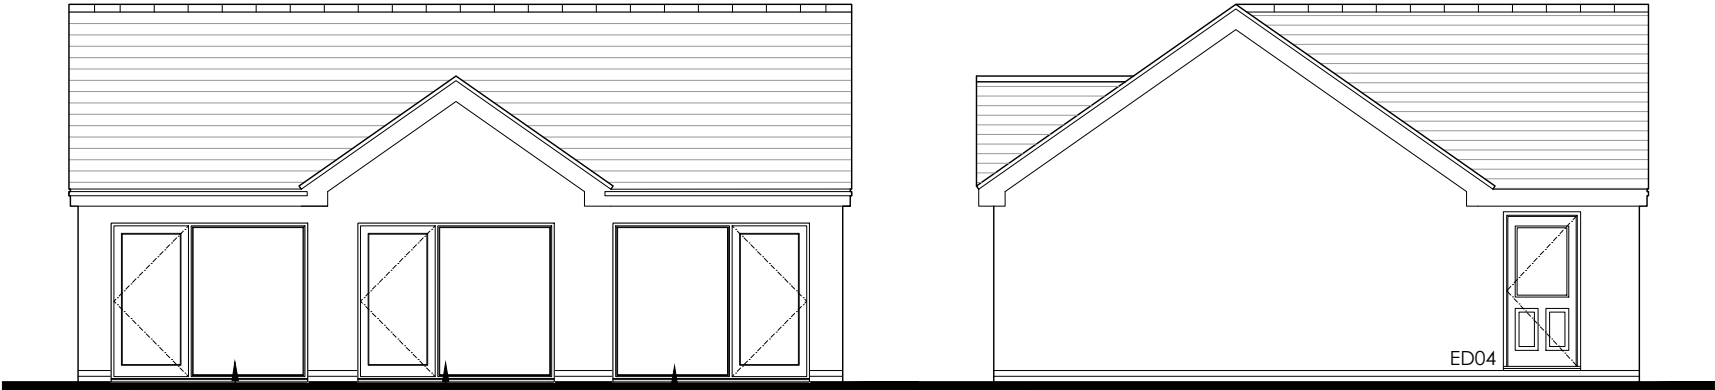


FRONT ELEVATION

SIDE ELEVATION

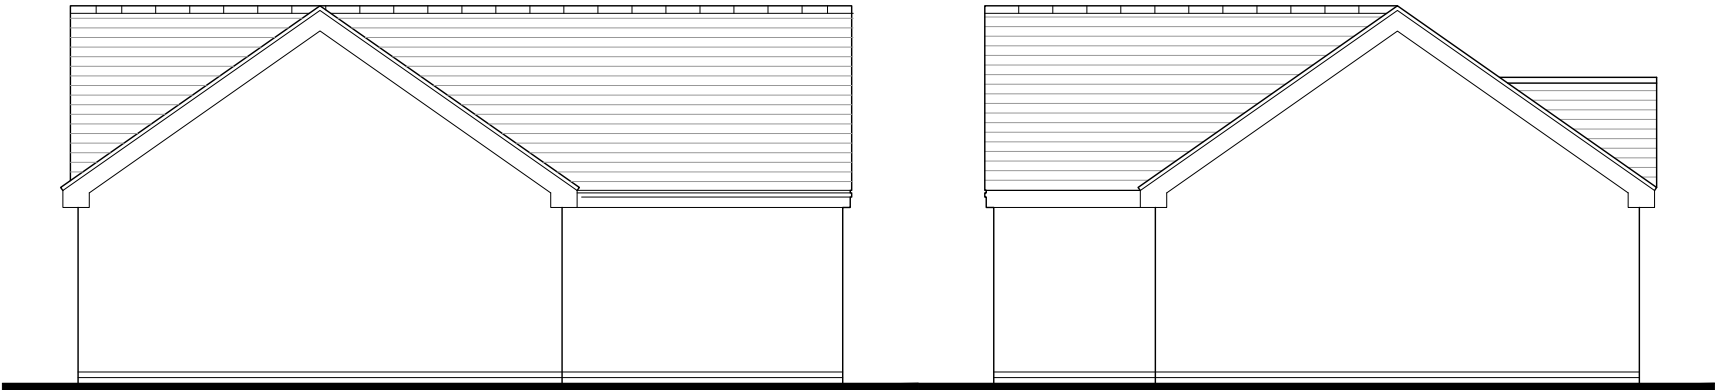

REAR ELEVATION

SIDE ELEVATION

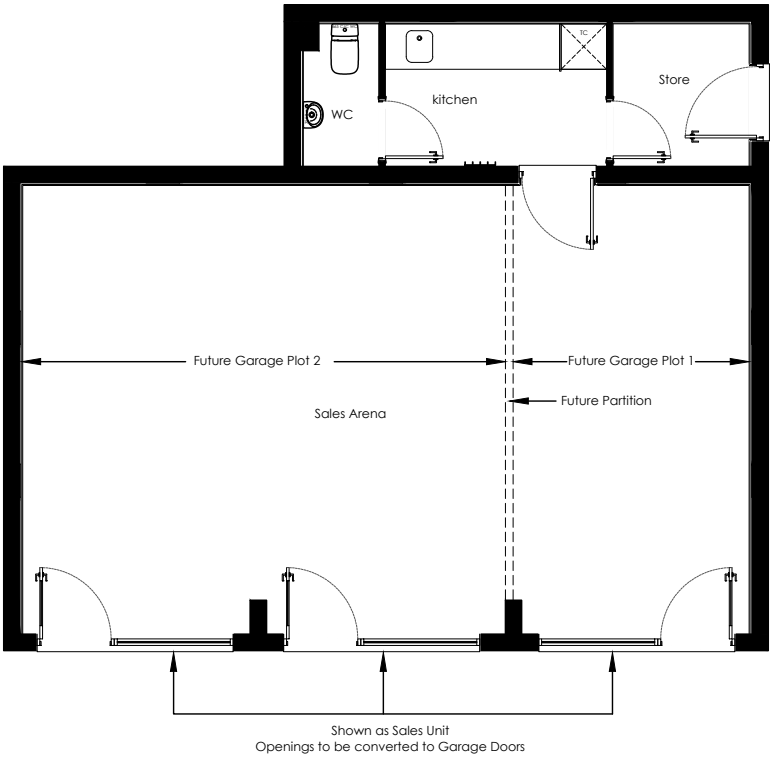

FLOOR PLAN



DRAWING TITLE		DWG NO.		REV.	
TRIPLE GARAGE / SALES UNIT		550.022		-	
FLOOR PLANS & ELEVATIONS		CREATED	CHECKED	DATE	SCALE
		AGTG	TB	NOV 2025	1:100@A3L

REFER TO MATERIALS KEY PLAN FOR SPECIFIC PLOT FACADE FINISH

THIS DRAWING IS THE COPYRIGHT OF PERSIMMON HOMES DEVELOPMENTS LTD. AND IS FOR PLANNING PURPOSES ONLY. SUCH DRAWINGS CAN BE SCALED BUT ARE NOT BE USED FOR CONSTRUCTION OR SALES DOCUMENTS.

