


A1
ORIGINAL
PLOT SIZE

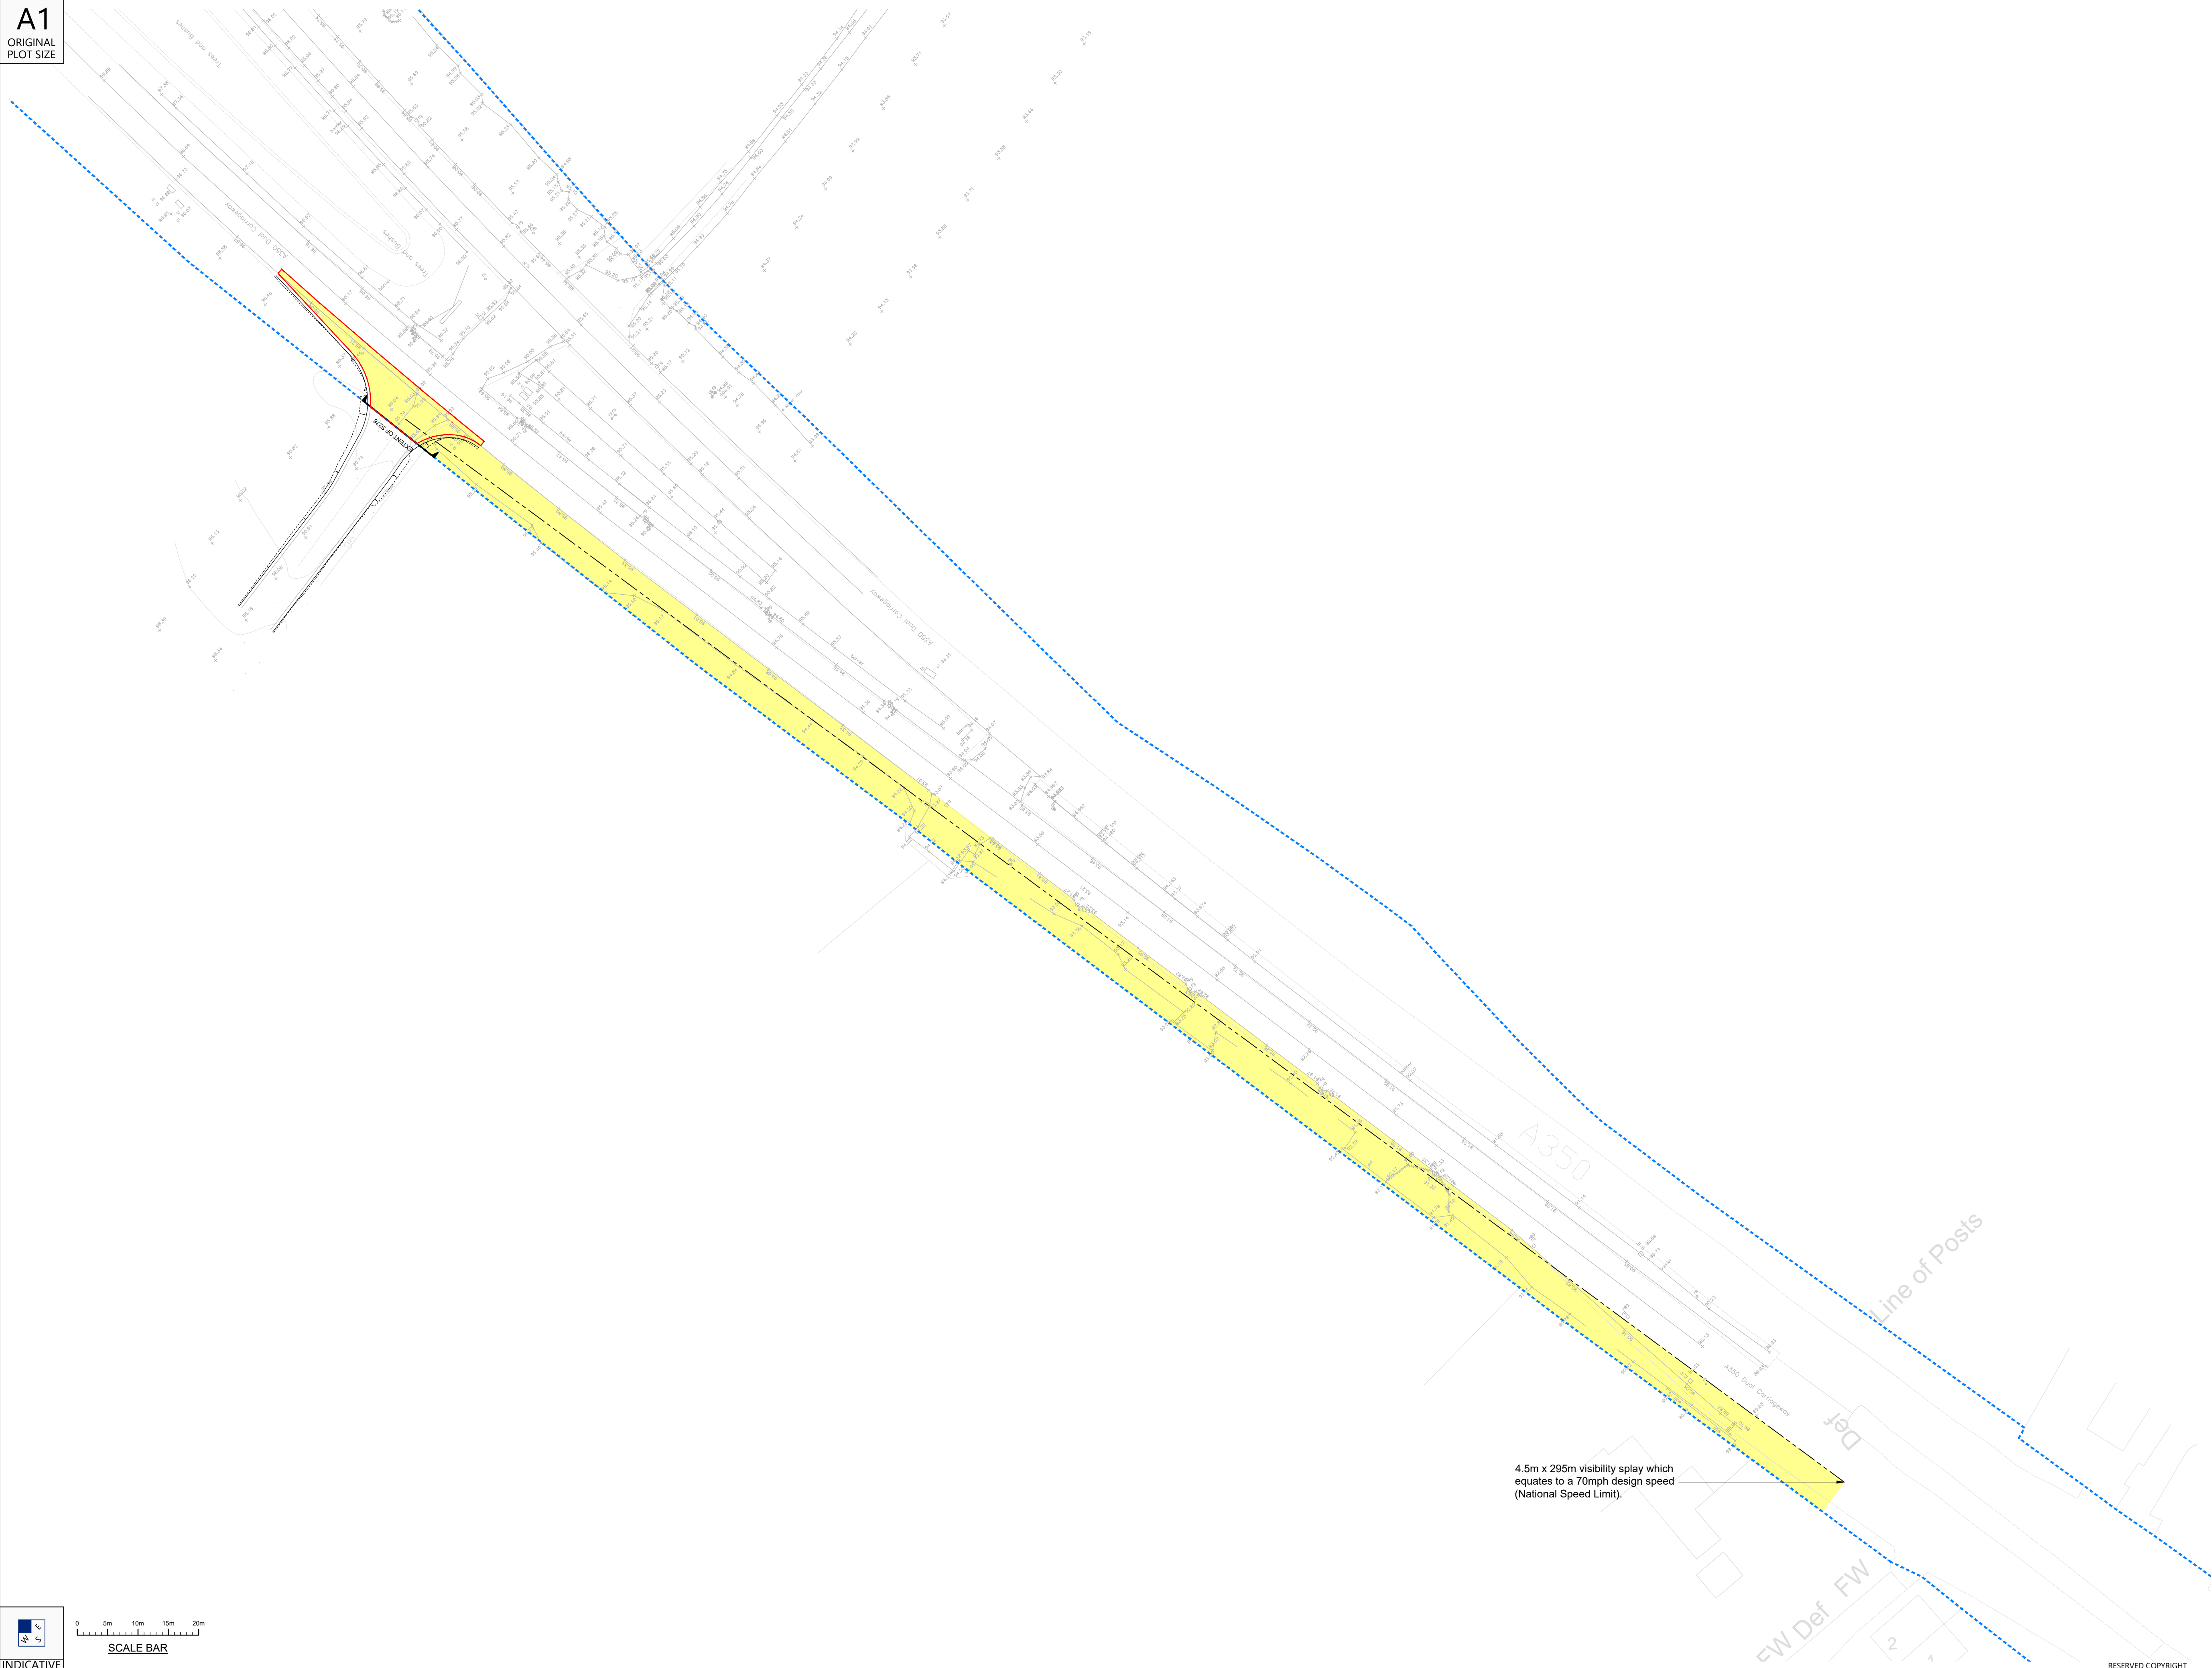

Reproduced from Ordnance Survey Superplan Data with the permission of The Controller of His Majesty's Stationery Office. Crown Copyright - Licence No. AL10004021

KEY

- Adopted highway boundary.
- Extent of 278 works.
- Area of existing highway affected by proposed works.

Rev	Date	Drawn by	Checked by	Approved by

Bristol
Cambridge
London
Weylyn Garden City

tpa
Transport Planning Associates

40 Berkeley Square
Clifton
Bristol
BS8 1HP
0117 925 9400
www.tpa.co.uk

CLIENT:
EDEN RB SOLAR LTD

PROJECT:
**RED BARN SOLAR FARM,
CHIPPENHAM**

TITLE:
**Proposed Site Access To
Western Land Parcel -
Land Ownership Plan**

STATUS:
FOR APPROVAL

SCALE:	DATE:	DRAWN:	CHECKED:	APPROVED:
1:500	01.04.26	KVT	AG	JD

JOB NO:	DRAWING NO:	REVISION:
2508-038	LA01	-

RESERVED COPYRIGHT