


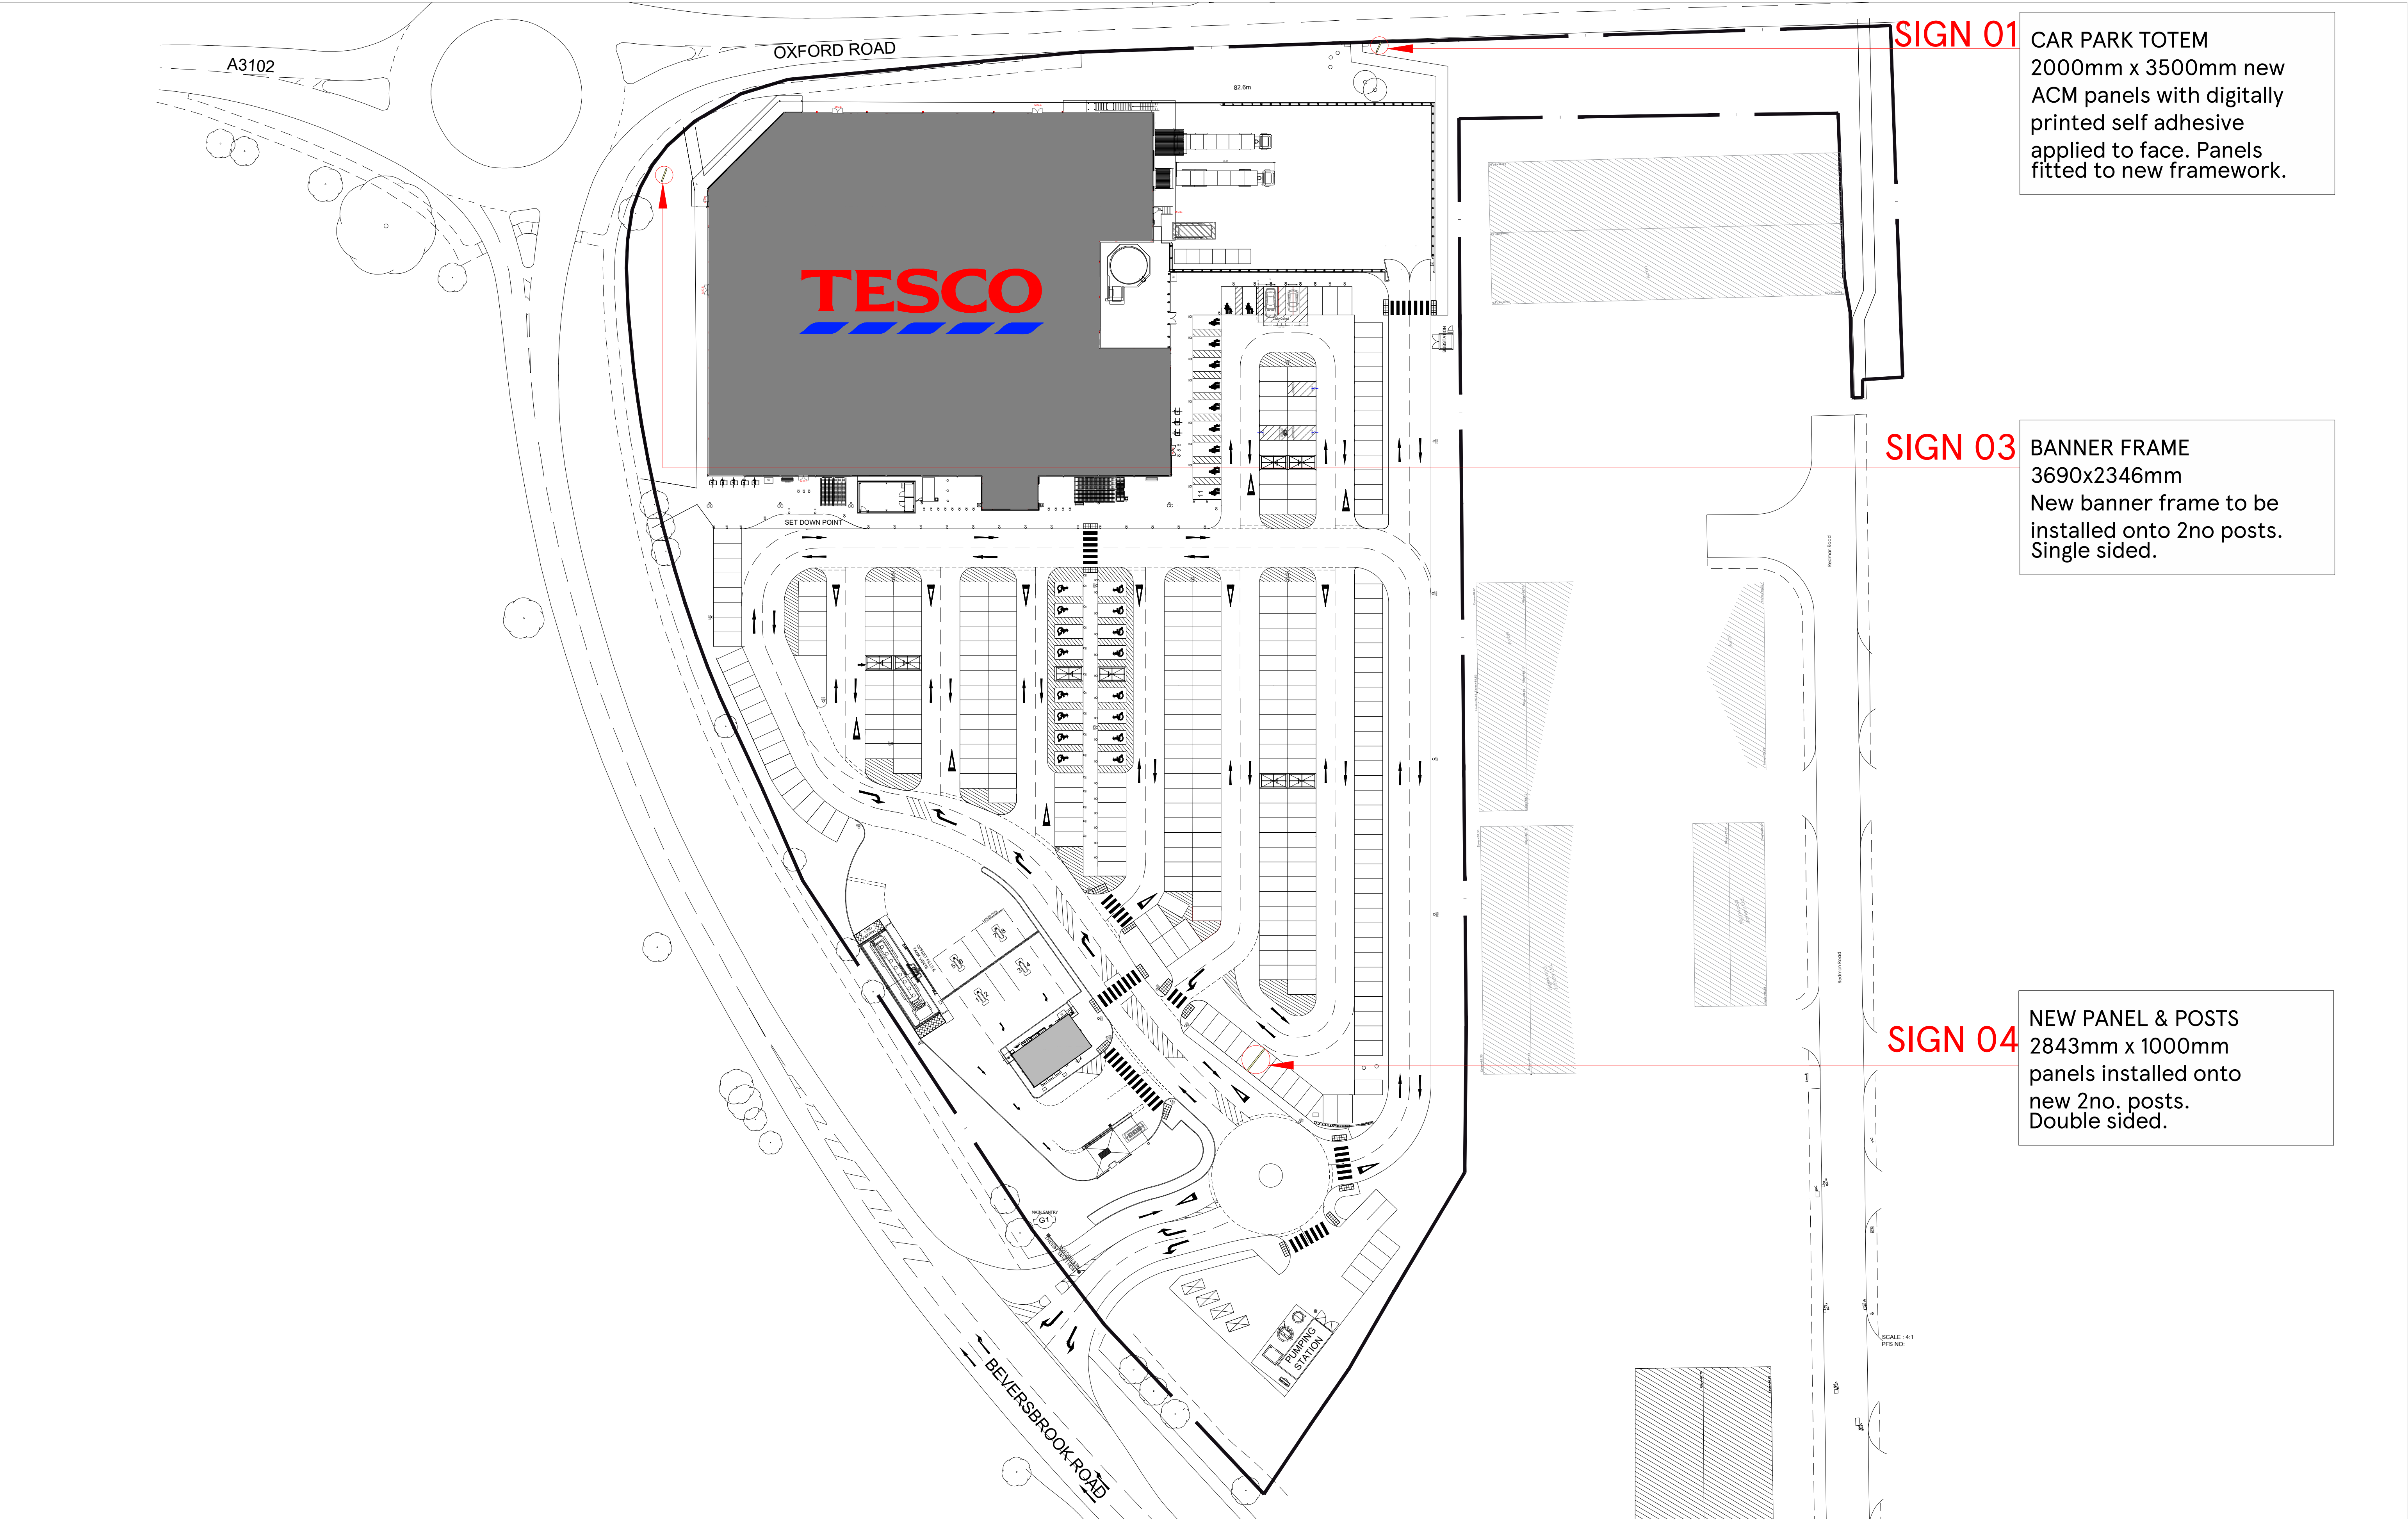

SIGN 01 CAR PARK TOTEM
2000mm x 3500mm new
ACM panels with digitally
printed self adhesive
applied to face. Panels
fitted to new framework.

SIGN 03 BANNER FRAME
3690x2346mm
New banner frame to be
installed onto 2no posts.
Single sided.

SIGN 04 NEW PANEL & POSTS
2843mm x 1000mm
panels installed onto
new 2no. posts.
Double sided.