


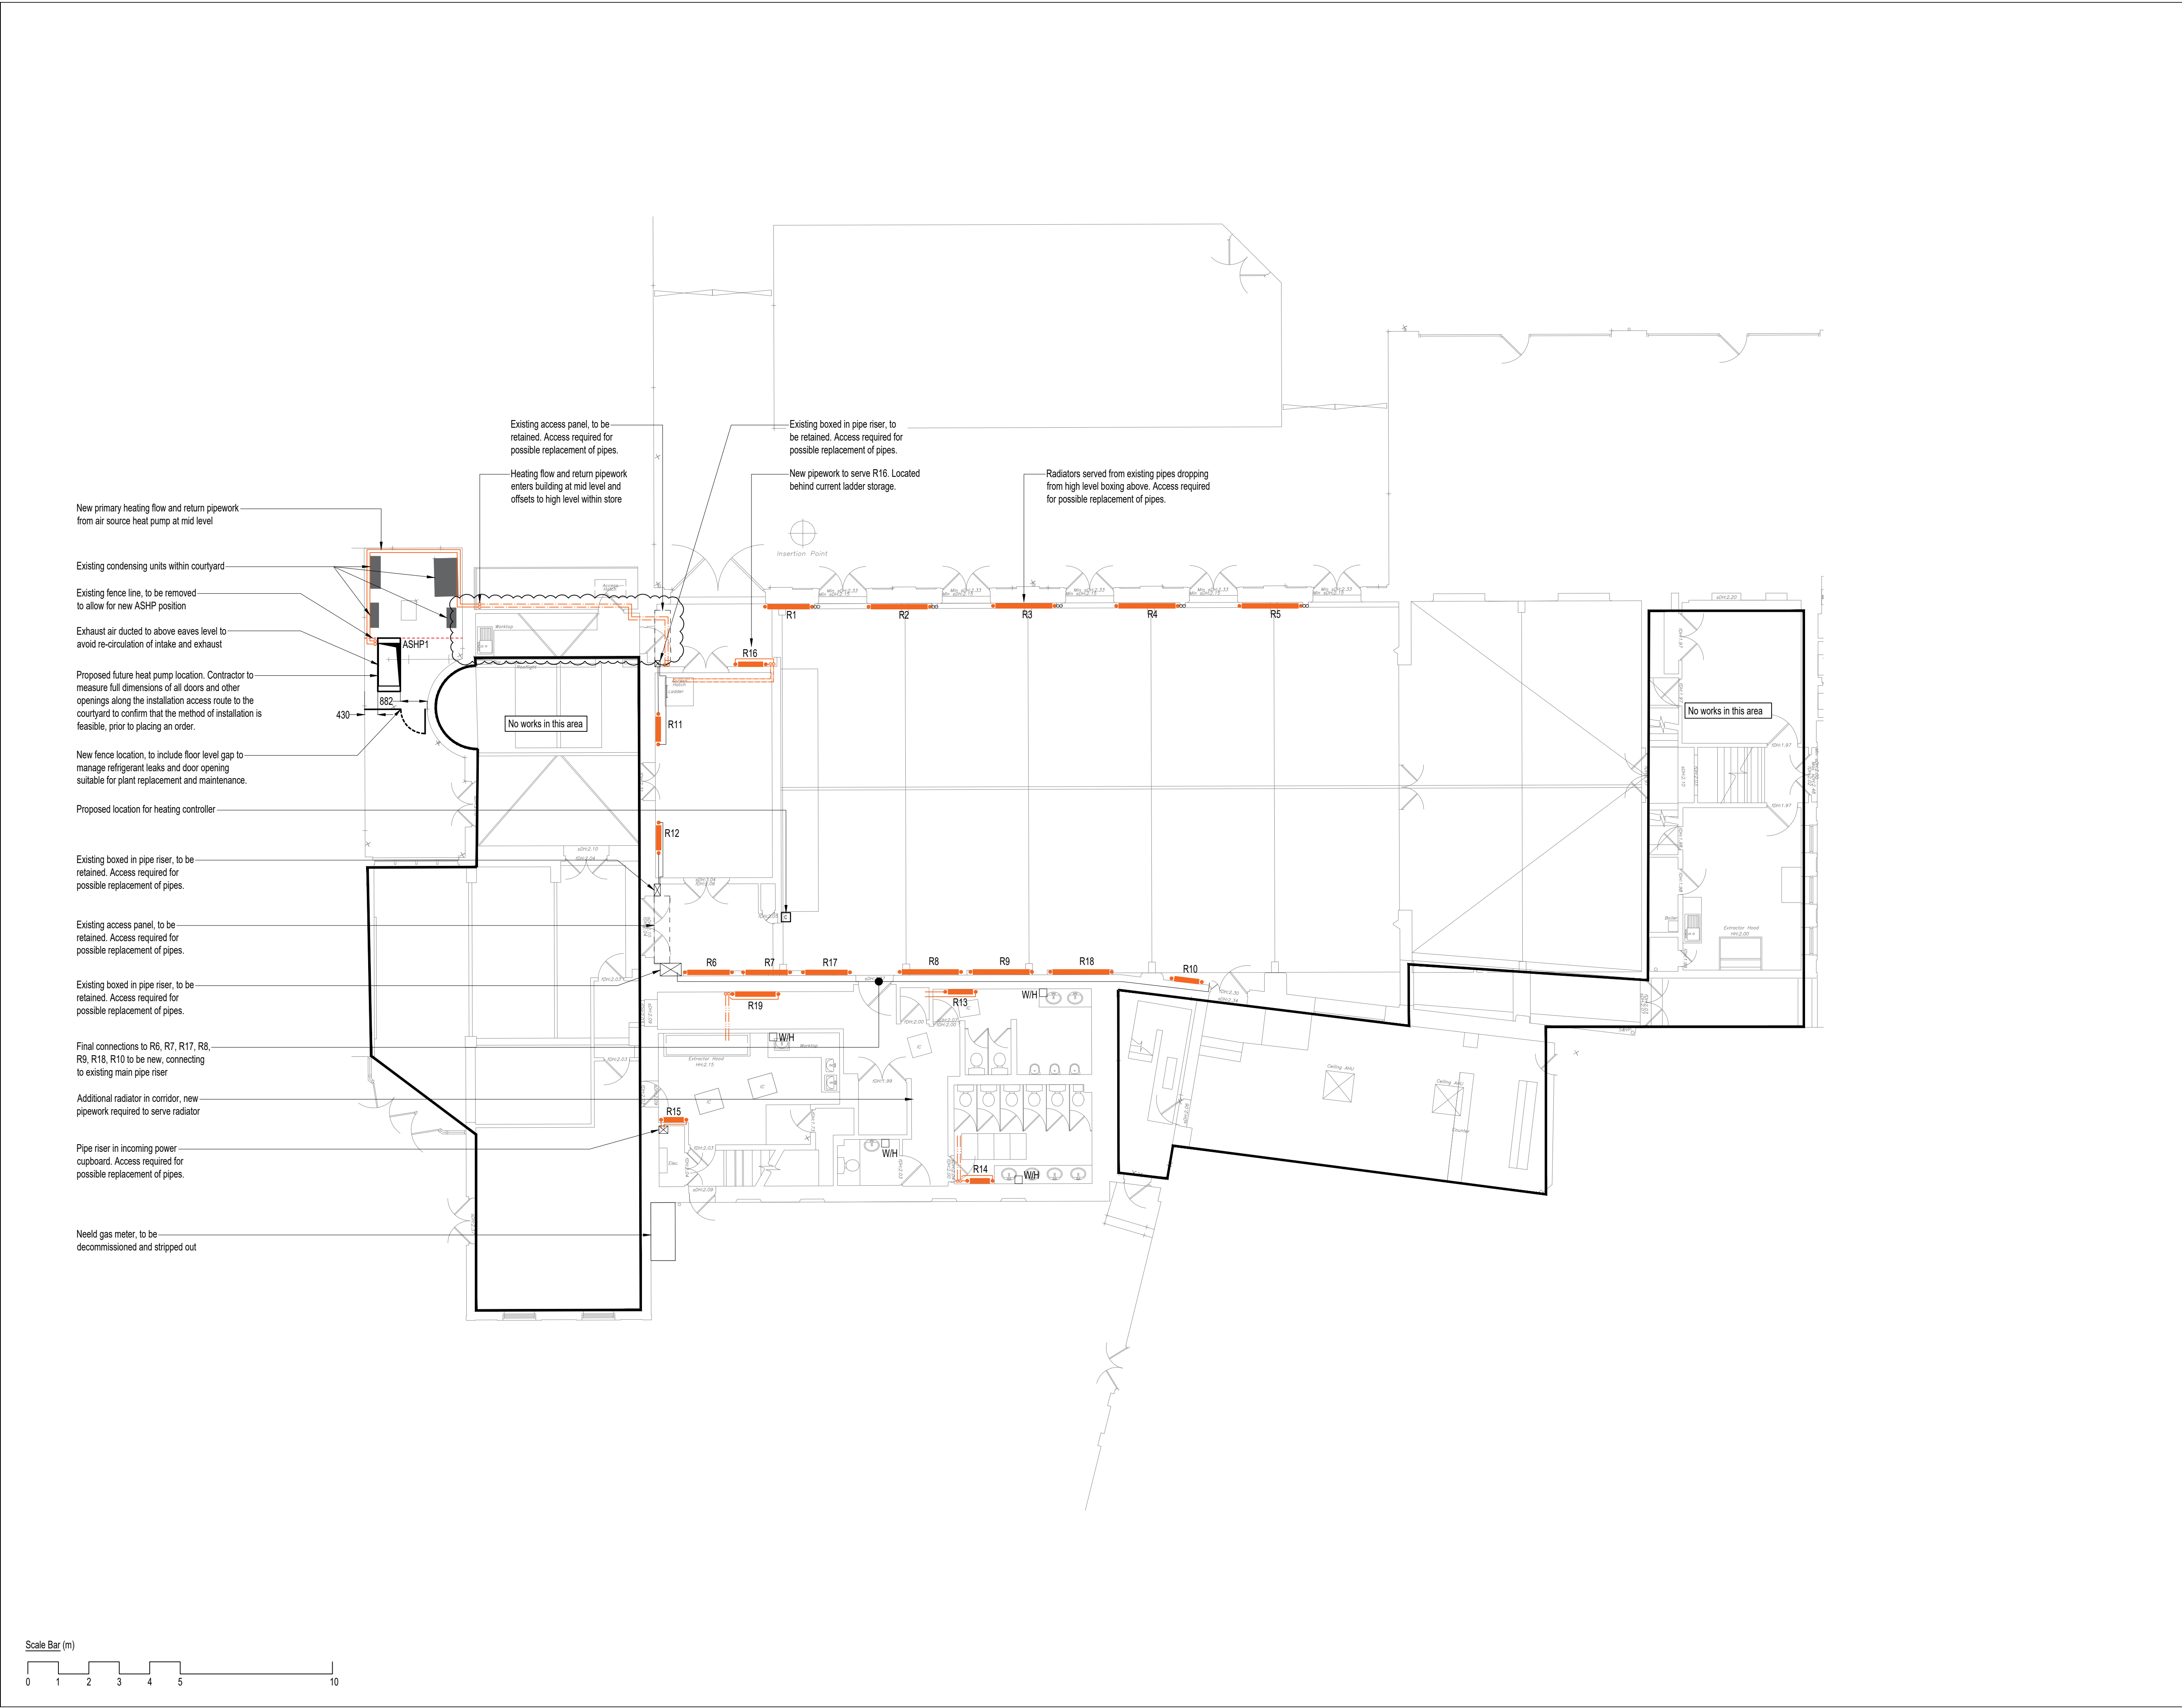

Do not scale from this drawing.
All dimensions to be confirmed on site.

Notes

- Drawings to be read in conjunction with the schematic drawings and specification.
- All radiators served by air source heat pump system to be replaced.
- Refer to MSP01 for specification of radiators, including finishes.
- Existing water heaters to be retained.
- Radiator locations to be coordinated with existing plug sockets.

Key

R Radiator

Heating system

Pipework at high level

Pipework within ceiling void

Pipework at low level

WH Water heater

ASHP Air source heat pump

C Controller

T04	11 May 26	Scale Bar Included
T03	01 Apr 25	Revised Tender Issue
T02	25 Nov 25	Revised Tender Issue
T01	14 Nov 25	Tender Issue
P02	30 Oct 25	Draft Tender Issue
P01	16 Apr 25	Preliminary Issue

Revisions

Client

Chippenham Town Council

Internal Project No. 4887

Architect

N/A

e³ consulting engineers

Queen Square House, 18-21 Queen Square, Bristol, BS14NH
TEL: 0117 238 0909 www.e3ce.com

Project

Chippenham Town Hall

Title

Neeld Hall Ground Floor
Proposed Mechanical Drawing

Drawing No.

CTH-E3CE-NH-00-D-M-9010

Scale	Author	Reviewer	Status	Rev.
1:100 @ A1	IB	HG	-	T04