


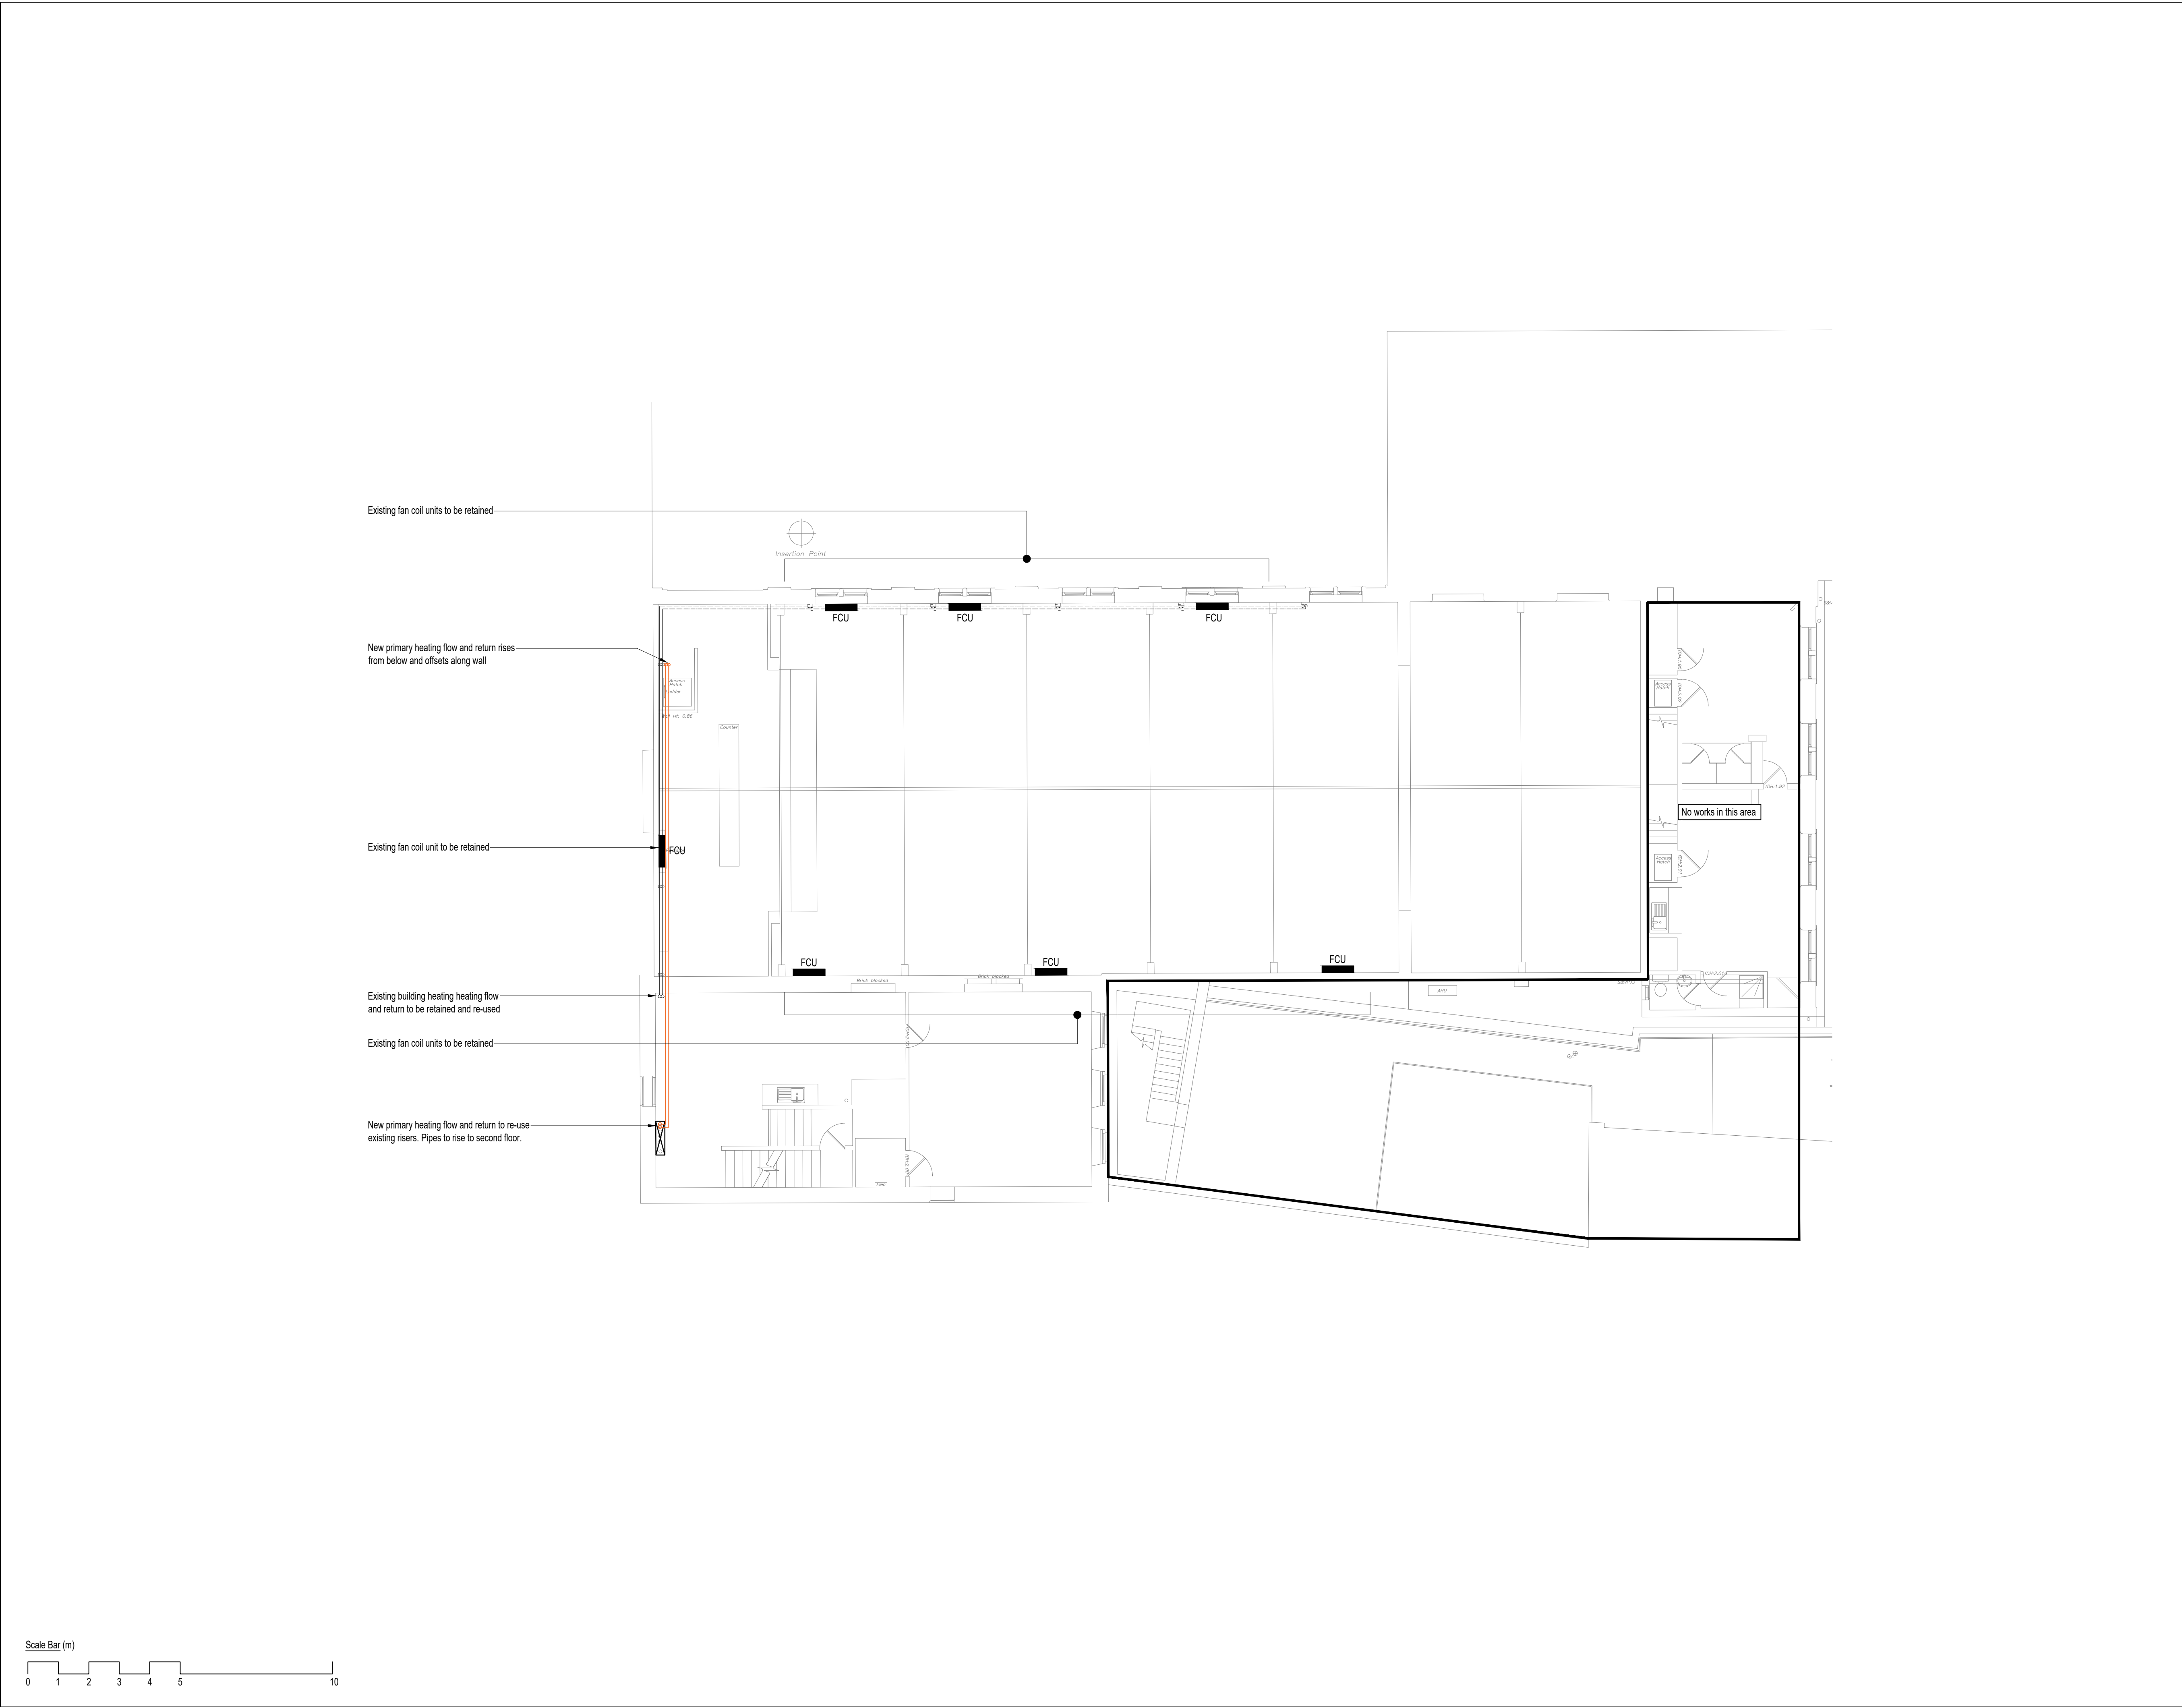

Do not scale from this drawing.
All dimensions to be confirmed on site.

Notes

1. Drawings to be read in conjunction with the schematic drawings and specification.

Key

----- Pipework at high level
----- Pipework at mid/low level
FCU Fan coil unit

T02	11 Apr 26	Scale Bar Included
T01	14 Nov 25	Tender Issue
P02	30 Oct 25	Draft Tender Issue
P01	16 Apr 25	Preliminary Issue

Revisions

Client: Chippenham Town Council
Internal Project No. 4887

Architect: N/A

e³ consulting engineers

Queen Square House, 18-21 Queen Square, Bristol, BS14NH
TEL: 0117 238 0909 www.e3ce.com

Project: Chippenham Town Hall

Title: Neeld Hall First Floor
Proposed Mechanical Drawing

Drawing No.: CTH-E3CE-NH-01-D-M-9010

Scale: 1:100 @ A1	Author: IB	Reviewer: HG	Status: -	Rev: T02
-------------------	------------	--------------	-----------	----------