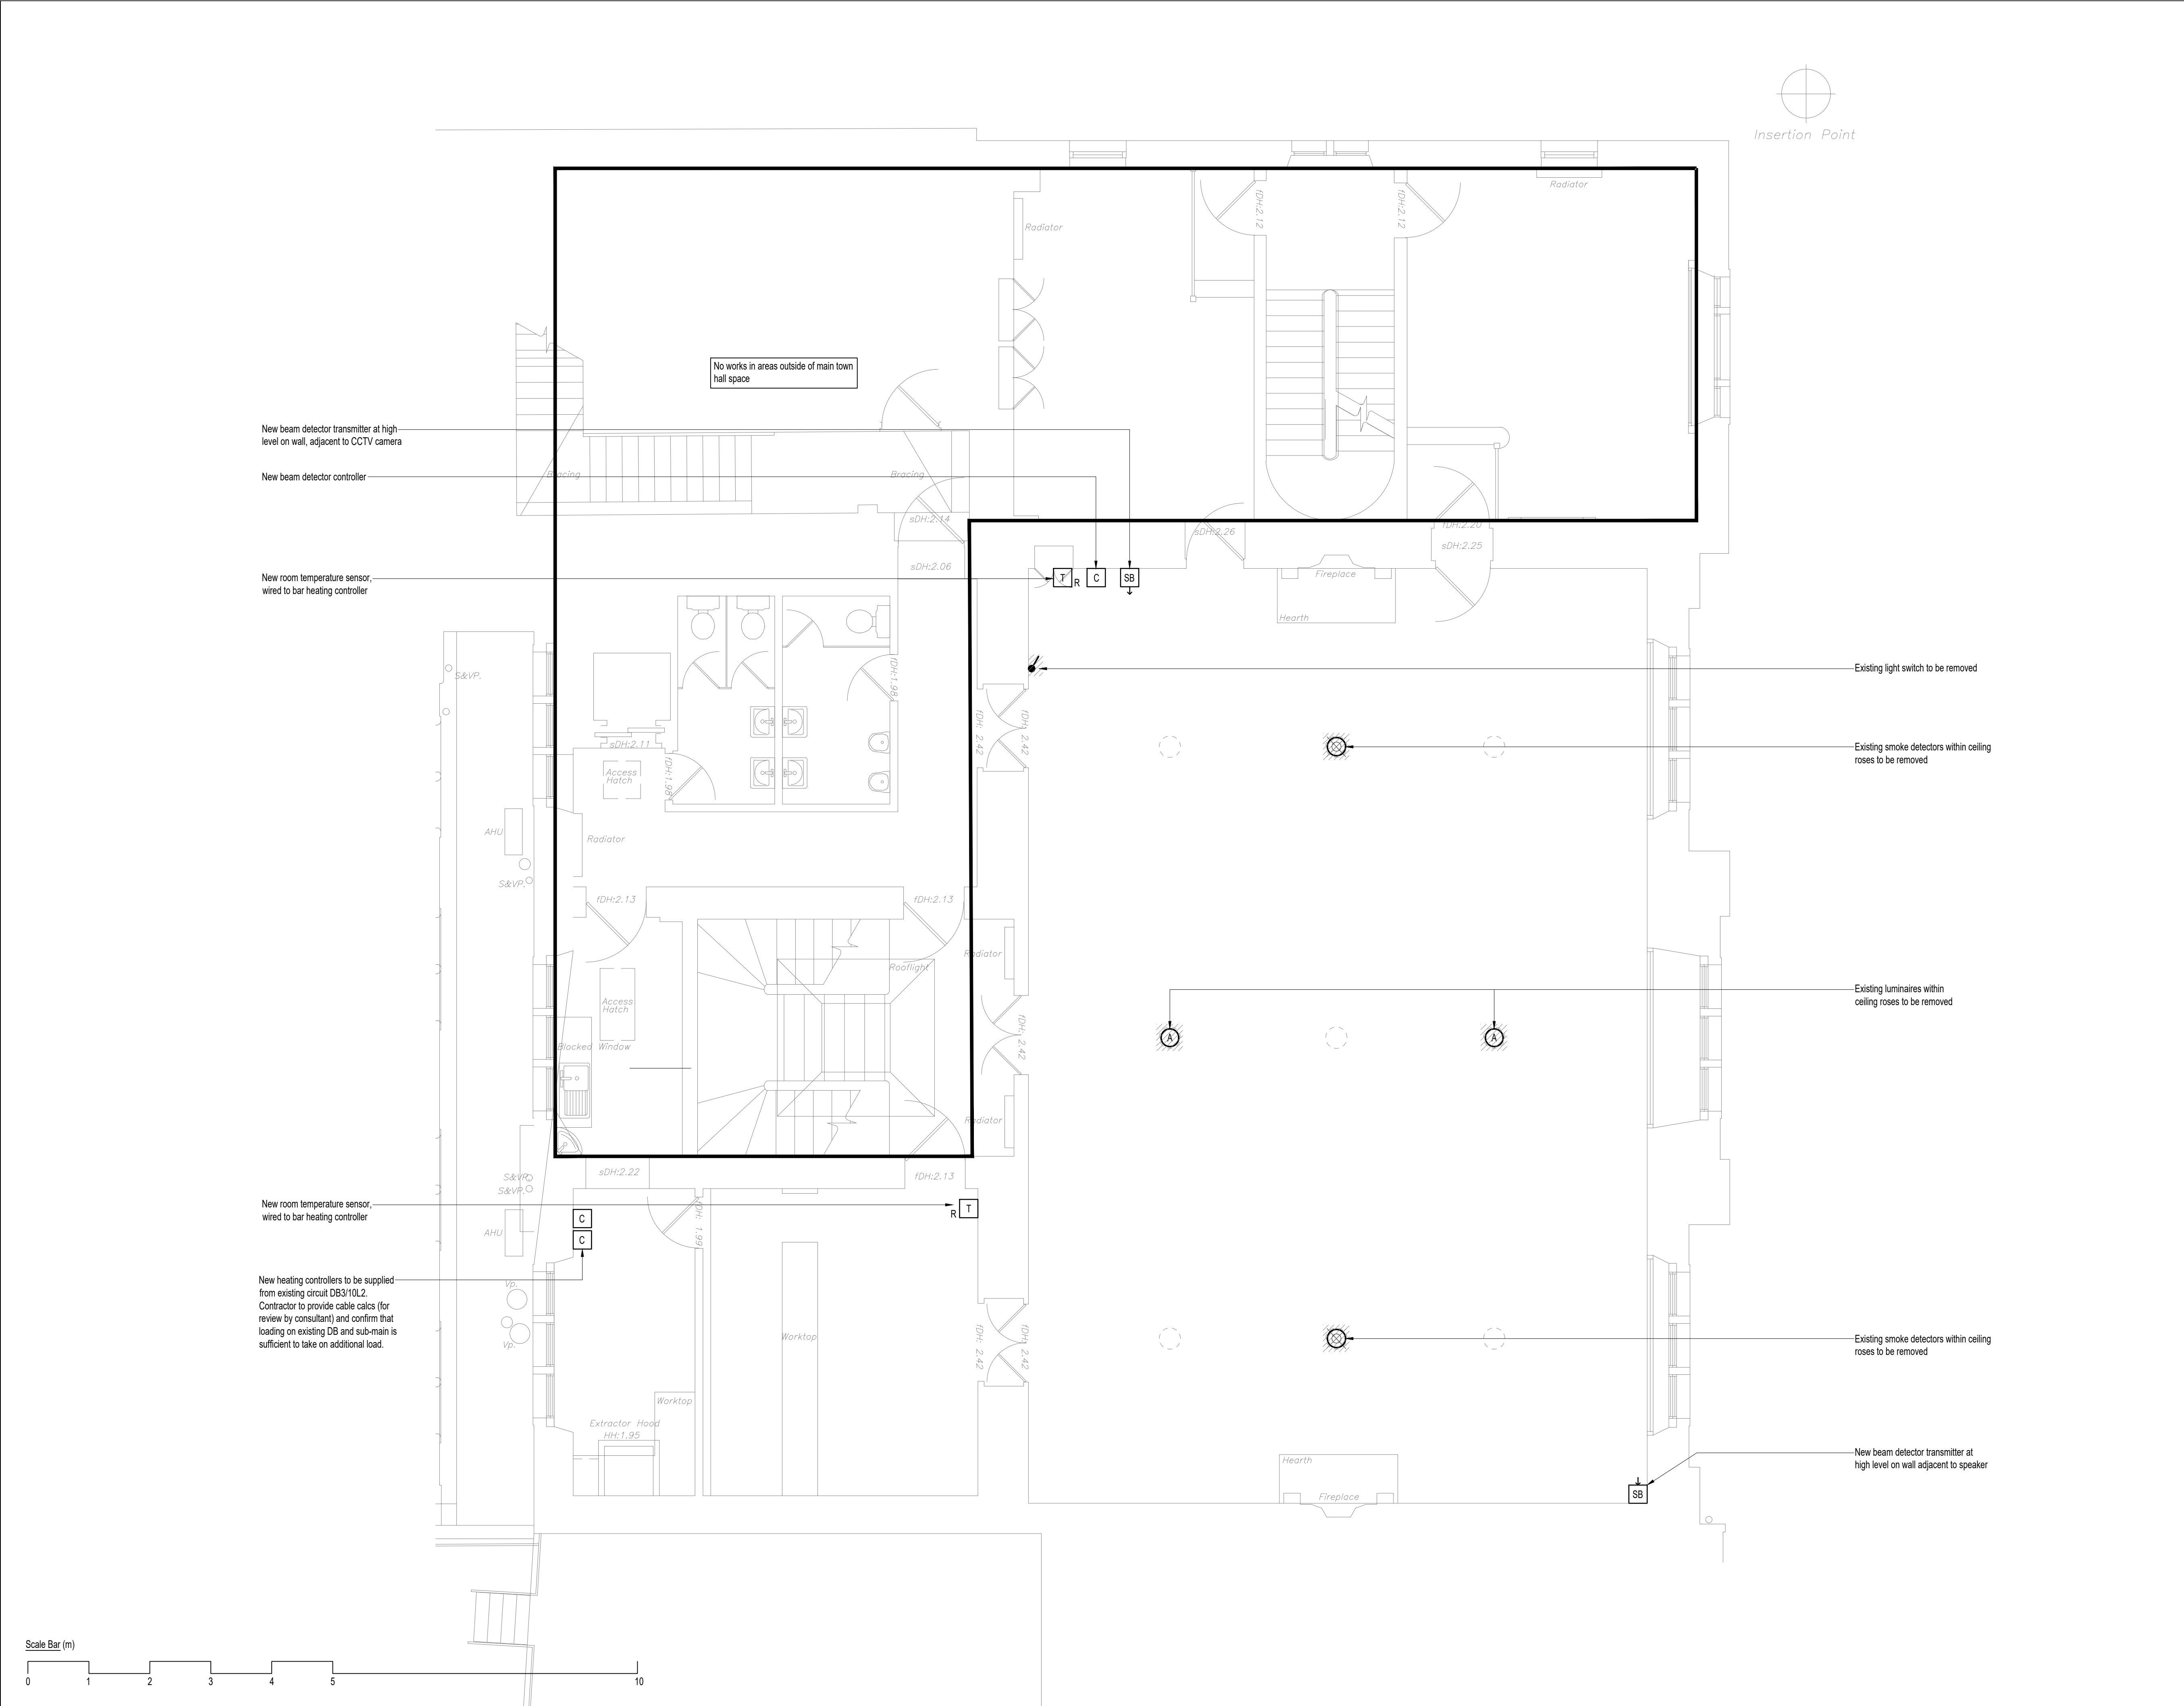


Do not scale from this drawing. All dimensions to be confirmed on site.				
Notes				
1. Drawings to be read in conjunction with the schematic drawings and specification.				
Revisions				
Client Chippenham Town Council				
Internal Project No. 4887				
Architect N/A				
Project Chippenham Town Hall				
Title Town Hall First Floor Proposed Electrical Drawing				
Drawing No. CTH-E3CE-TH-01-D-E-9010				
Scale 1:50 @ A1	Author TG	Reviewer HG	Status -	Rev. T03
Revisions				
T03	11 May 26	Scale Bar Included		
T02	22 Apr 26	Issued for Planning		
T01	14 Nov 25	Tender Issue		
P02	30 Oct 25	Draft Tender Issue		
P01	16 Apr 25	Preliminary Issue		