


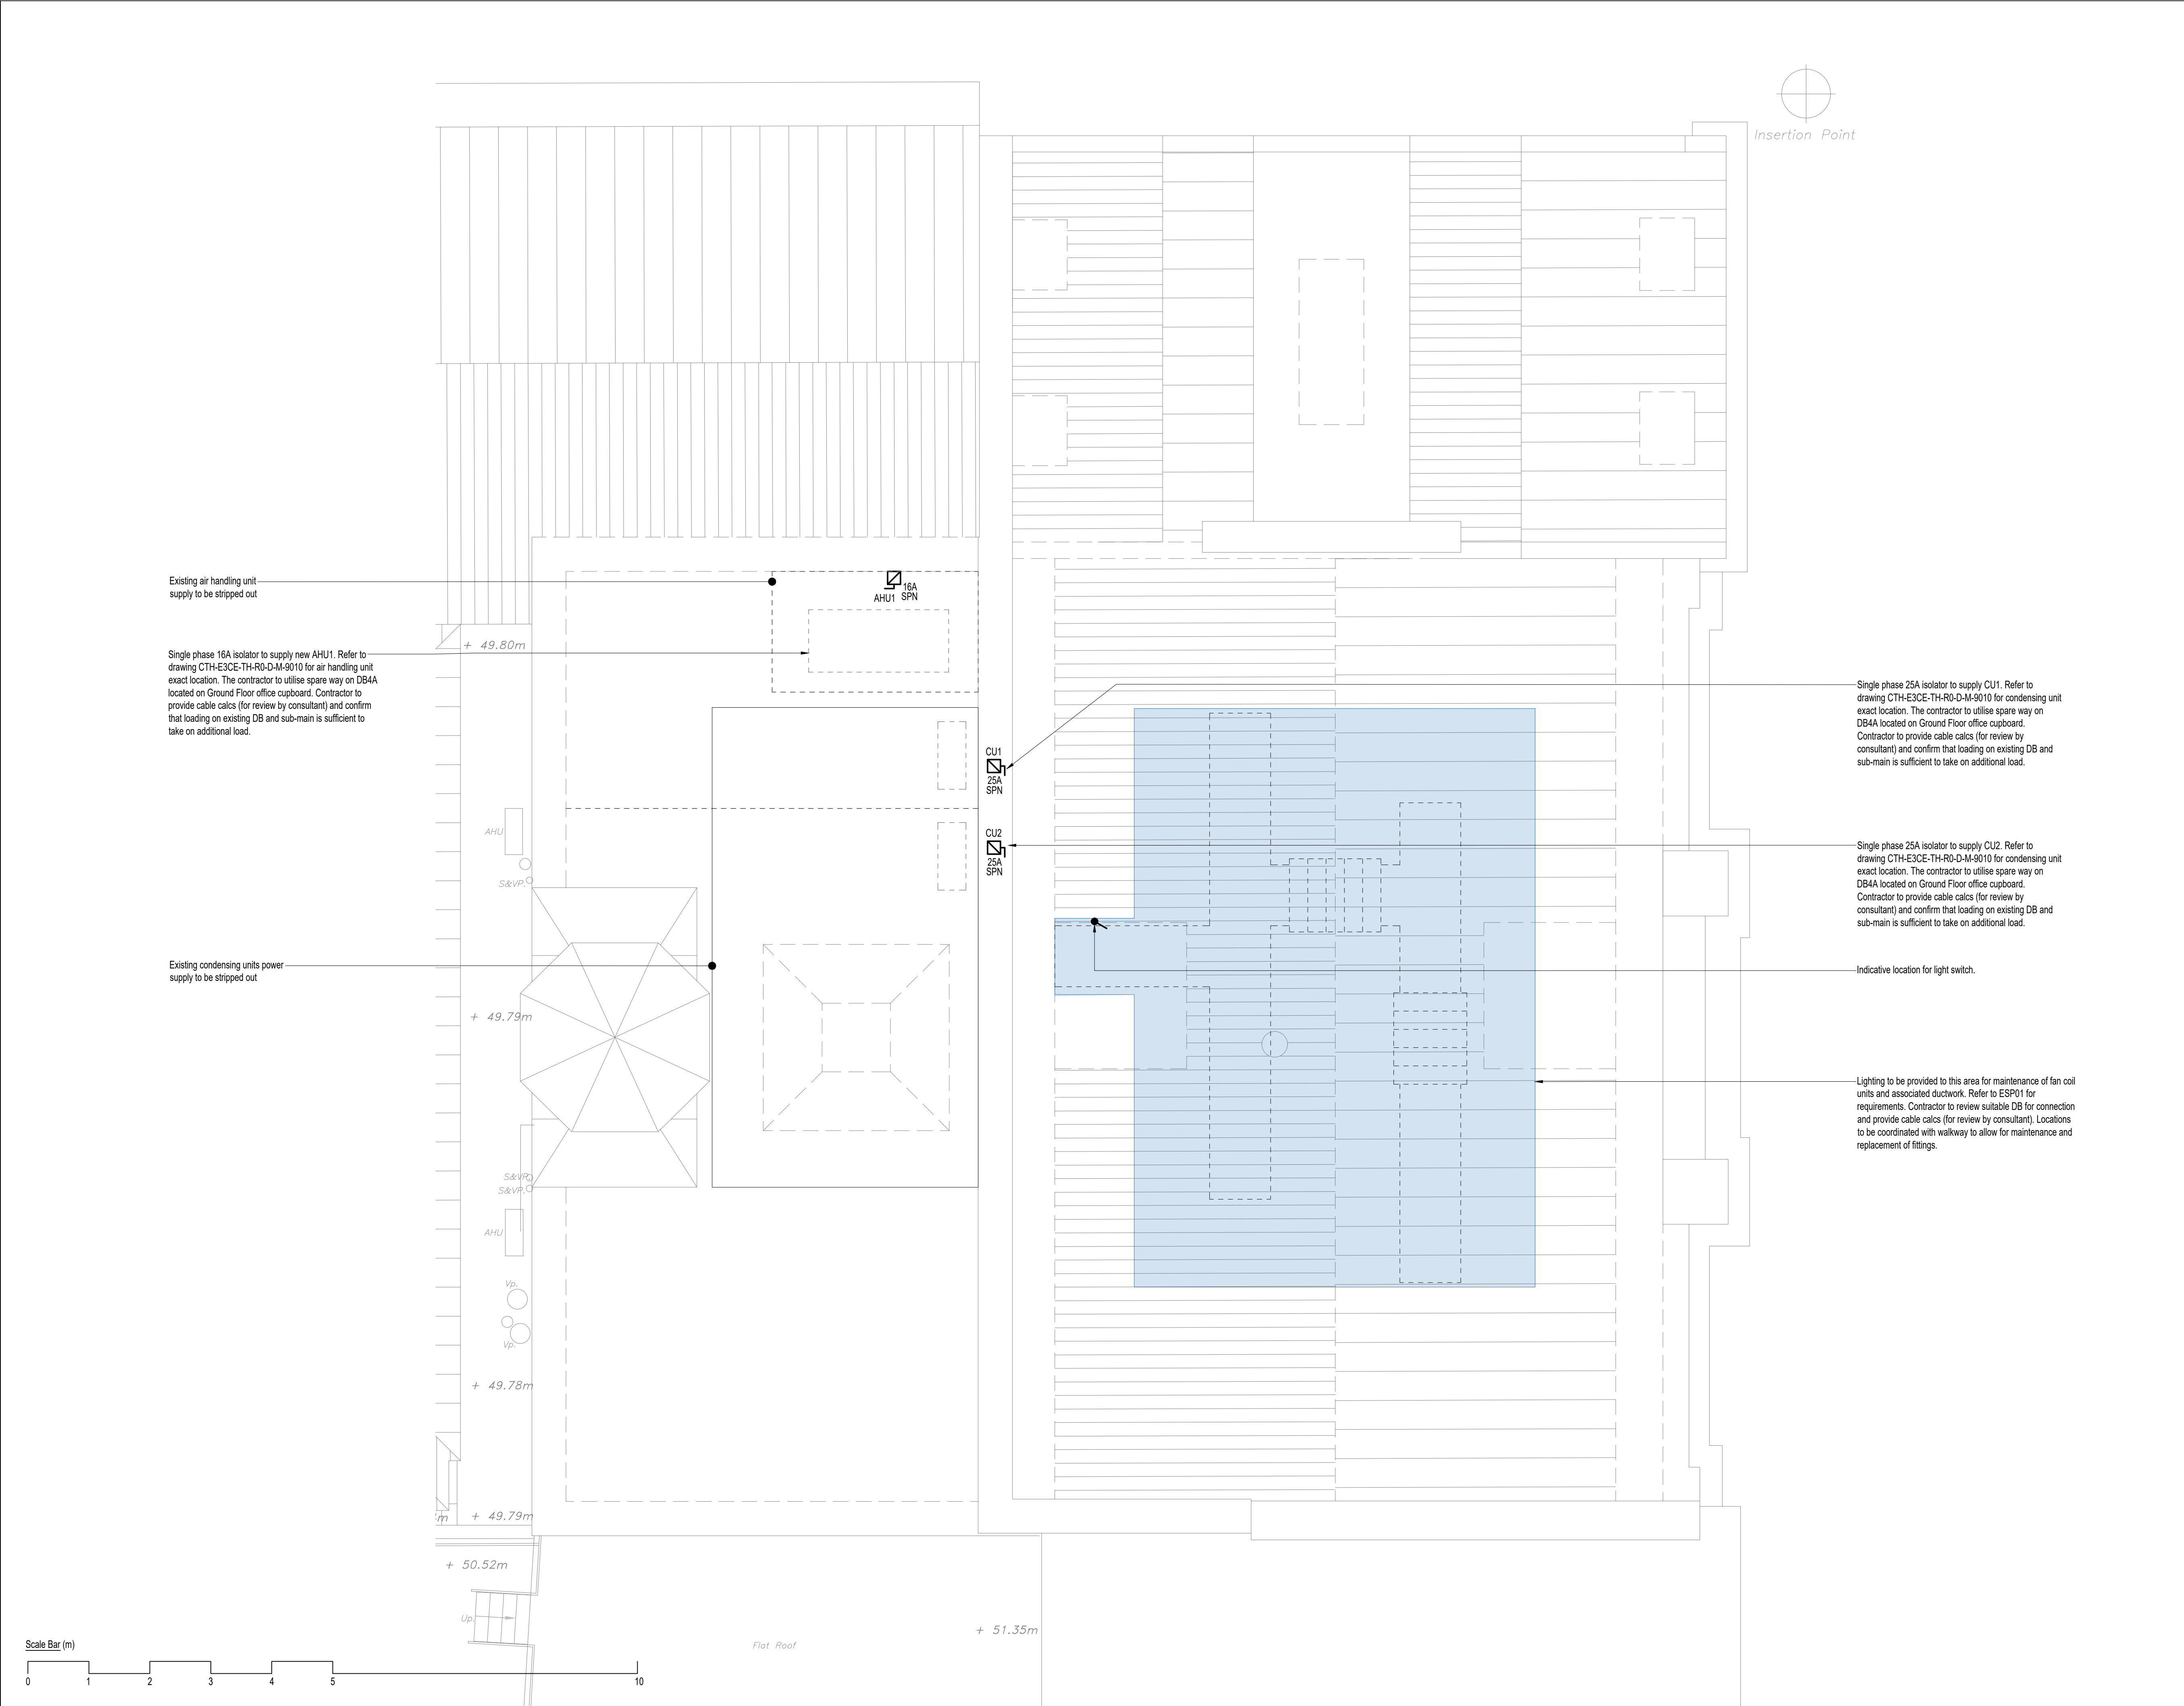

Do not scale from this drawing.
All dimensions to be confirmed on site.

Notes

1.

Drawings to be read in conjunction with the schematic drawings and specification.

Revisions

T03

11 May 26

Scale Bar Included

T02

23 Apr 26

Issued for Planning

T01

14 Nov 25

Tender Issue

P02

30 Oct 25

Draft Tender Issue

P01

16 Apr 25

Preliminary Issue

Client

Chippenham Town Council

Internal Project No.

4887

Architect

N/A

e³

consulting engineers

Queen Square House, 18-21 Queen Square, Bristol, BS14NH

TEL: 0117 238 0909 www.e3ce.com

Project

Chippenham Town Hall

Title

Town Hall Roof
Proposed Electrical Drawing

Drawing No.

CTH-E3CE-TH-R0-D-E-9010

Scale

1:50 @ A1

Author

TG

Reviewer

HG

Status

-

Rev.

T03