

D J Hopkins Surveys

Land Surveyors

5 Glastonbury Way Weston-super-Mare BS22 6BH

Tel: 01934 522450

Email: surveys@djhopkins.co.uk



LAND TO BE TRANSFERRED OUT OF
TITLE WT423027

NORTH WRAXALL
CHIPPENHAM WILTSHIRE


Drawn DJH	Date Oct 2020	Drawing No. 20/A435/2A
Survey DJH	Scale 1/500	



Land to be transferred to Court Cottage



Land to be transferred to White Cottage

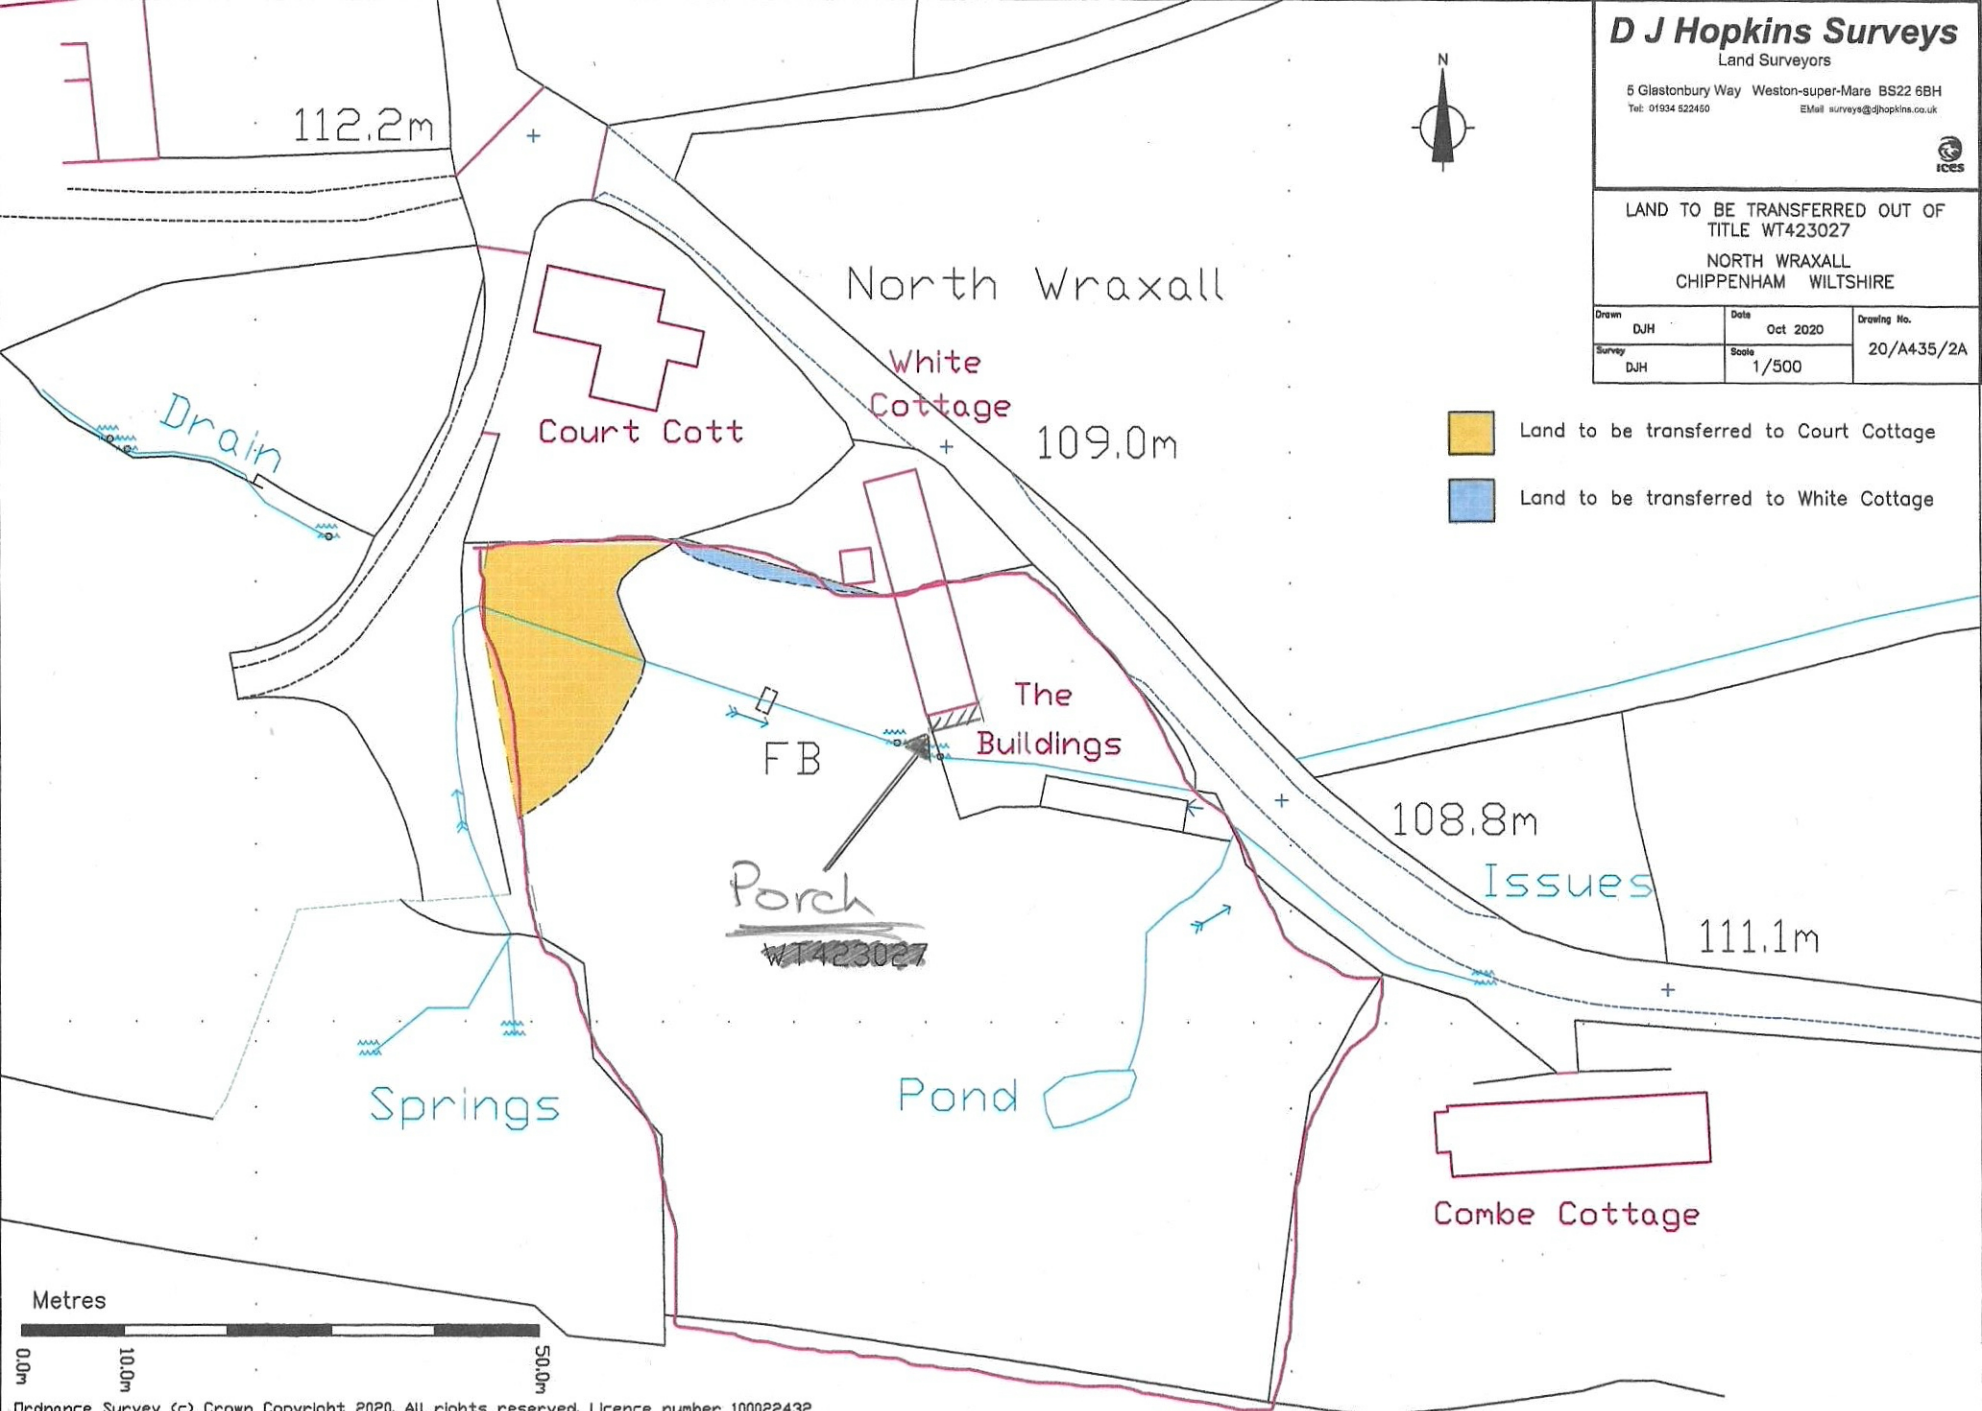

112.2m

North Wraxall

Court Cott

White
Cottage

109.0m

Drain

FB

The
Buildings

Porch

~~WT423027~~

108.8m

Issues

111.1m

Springs

Pond

Combe Cottage

Metres

0.0m 10.0m 50.0m