


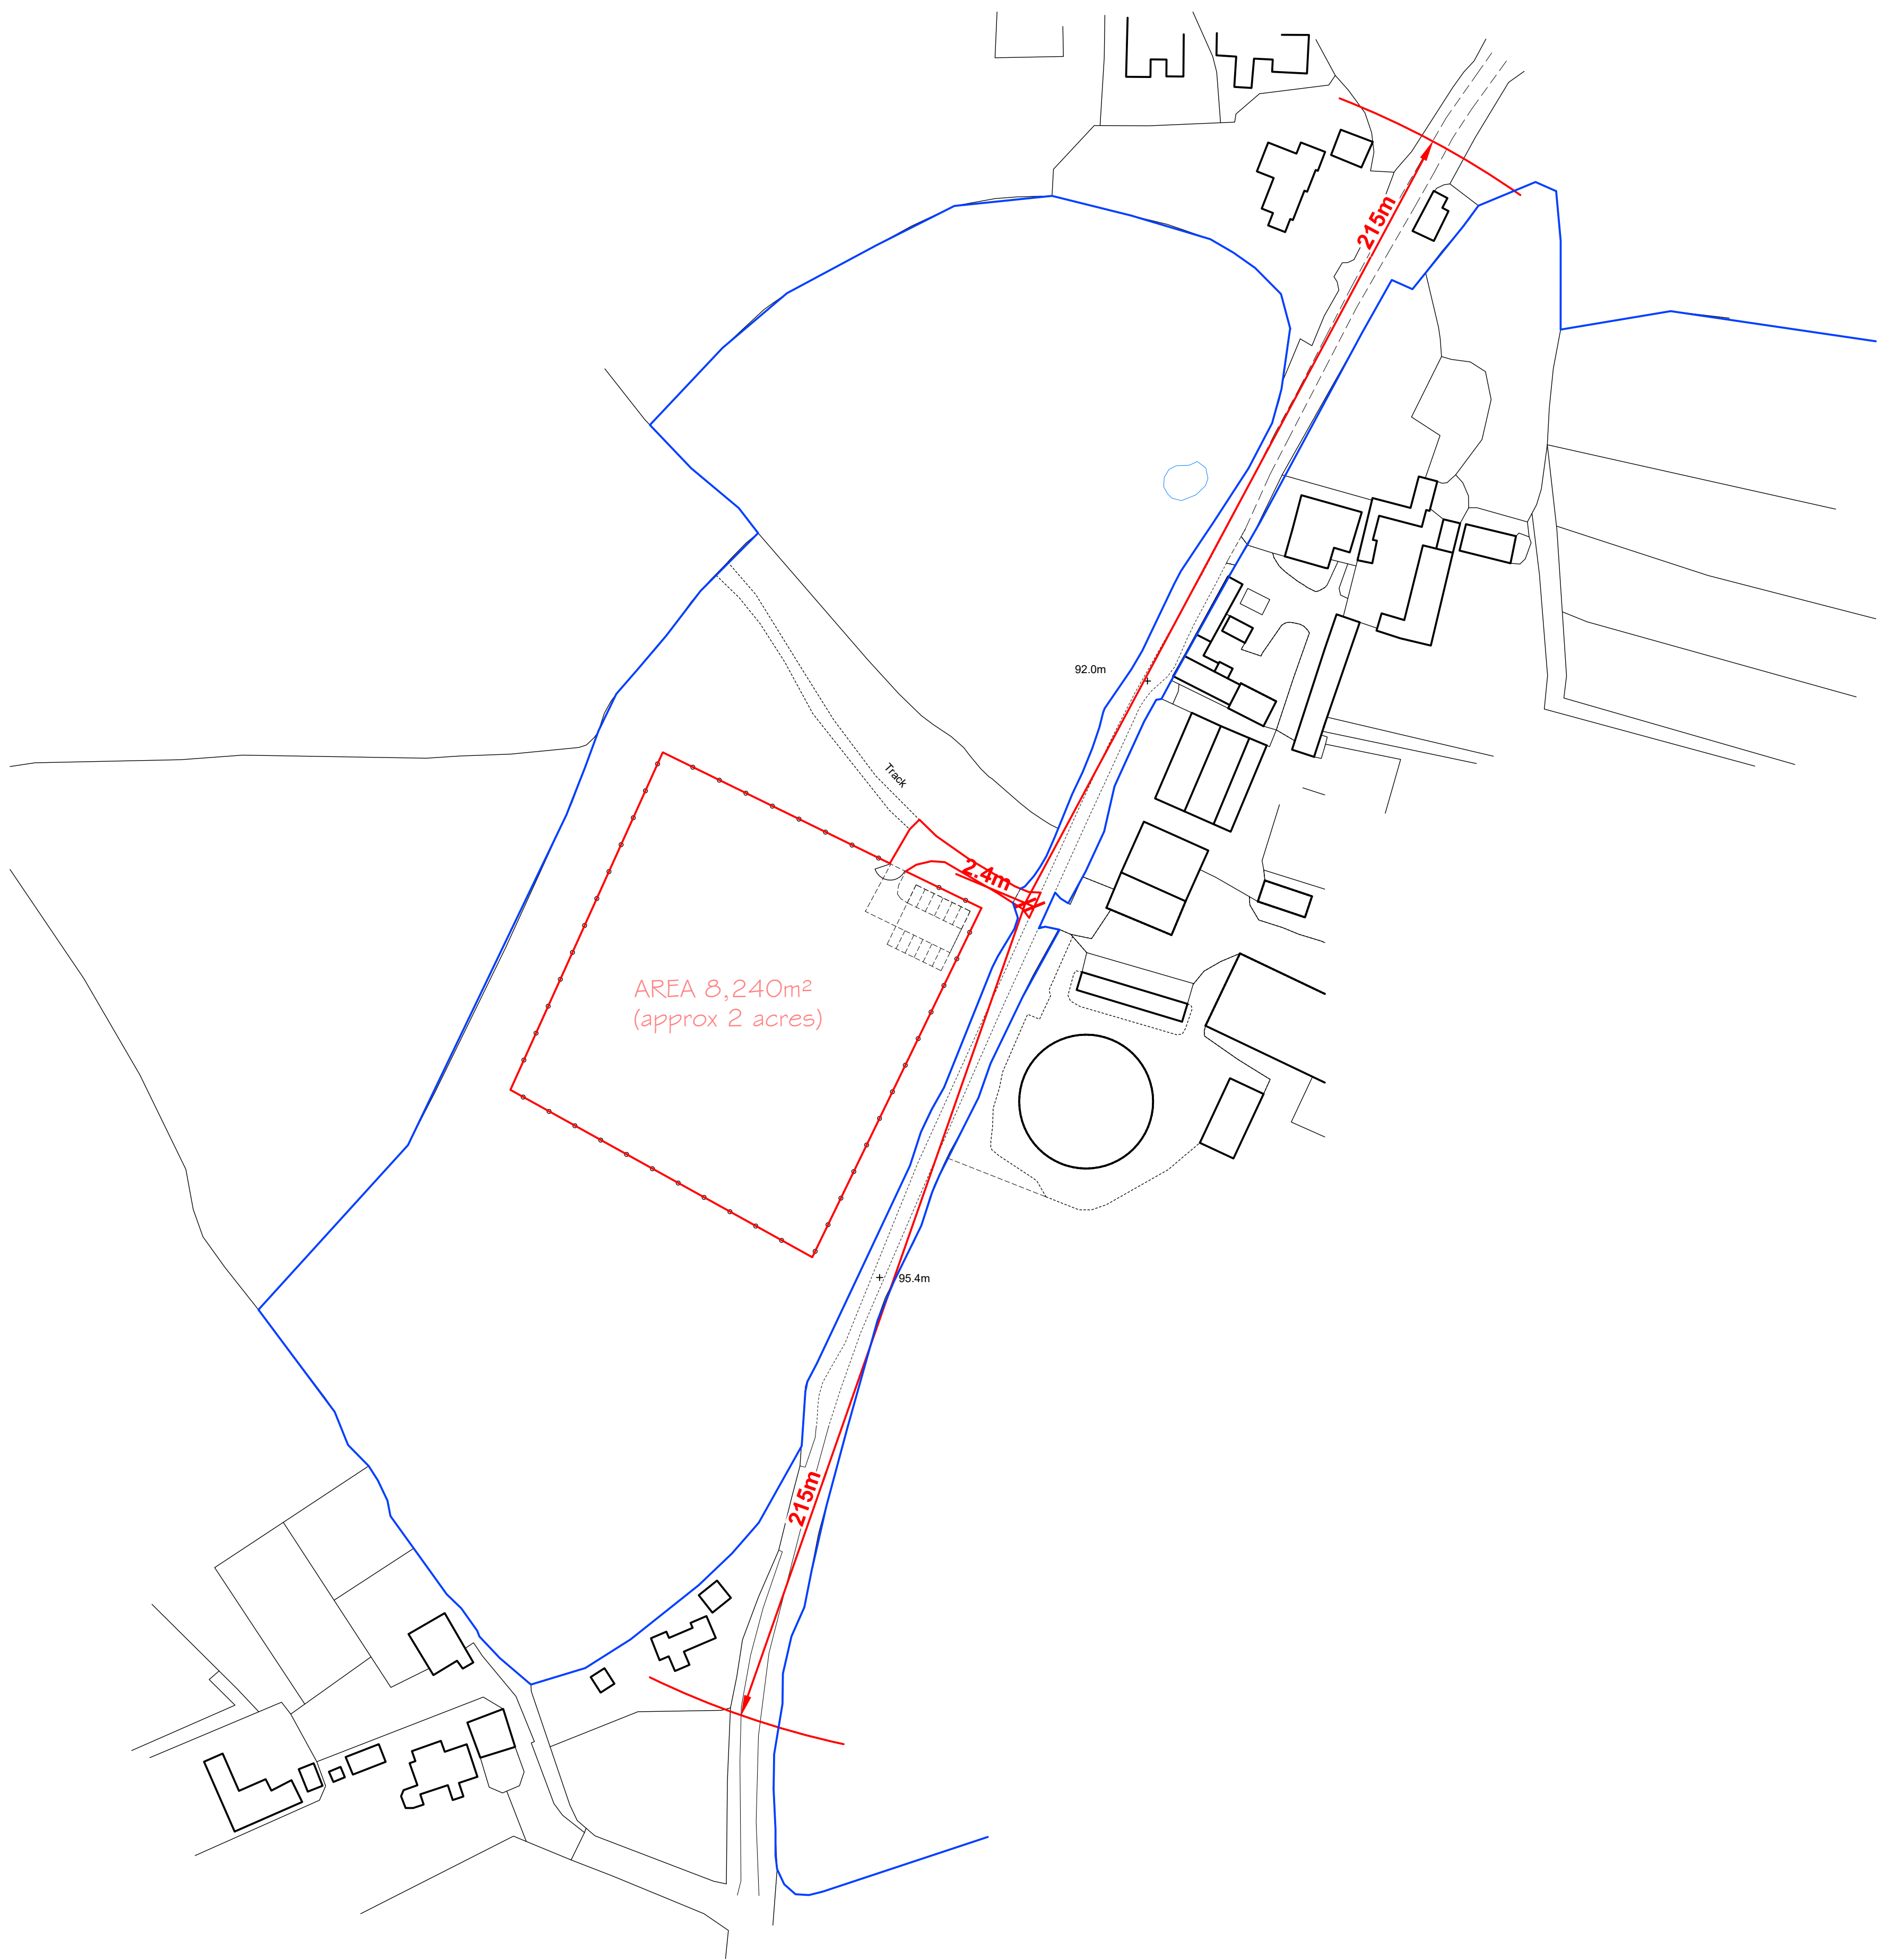

VISIBILITY PLAN 1:1000

