



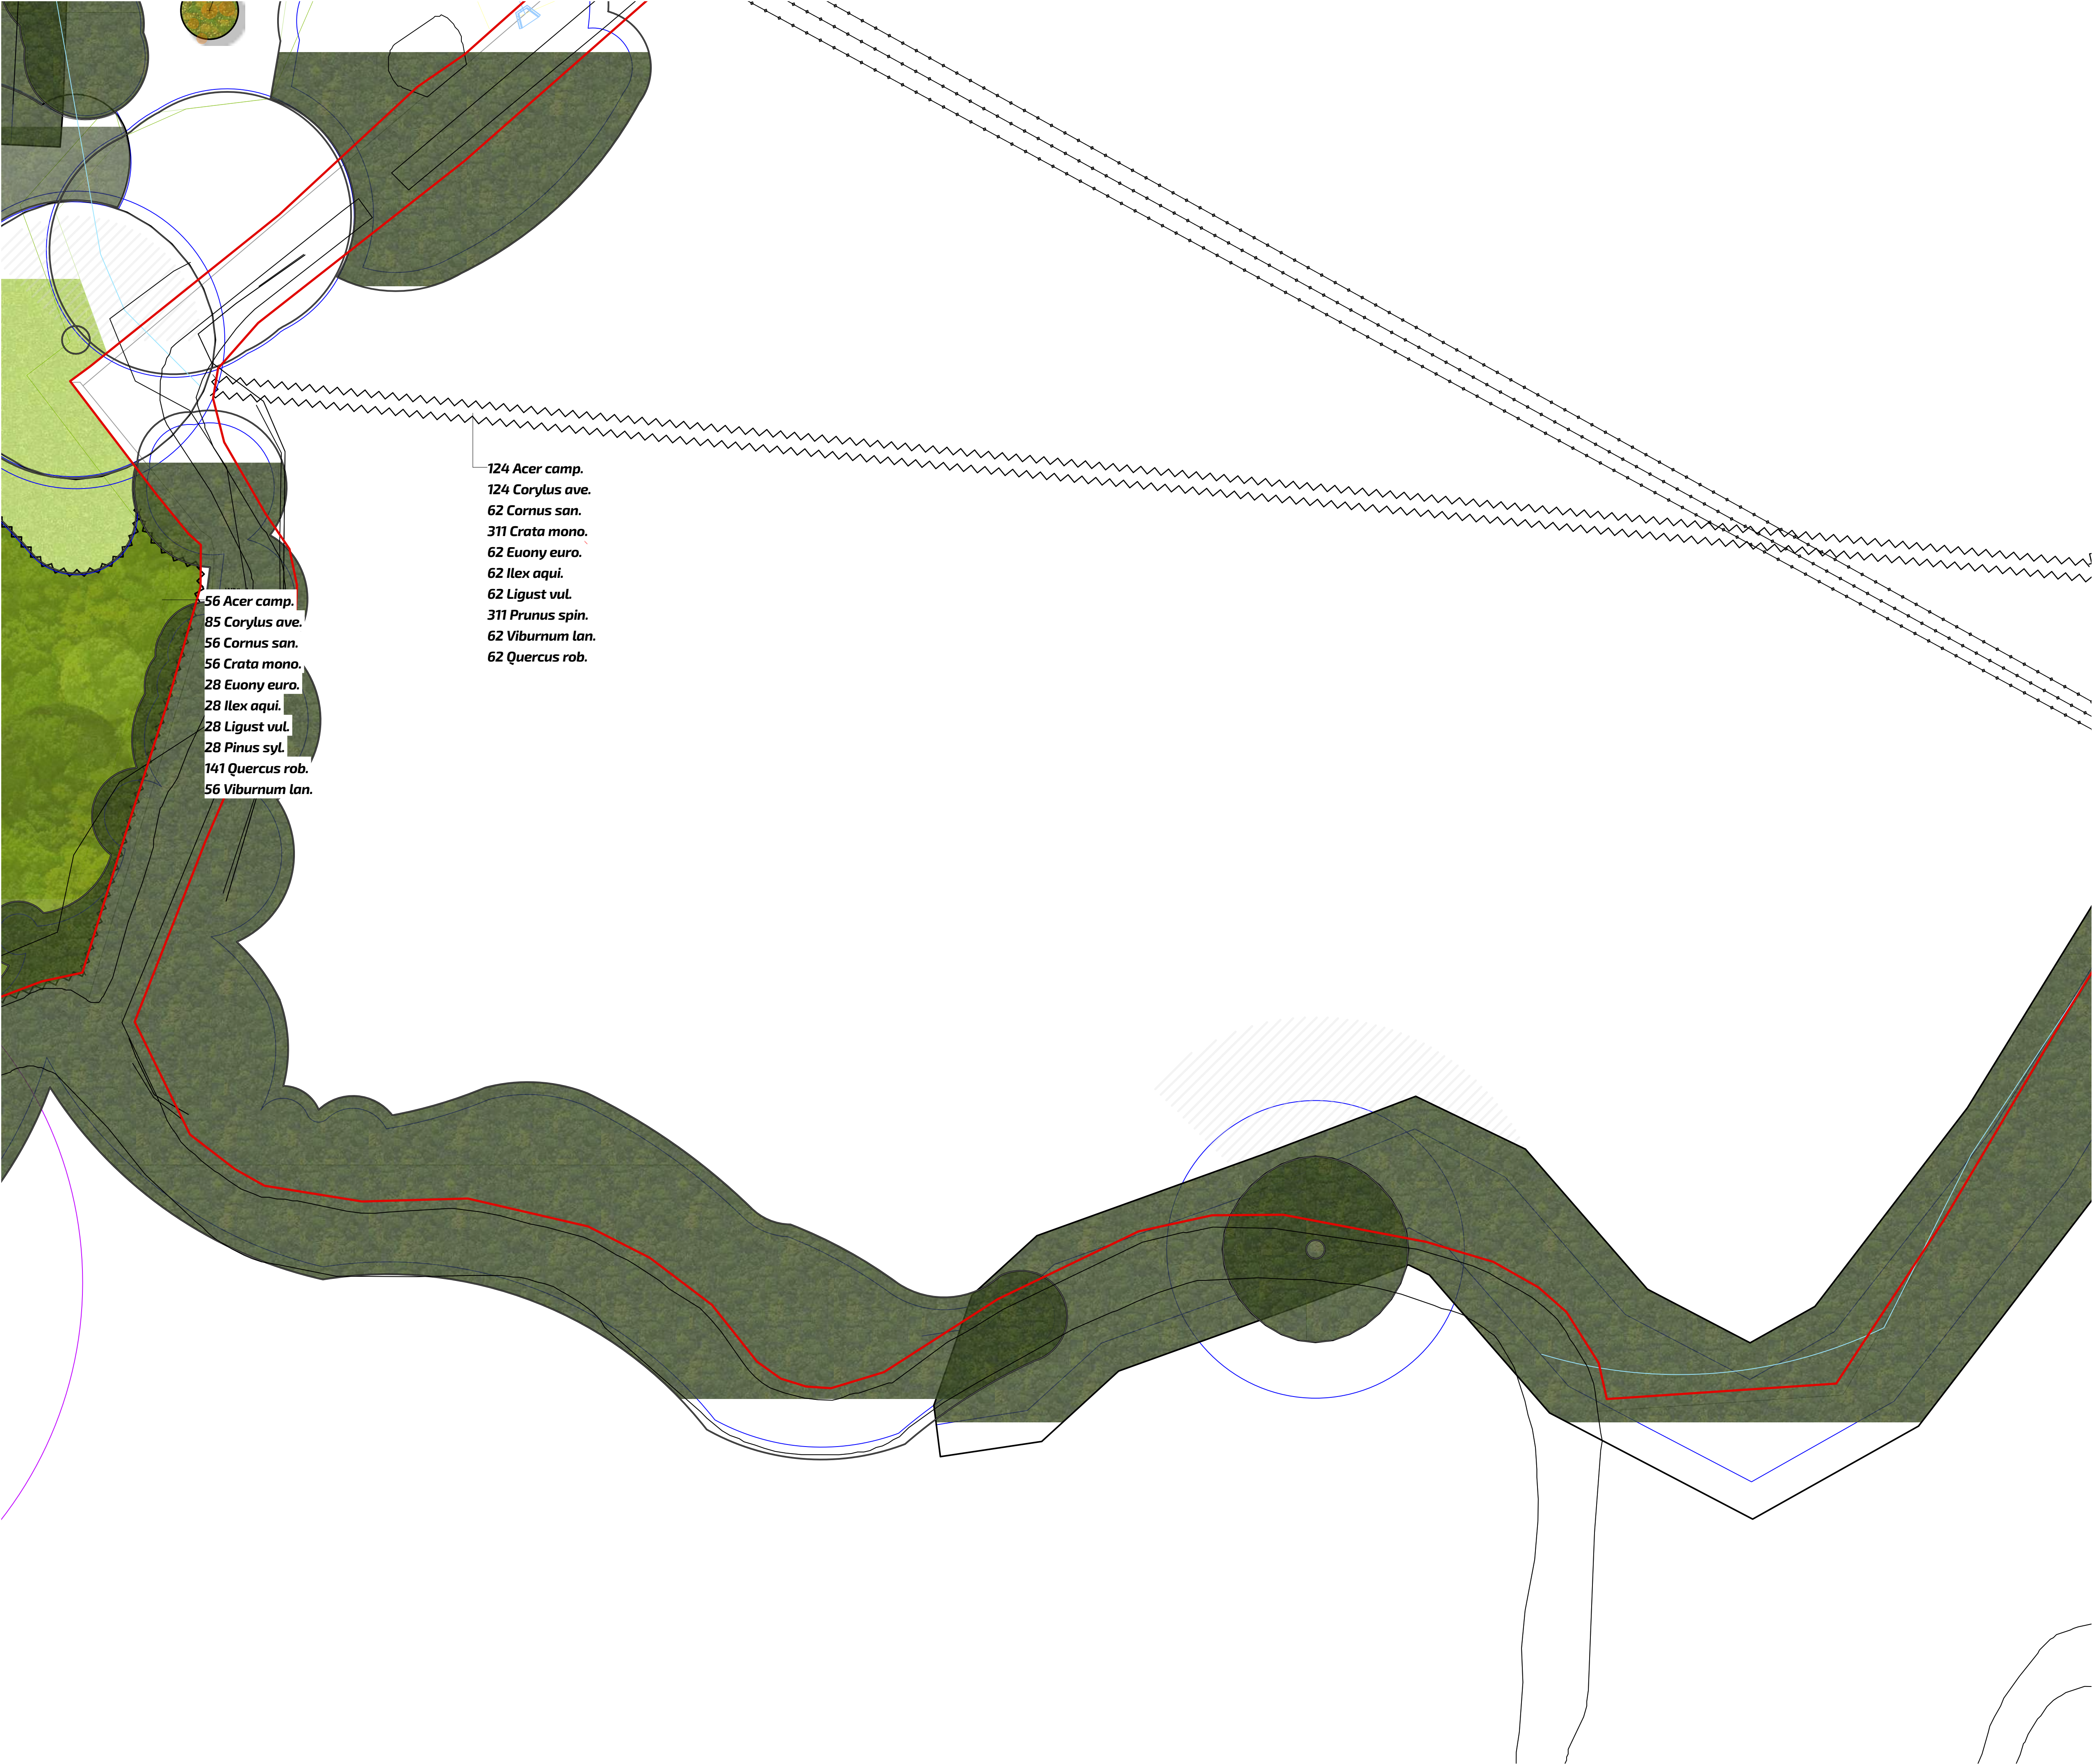

This drawing is the property of FPCR Environment and Design Ltd and is issued on the condition it is not reproduced, retained or disclosed to any unauthorised person, either wholly or in part without written consent of FPCR Environment and Design Ltd.

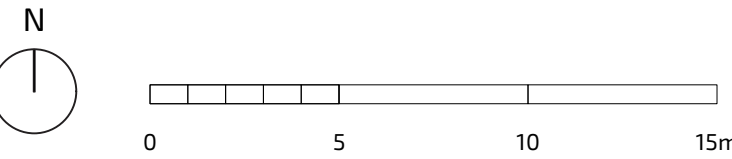

- Key**
- Site Boundary
 - Existing Trees & Hedgerows (with Root Protection Areas)
To be retained & protected
 - Removed Vegetation
 - Native Species Rich Hedgerow Planting & Hedgerow Trees
 - Wildflower Meadow Grassland

P04 06/05/2026 Adjusted hedgerow length
rev date description dm / chk

client
Miller Homes Ltd
project
**Land West of Marlborough Road,
Royal Wootton Bassett**

title
DETAILED PLANTING PLAN (Sheet 7/8)
scale
1:200 @ A1
number
13816-FPCR-XX-XX-DR-L-0009
status
S3
rev
P04

FPCR | environment
& design