



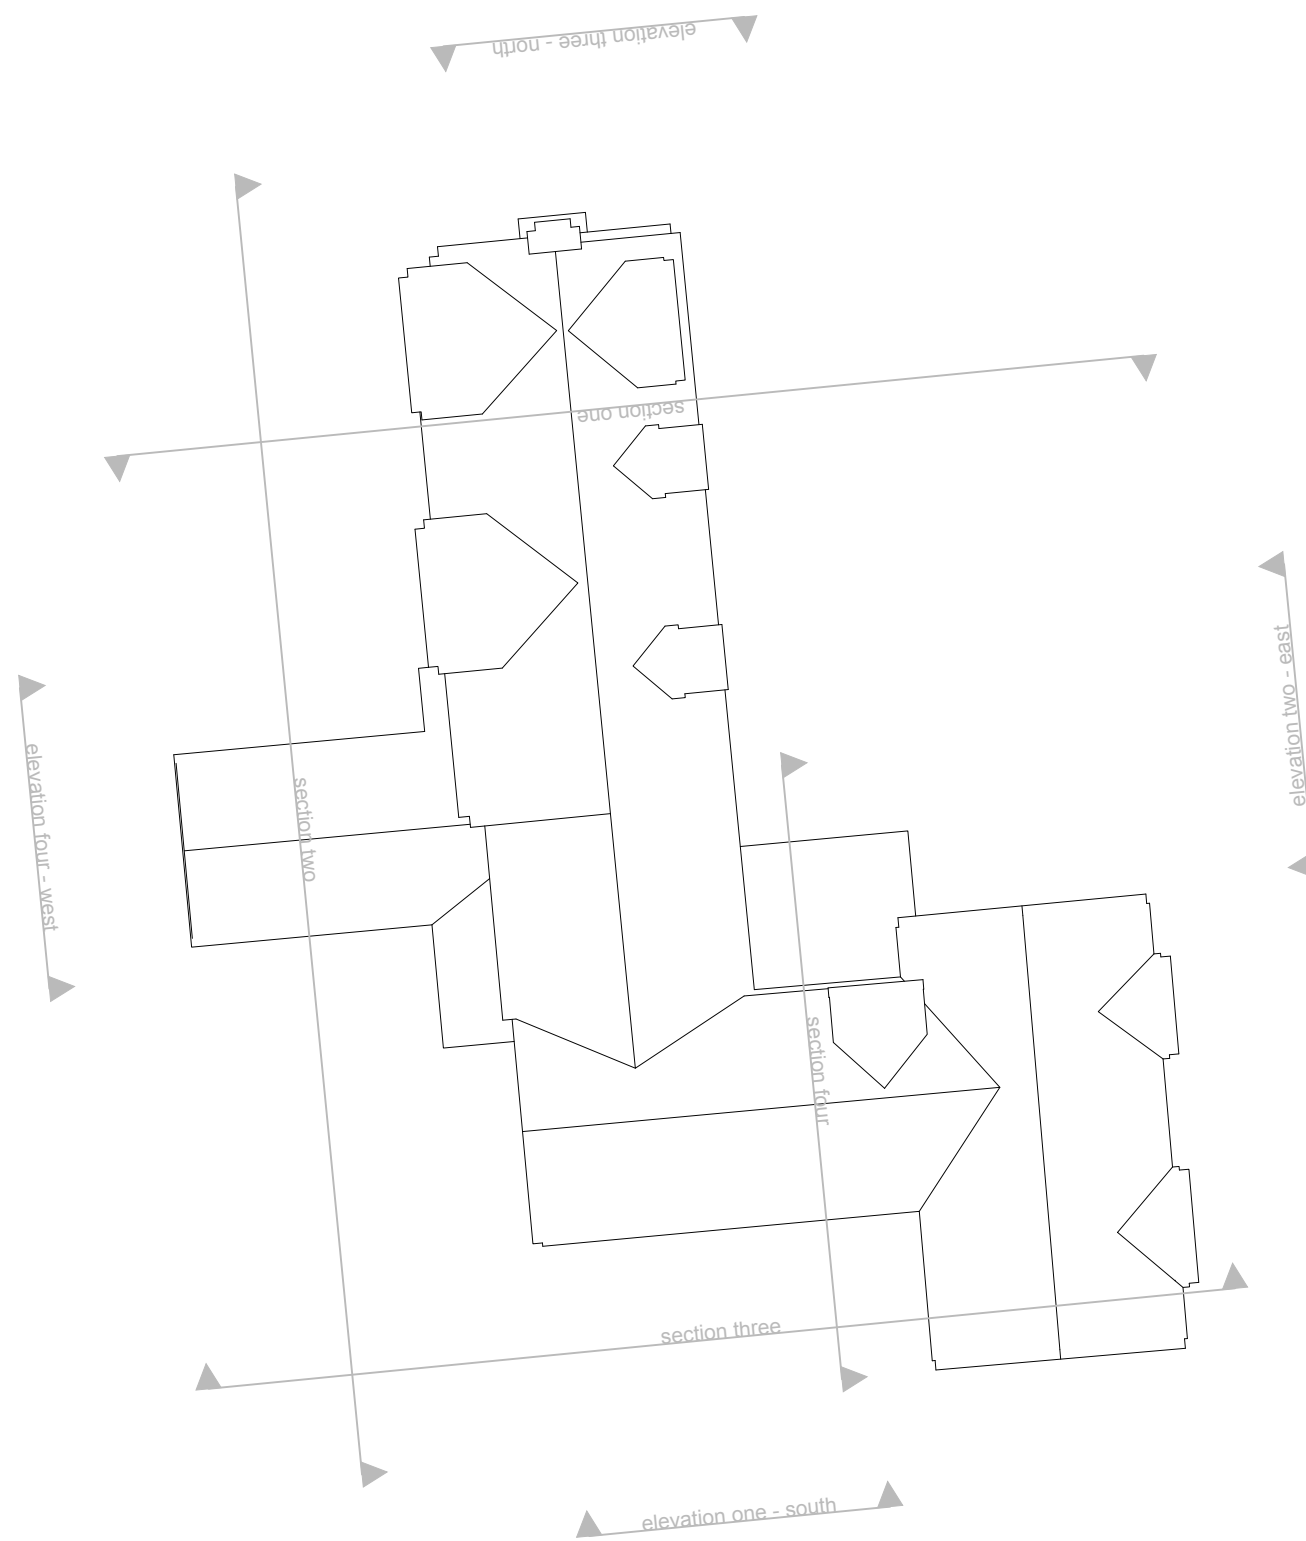

Elevations & Sections Key Plan

Section Three - Existing

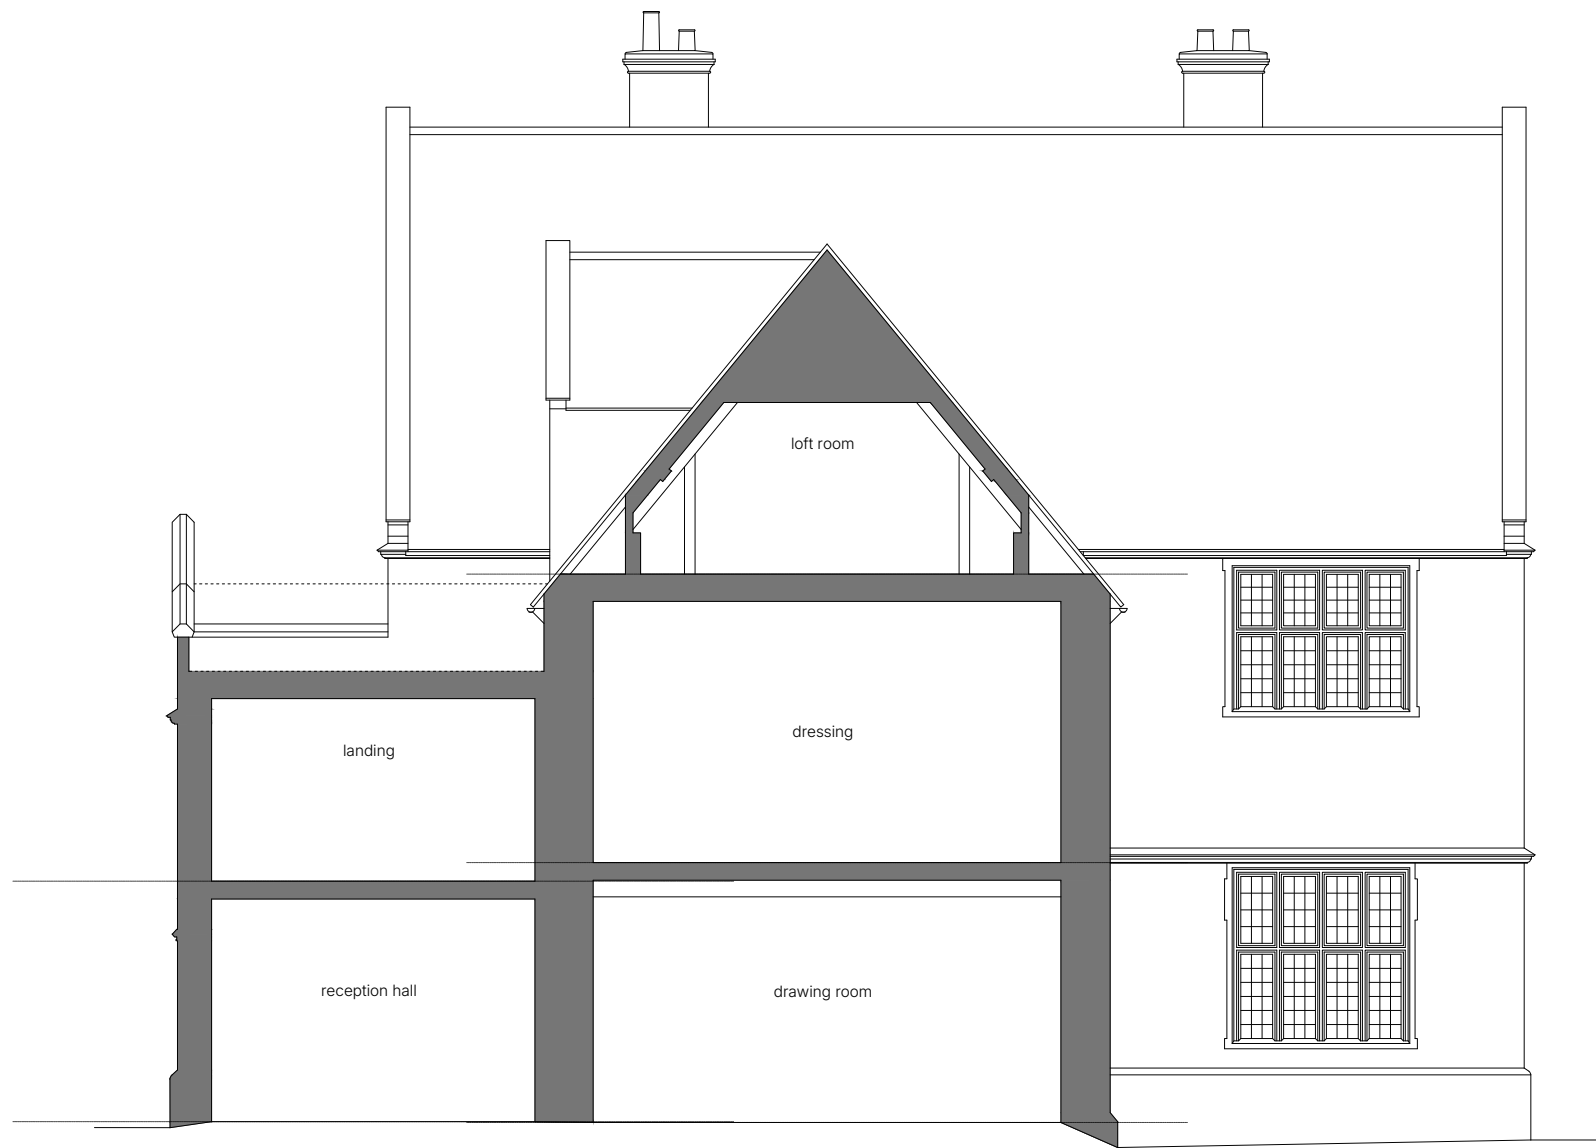

Section Four - Existing